




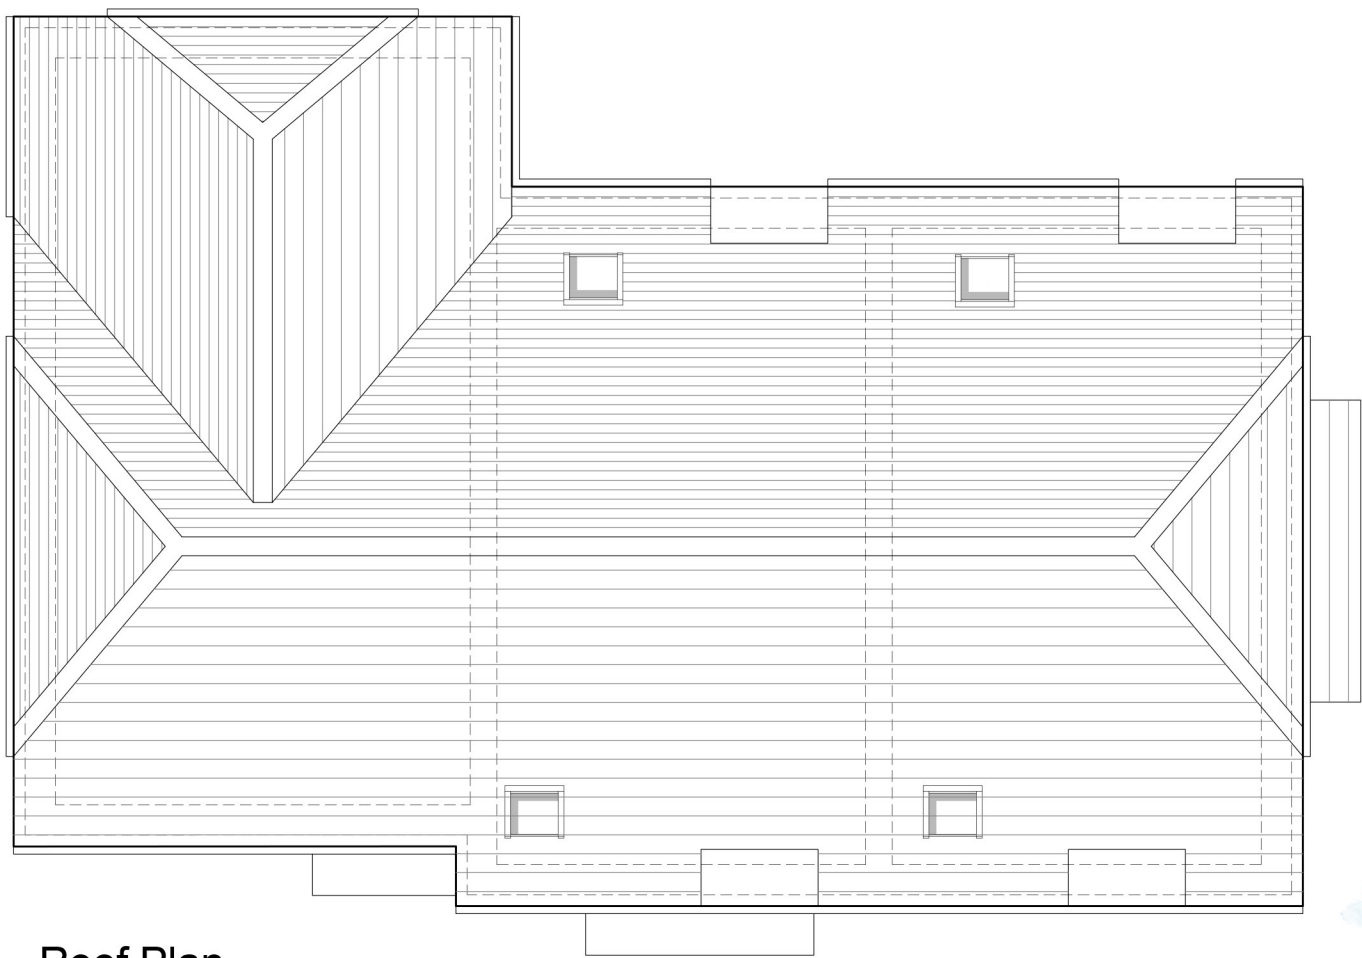

Roof Plan

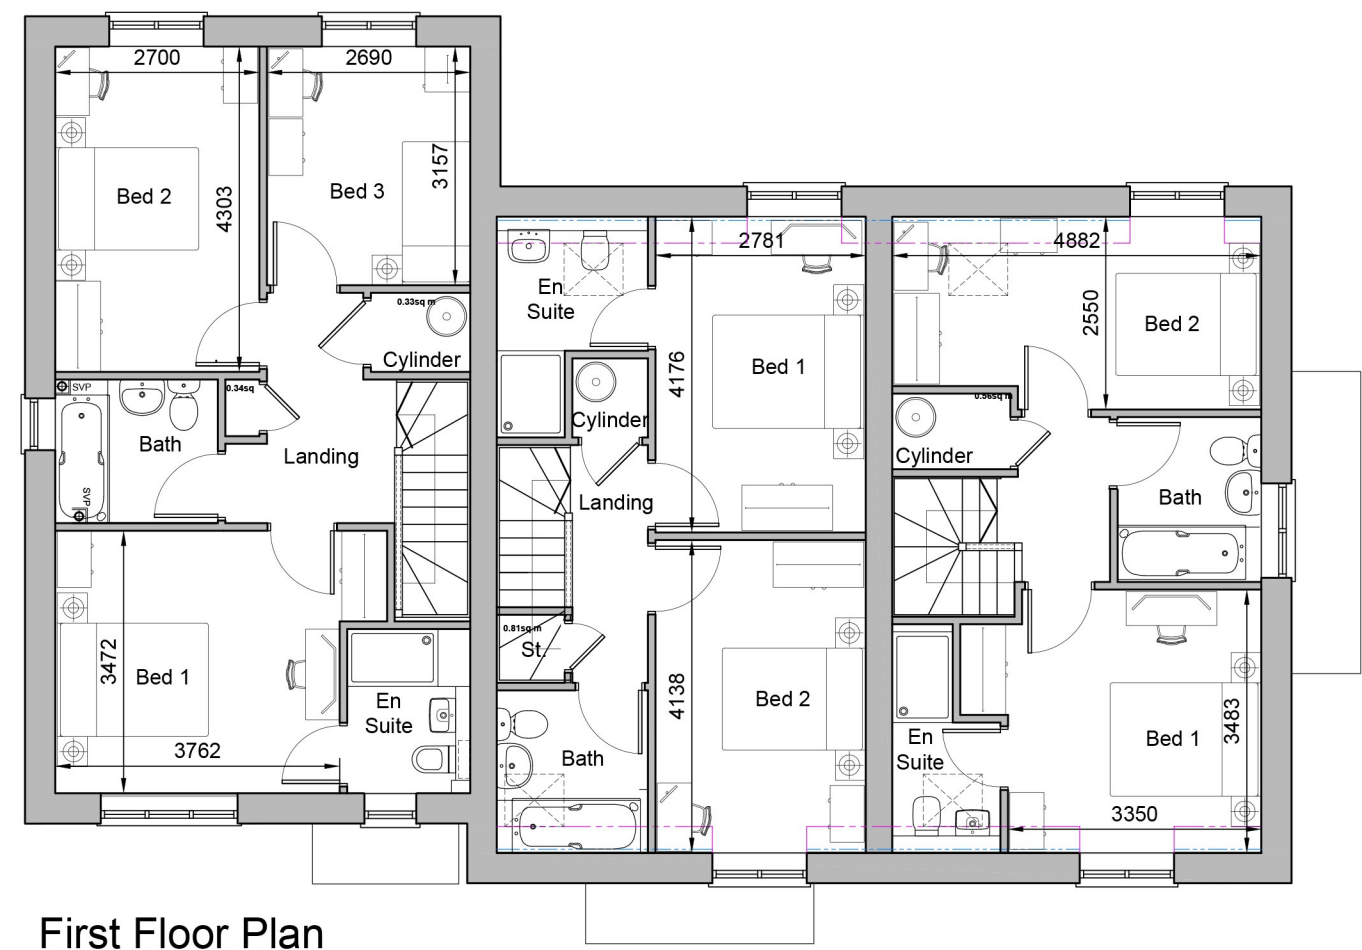

First Floor Plan

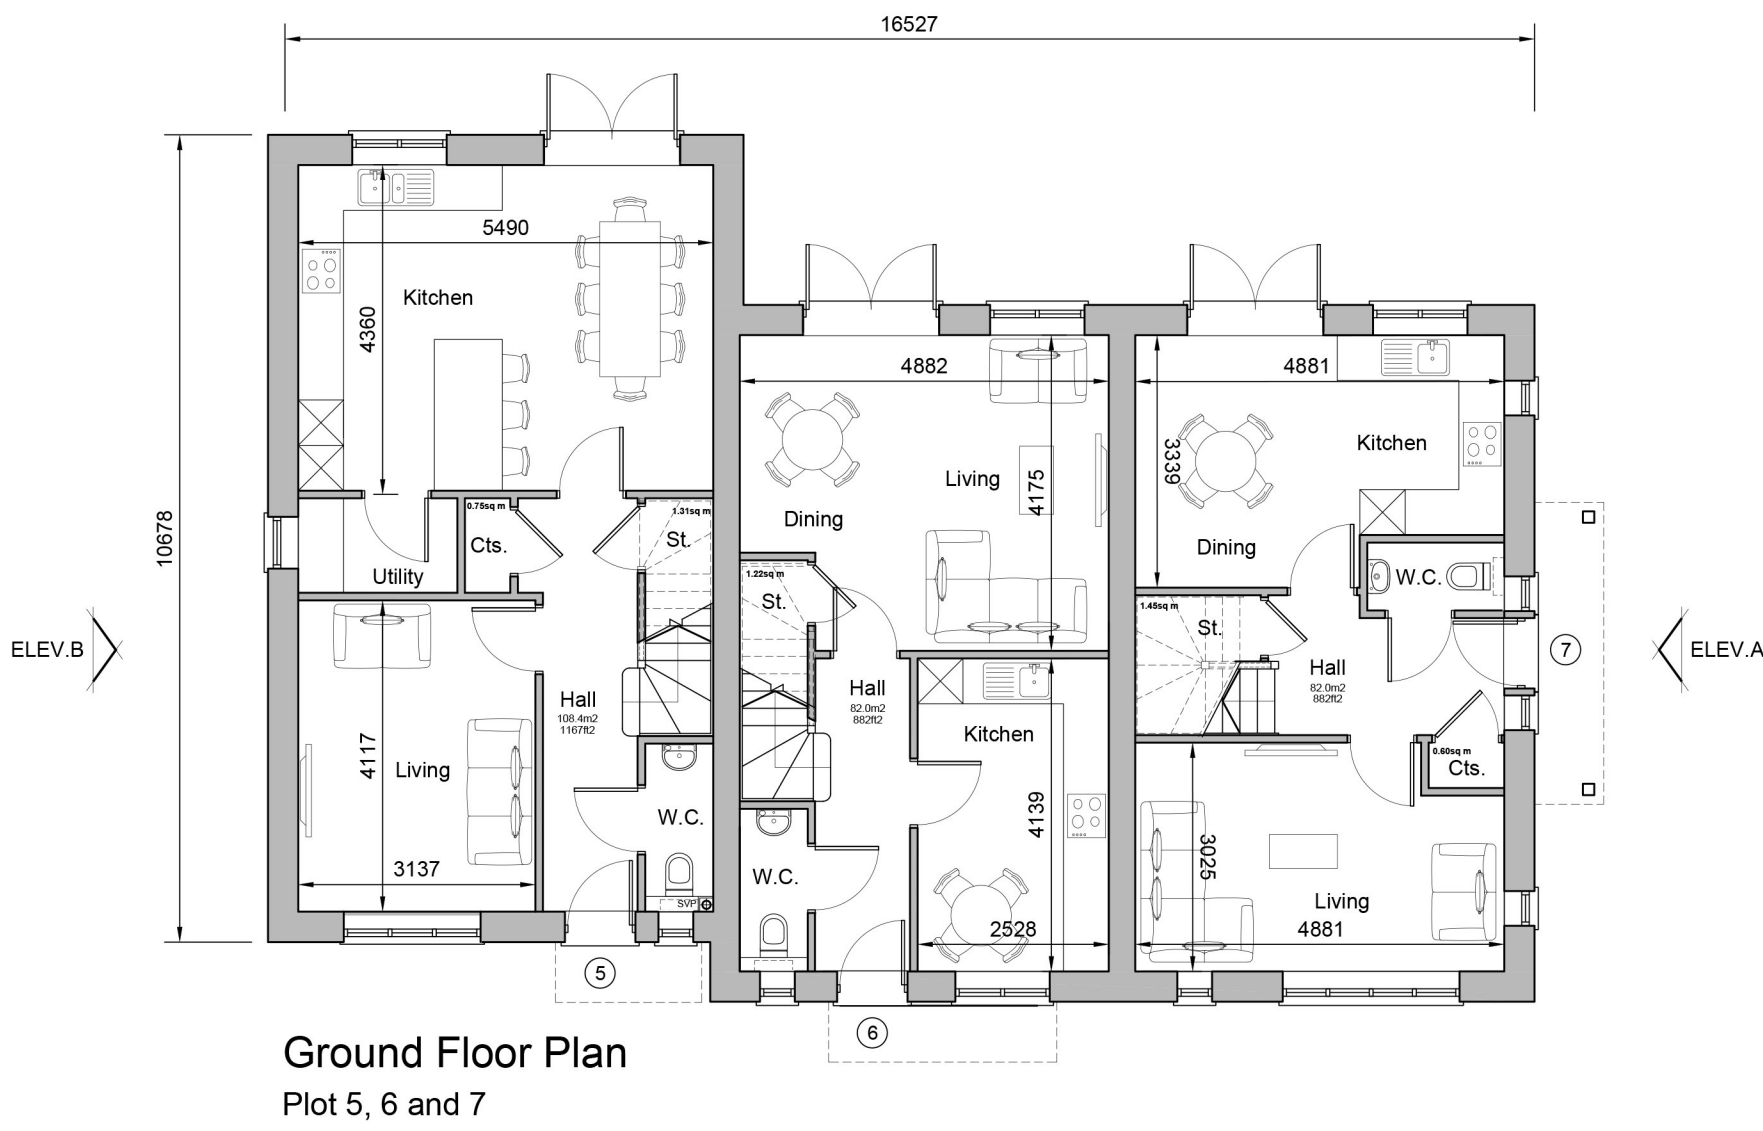

Ground Floor Plan
Plot 5, 6 and 7



Front Elevation




Side Elevation A




Rear Elevation



Side Elevation B

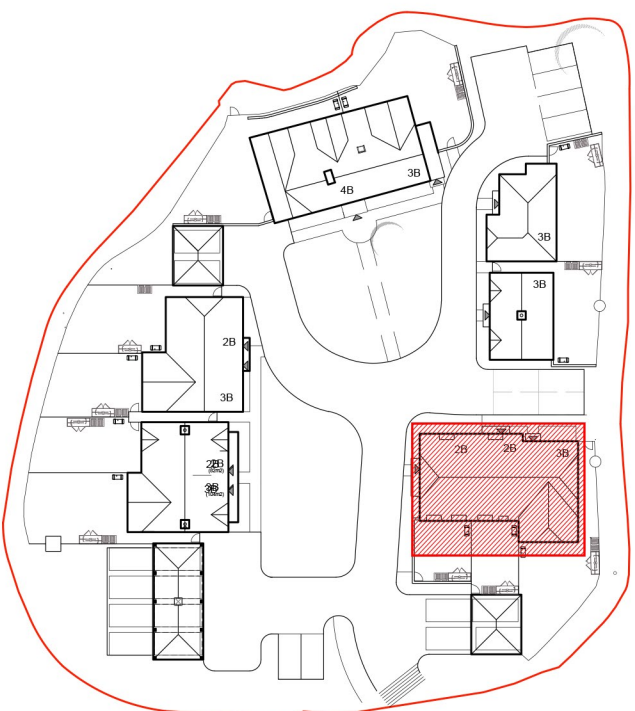

Key Plan

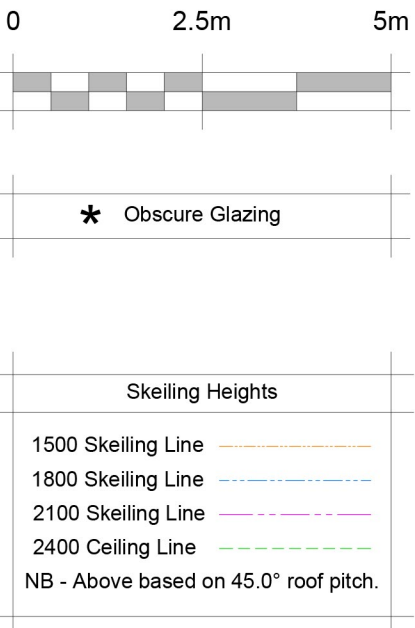

REV.	DATE	REVISIONS:	BY	REV.	DATE	REVISIONS:	BY	REV.	DATE	REVISIONS:	BY	STATUS:

Planning

CLIENT:	Legal and General (Strategic Land North Horsham)	PROJECT:	Moat House, North Horsham
SCALE:	1:100 (A1 ORIGINAL)	DRAWING:	Plots 5, 6 and 7 Proposed Plans and Elevations
DRAWN:	MM	25057	P212
DATE:	12/06/26		

