




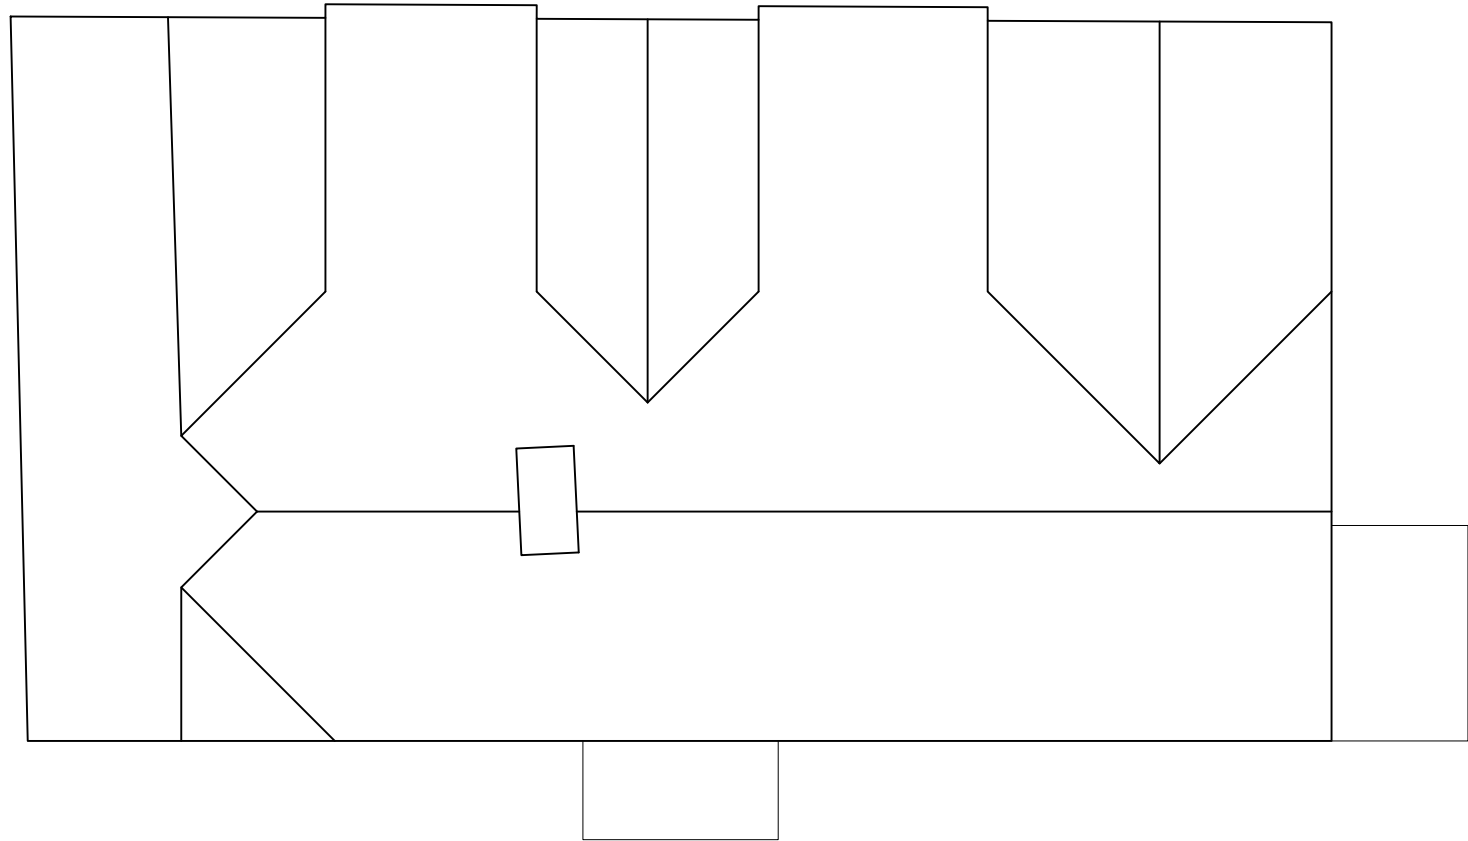

Roof Plan

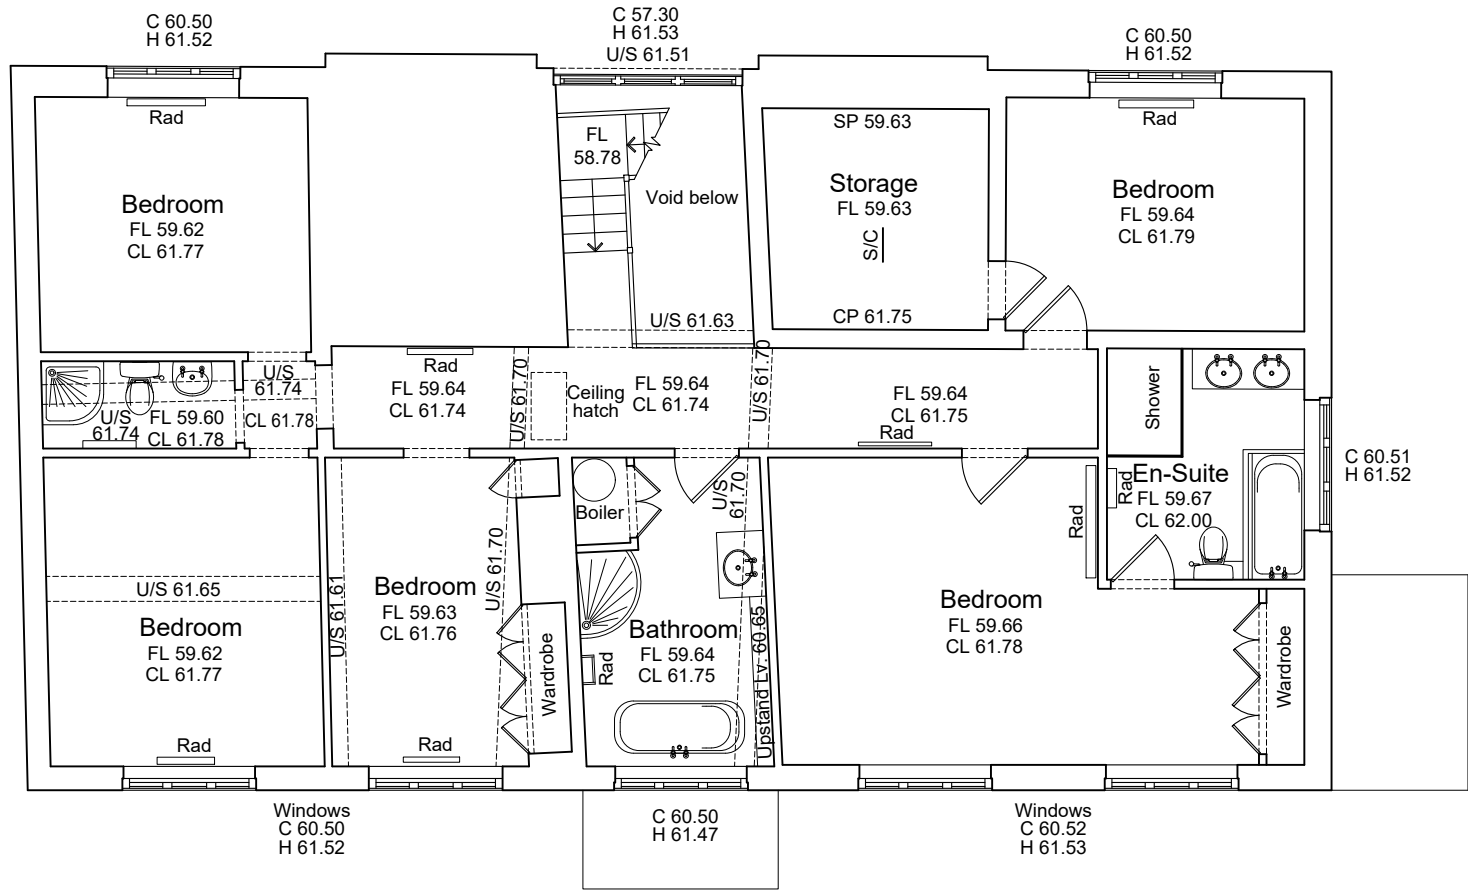

First Floor Plan

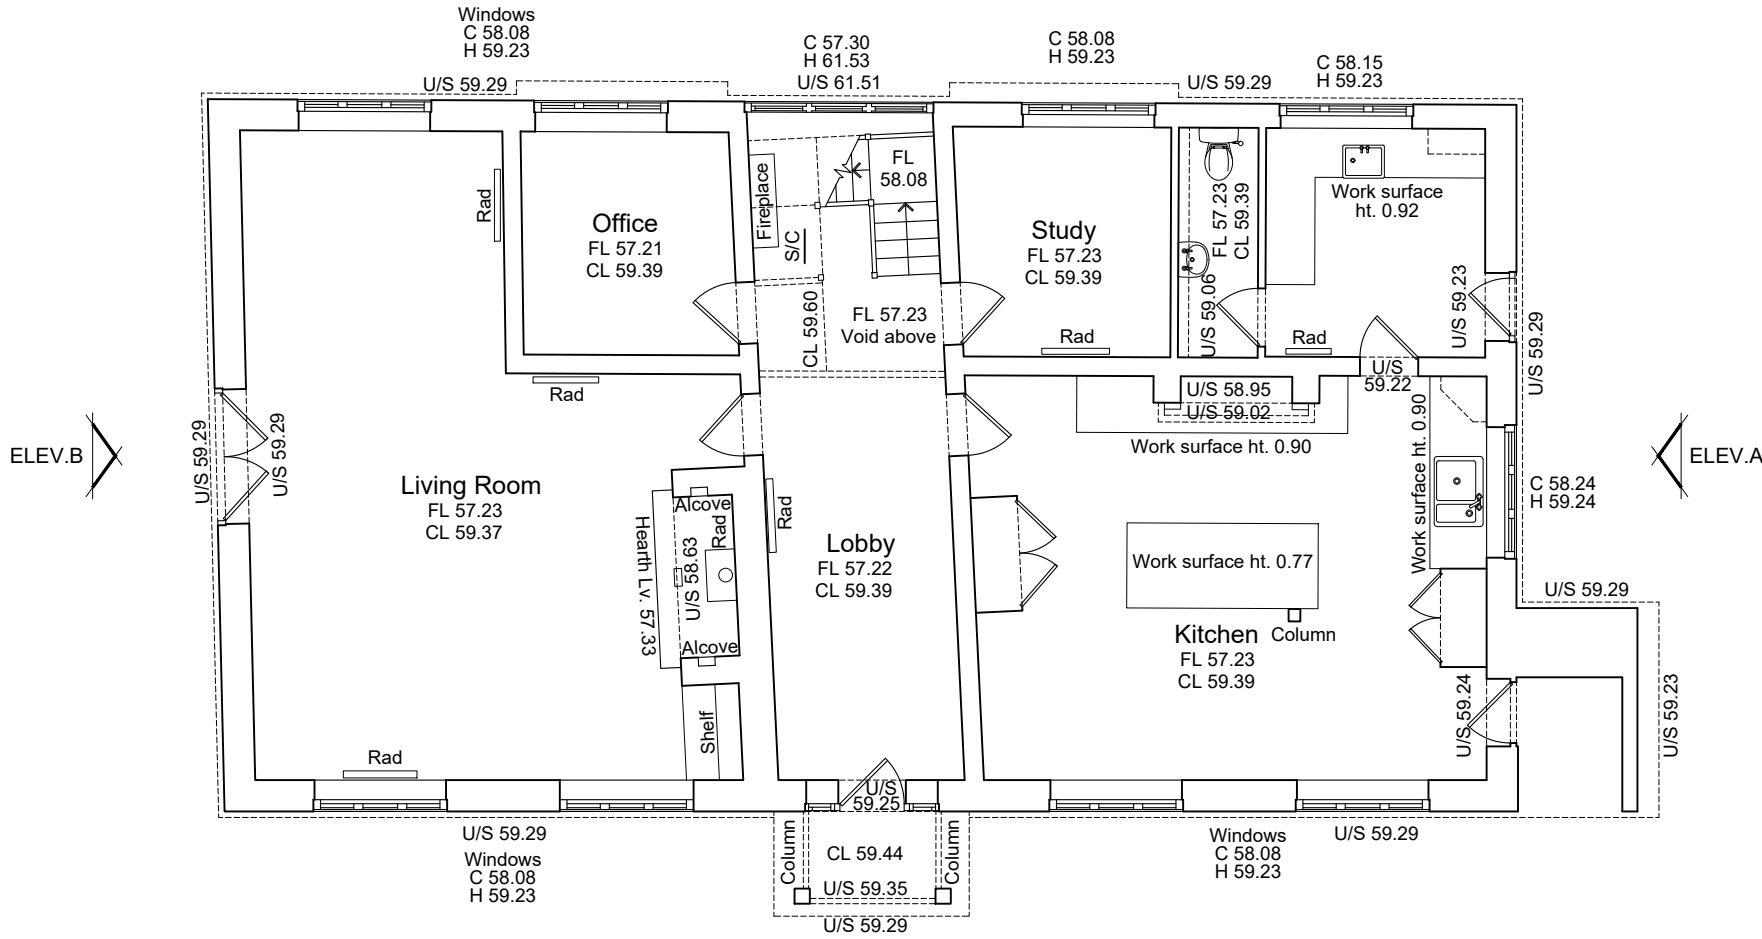

Ground Floor Plan




Front Elevation




Side Elevation A



Rear Elevation

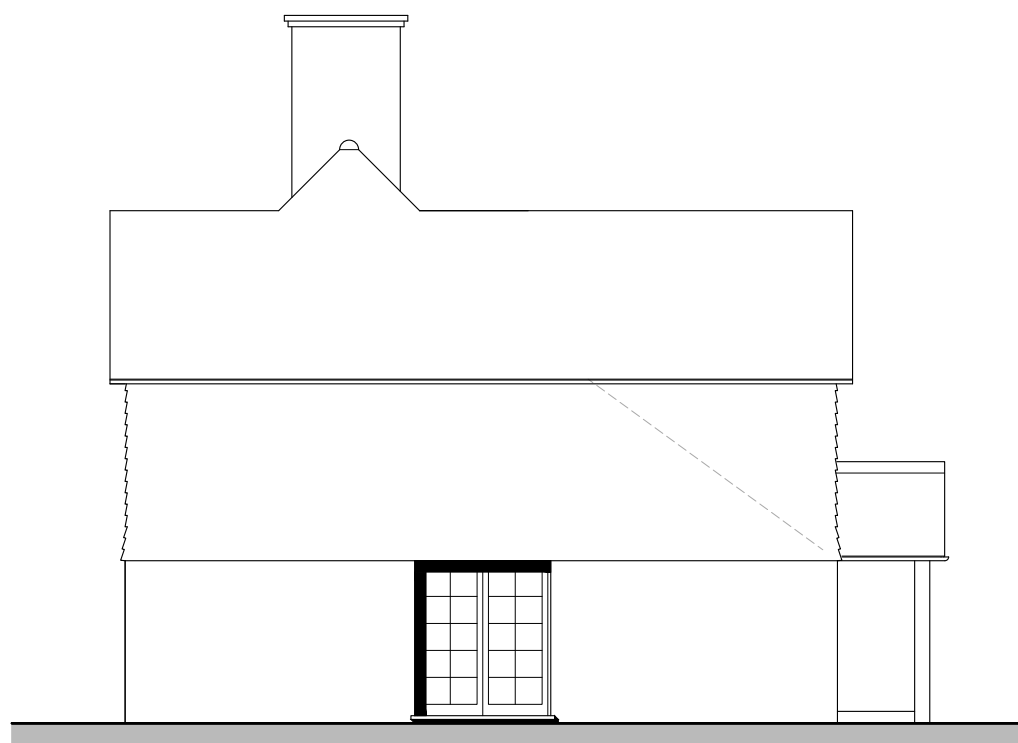

Side Elevation B

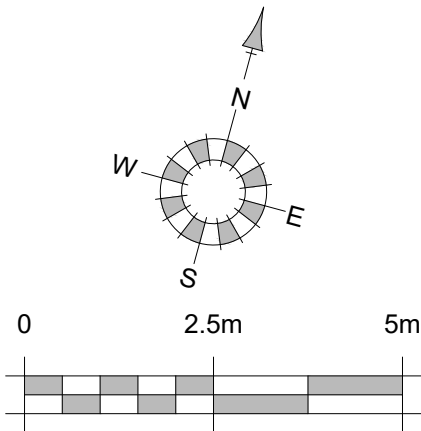

Planning

REV.	DATE	REVISIONS:	BY	REV.	DATE	REVISIONS:	BY	REV.	DATE	REVISIONS:	BY	STATUS:

CLIENT: Legal & General (Strategic Land North Horsham)		PROJECT: Moat House North Horsham	
SCALE: 1:100 (A1 ORIGINAL)		DRAWING: Moat House Existing Floor Plans and Elevations	
DRAWN: M.M DATE: June '25	25057	S203	—



architecture planning masterplanning

Broadmede House, Farnham Business Park,
Weydon Lane, Farnham, Surrey GU9 8QT.
info@osparchitecture.com www.osparchitecture.com
Tel: 01252 267878

© 2008 OSP Limited. Company Registration No. 281001