




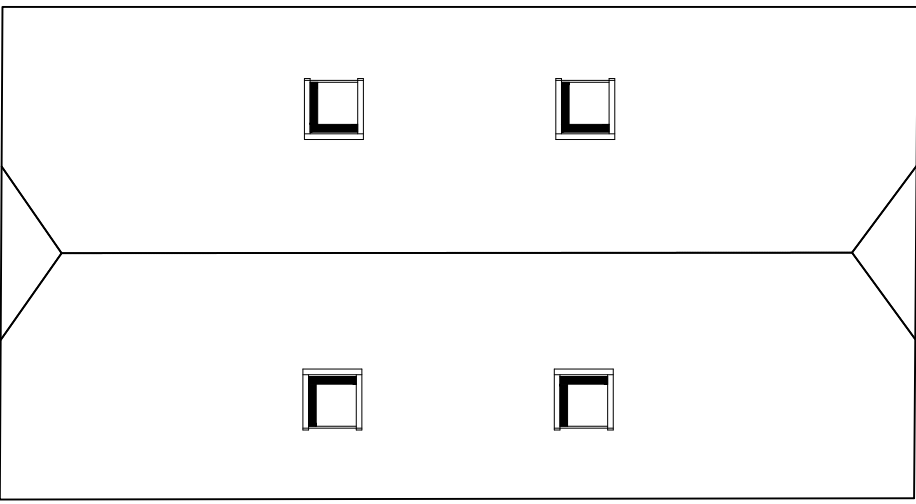


Roof Plan (Garage and flat)

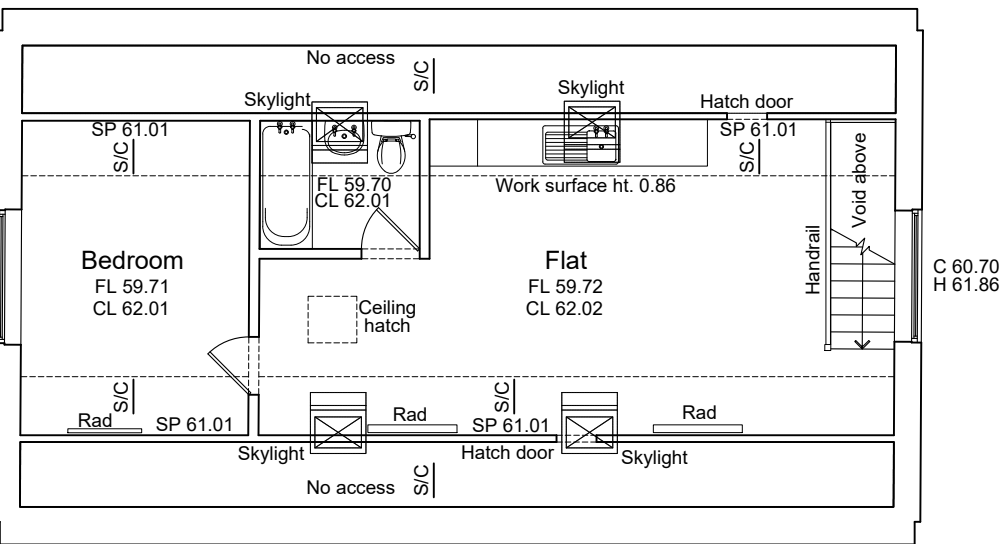

First Floor Plan (Flat)

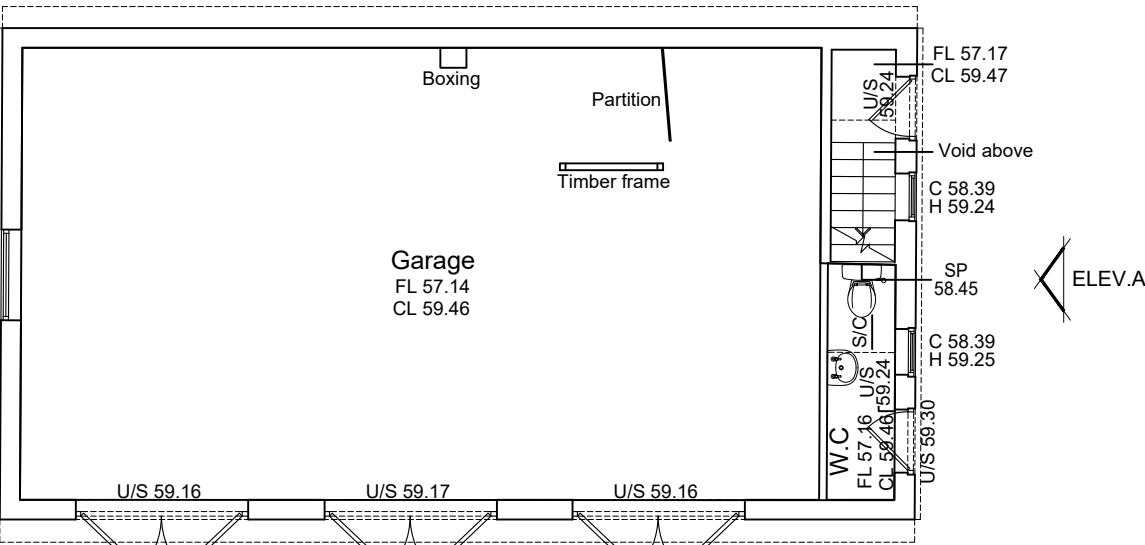


Ground Floor Plan (Garage)

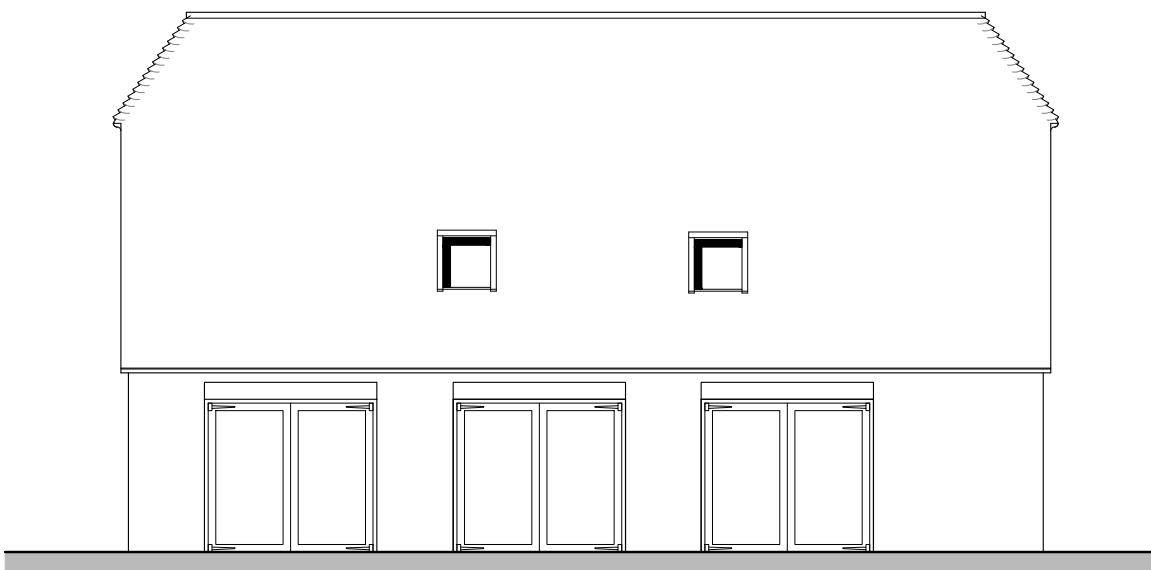


Front Elevation




Side Elevation A

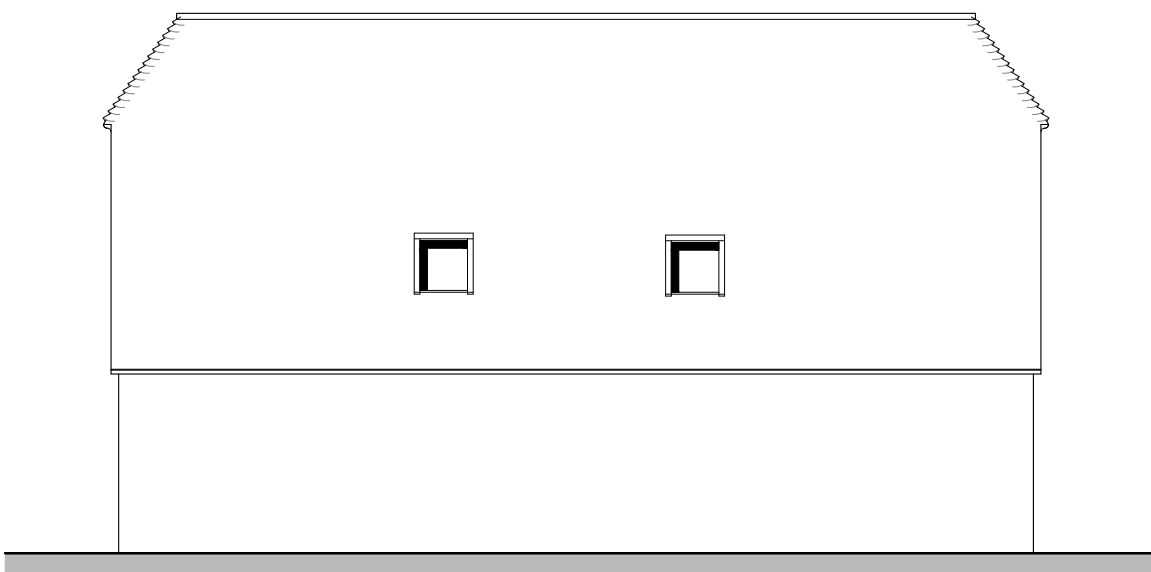


Rear Elevation

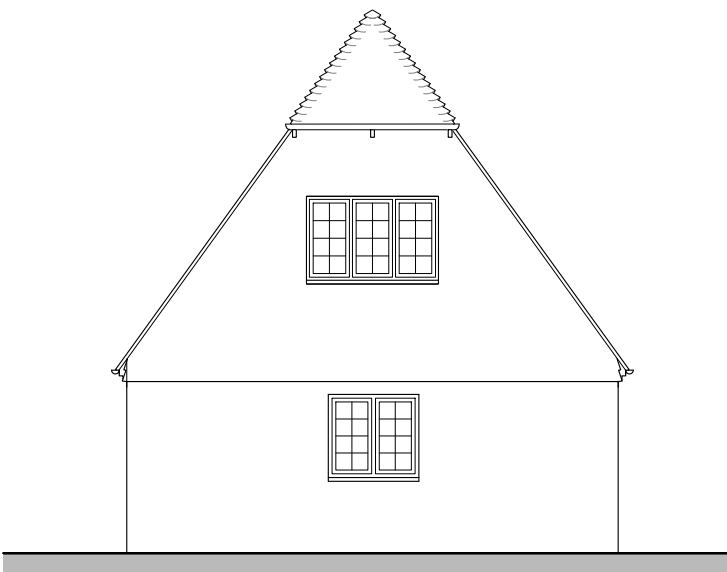


Side Elevation B

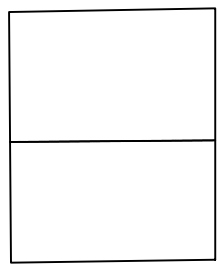


Roof Plan (Outbuilding)

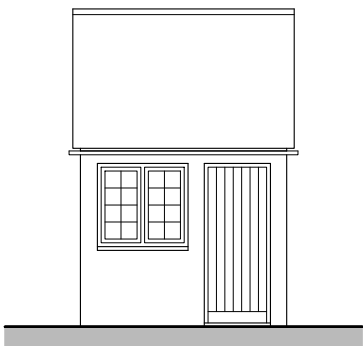


Front Elevation

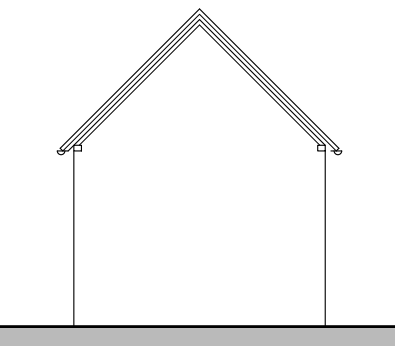


Side Elevation A

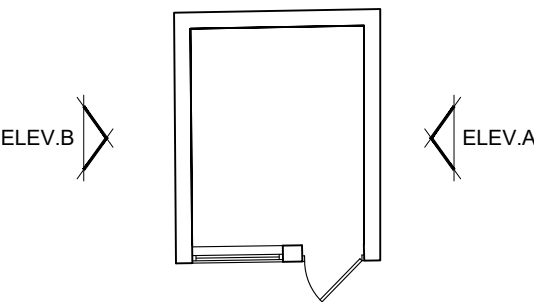


Ground Floor Plan (Outbuilding)

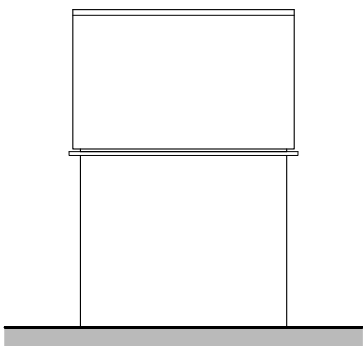

Rear Elevation

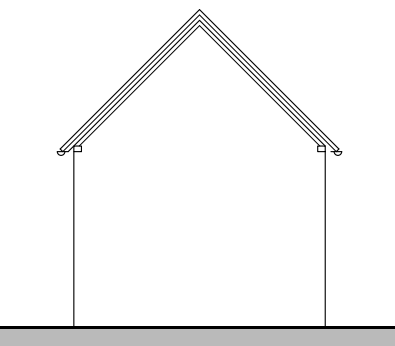

Side Elevation B

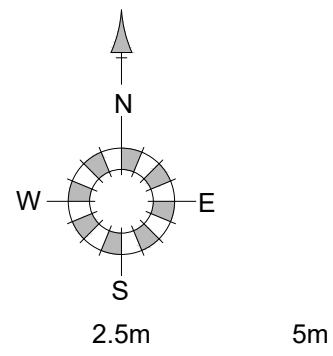

North Point Varies

REV.	DATE	REVISIONS:	BY	REV.	DATE	REVISIONS:	BY	REV.	DATE	REVISIONS:	BY	STATUS:

Planning

CLIENT: Legal & General (Strategic Land North Horsham)		PROJECT: Moat House North Horsham	
SCALE: 1:100 (A1 ORIGINAL)		DRAWING: Moat House Garage ad Outbuilding Existing Floor Plans and Elevations	
DRAWN: M.M DATE: July '26	25057	S204	—

