


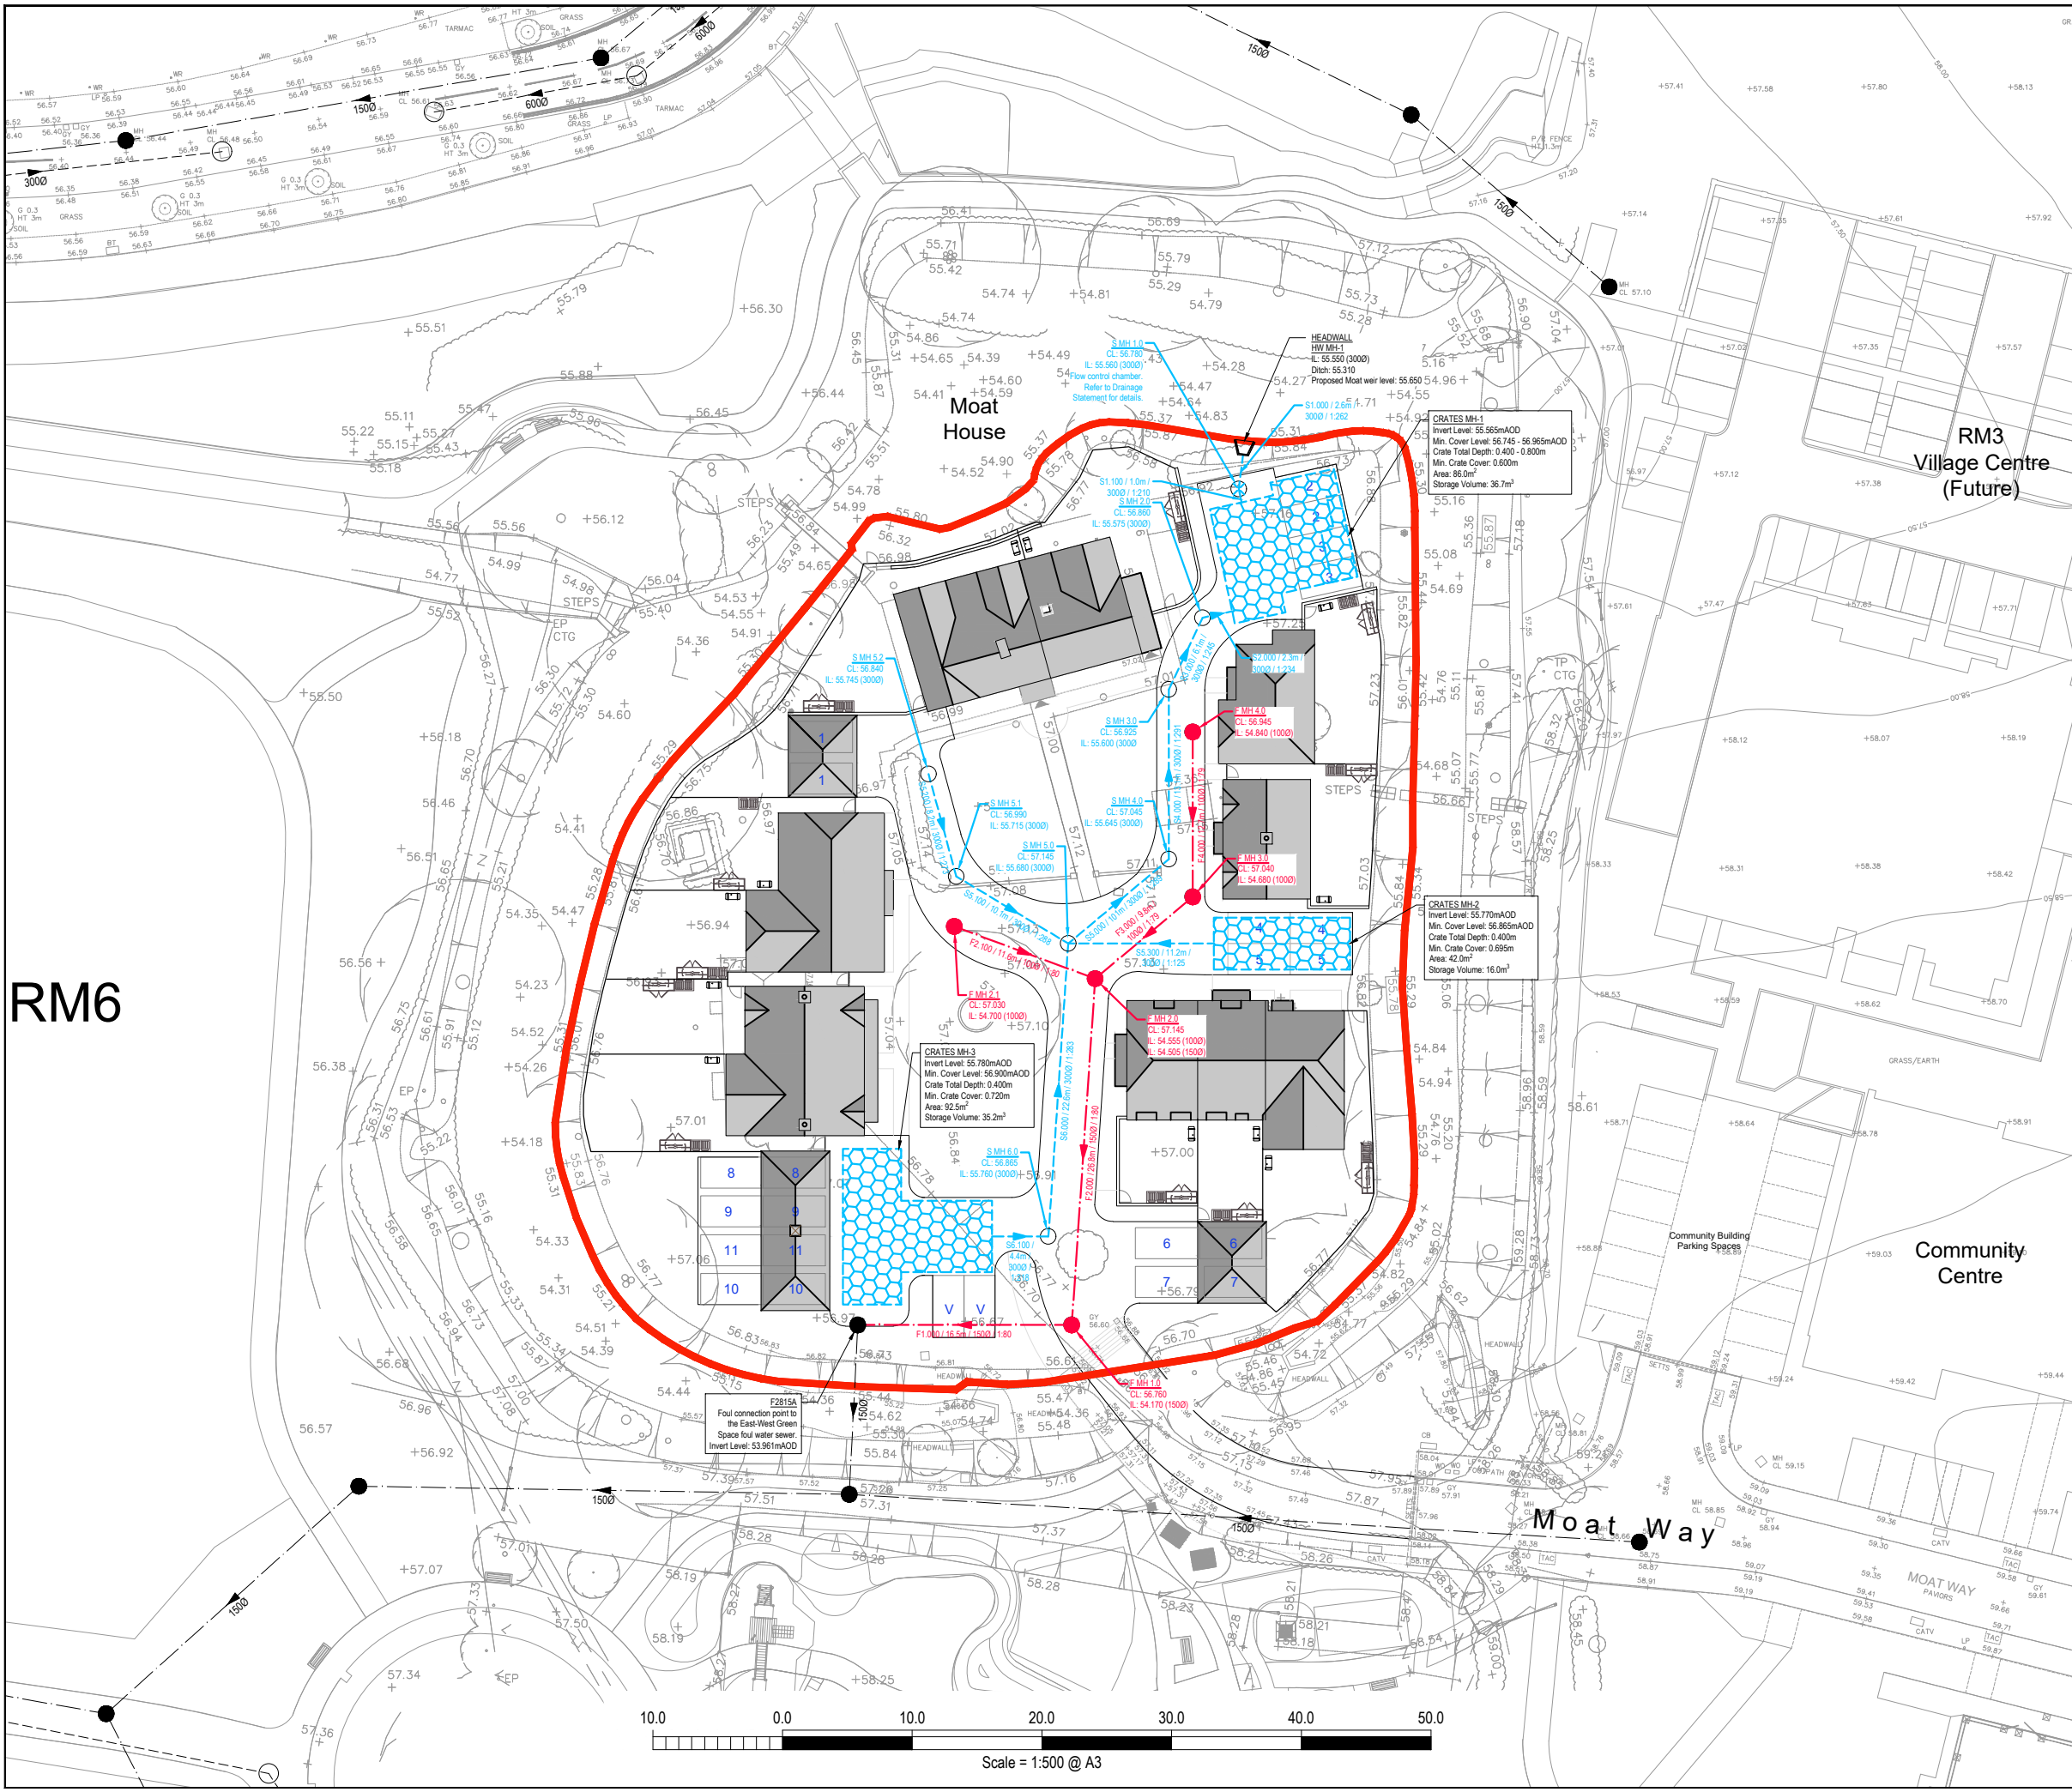

RM6

- ### NOTES
1. This drawing is to be read in conjunction with all relevant documents and specifications.
 2. Dimensions scaleable for planning purposes only.
 3. This drawing has been prepared for information purposes only and must not be used for tender or construction purposes.
 4. Architect's layout taken from OSP Architecture (drawing ref. 25057 - P201).
 5. Final location of headwall to be confirmed following detailed design.
 6. Cover levels are for reference only, refer to the detailed levels drawing for levels information.

- ### KEY
- Application boundary
 - Proposed private foul water sewer
 - Proposed private surface water sewer
 - Existing foul / surface water sewer approved / constructed under East-West Green Space / Southern Loop Road S104 Agreements
 - Proposed foul water manhole / inspection chamber
 - Proposed surface water manhole / inspection chamber
 - Proposed private geo-cellular attenuation crates
 - Proposed flow control chamber with restricted discharge rate
 - Proposed headwall fully dressed in Horsham stone / Sussex sandstone



P3	Minor text amendments.	23.07.2026	JD	CS
P2	Updated following client comments & latest site layout.	20.07.2026	JD	CS
P1	First issue.	10.07.2026	JD	CS
Rev.	Description	Date	By	Chkd



Glanville

Survey > Plan > Engineer

**Civil Engineering**

**Structural Engineering**

**Transport Planning**

**Highways Engineering**

**Building Surveying**

**Geomatics**

**Hertfordshire**

**Oxfordshire**

**Cambridgeshire**

**Bristol**

Client :	Legal & General (Strategic Land North Horsham) Ltd		
Project :	Mowbray (Land North of Horsham)		
Title :	Moathouse (RM Area 11) Drainage Layout		
Engineer : J. Dunesby	Date : July 2026		
Director : J. Birch	Scale : 1:500 @ A3		
Status :	PLANNING		
Drawing No.	MOW-GLA-MH-PH1-1201	Rev	P3