


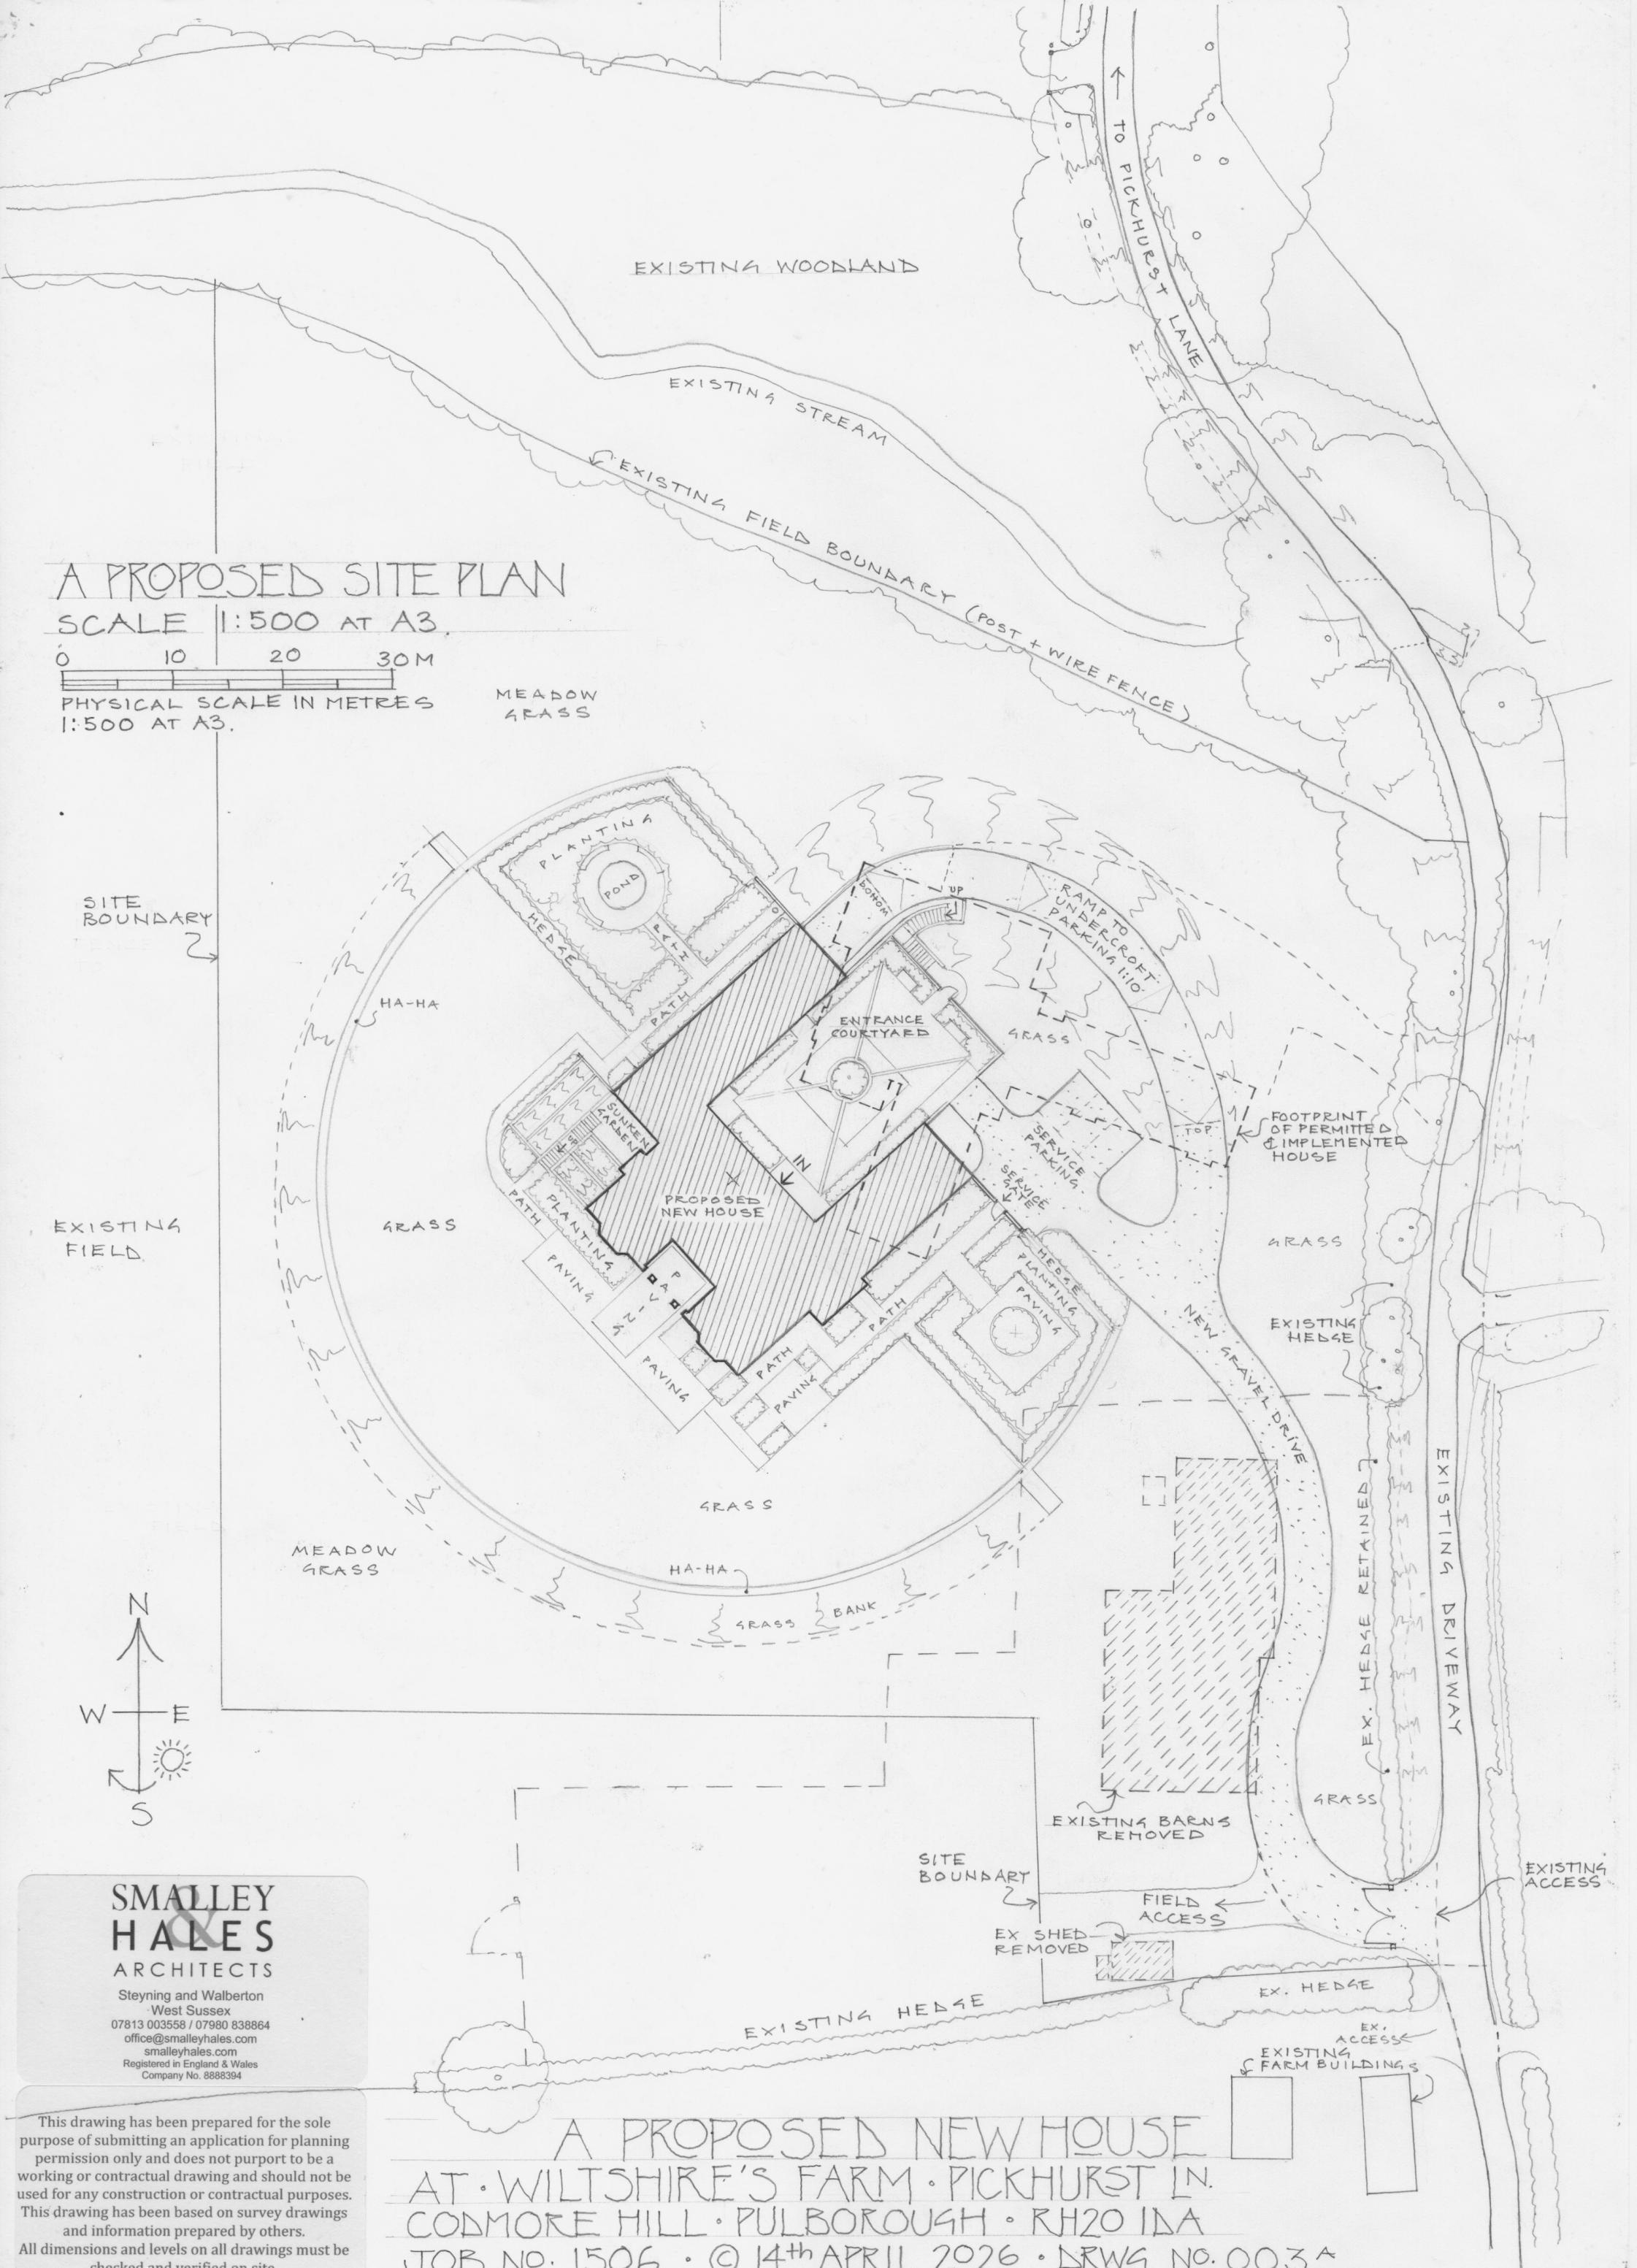

A PROPOSED SITE PLAN

SCALE 1:500 AT A3

0 10 20 30M
PHYSICAL SCALE IN METRES
1:500 AT A3.

MEADOW GRASS

SITE BOUNDARY

GRASS


EXISTING FIELD

MEADOW GRASS

GRASS

HA-HA

GRASS BANK

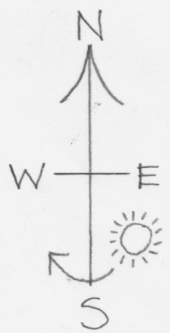

**SMALLEY
HALES**
ARCHITECTS

Steyning and Walberton
West Sussex
07813 003558 / 07980 838864
office@smalleyhales.com
smalleyhales.com
Registered in England & Wales
Company No. 8888394

This drawing has been prepared for the sole purpose of submitting an application for planning permission only and does not purport to be a working or contractual drawing and should not be used for any construction or contractual purposes. This drawing has been based on survey drawings and information prepared by others. All dimensions and levels on all drawings must be checked and verified on site.

A PROPOSED NEW HOUSE
AT WILTSHIRE'S FARM · PICKHURST LN.
CODMORE HILL · PULBOROUGH · RH20 1DA
JOB NO. 1506 · © 14th APRIL 2026 · DRWG. NO. 003A
REV. A. 02.06.26