



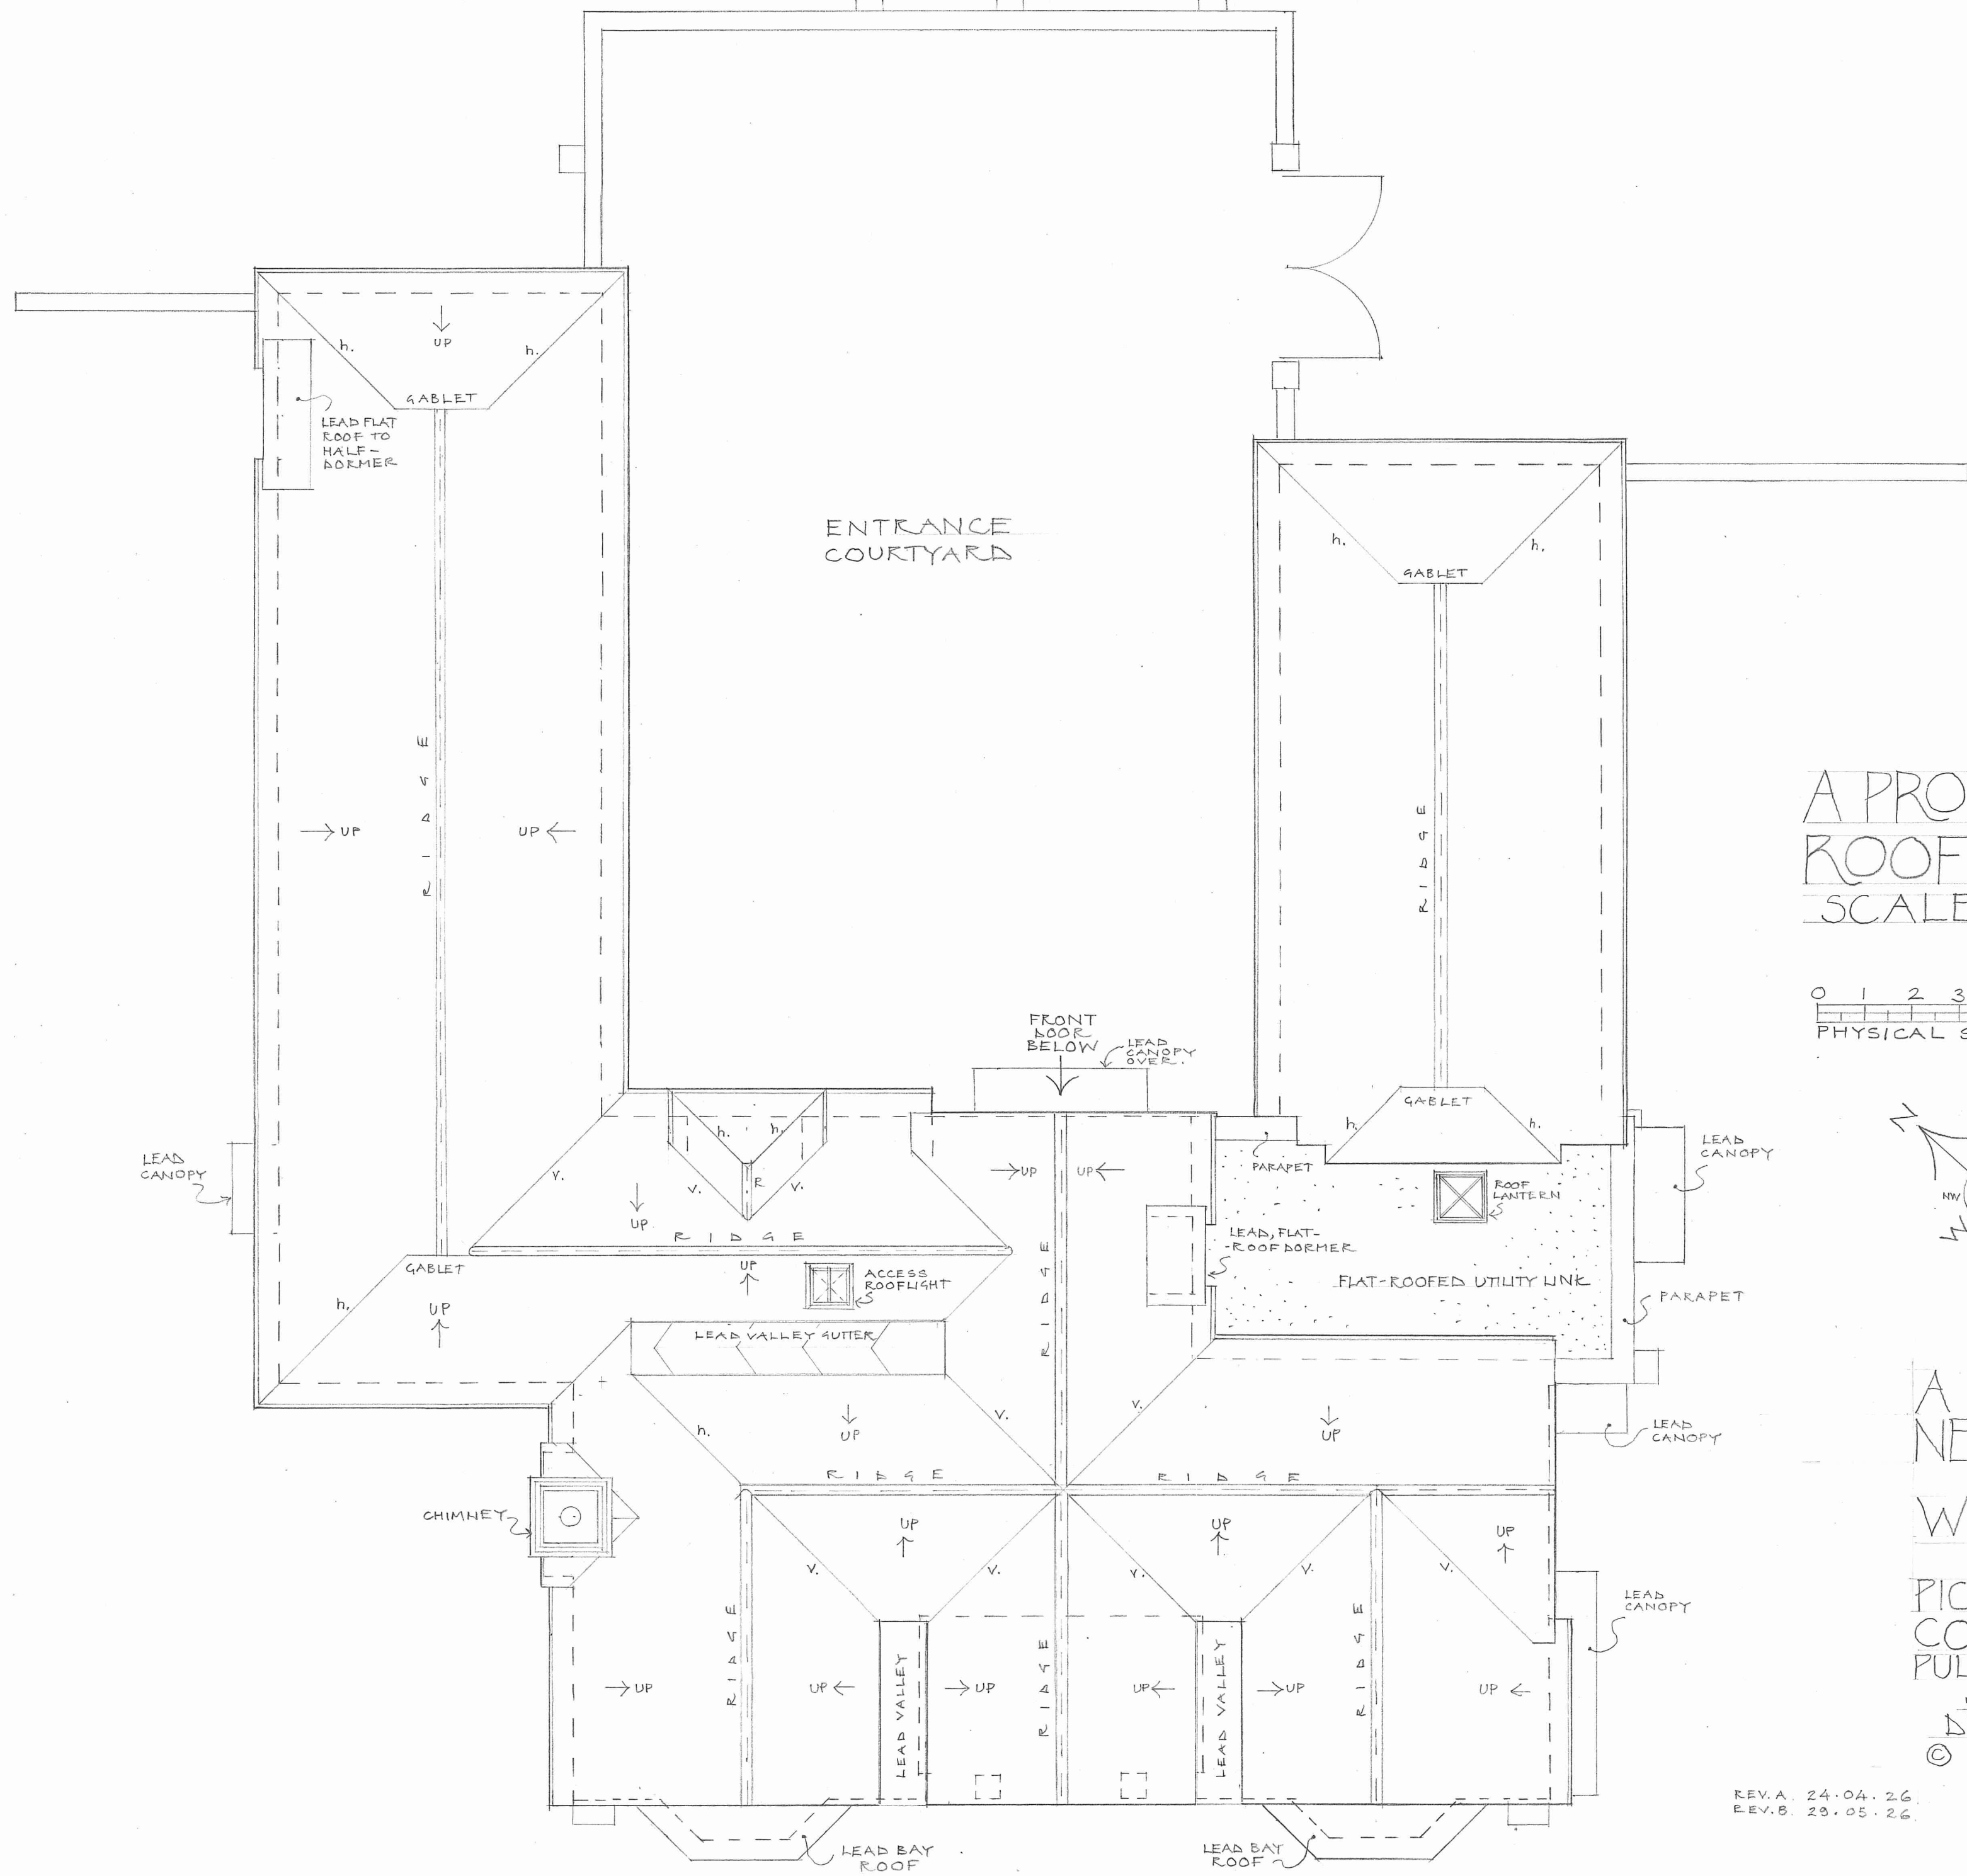

A PROPOSED ROOF PLAN SCALE: 1:100 AT A2

0 1 2 3 4 5 6 7M
PHYSICAL SCALE 1:100 AT A2.

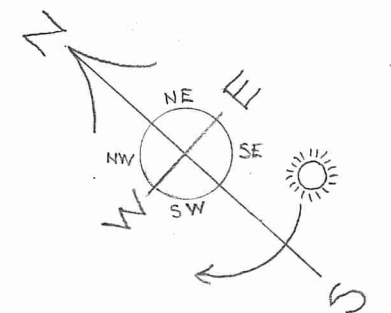

A PROPOSED
NEW HOUSE
AT
WILTSHIRE'S
FARM
PICHURST LANE
CODMORE HILL
PULBOROUGH RH20 1BA
JOB NO. 1506
DRWG. NO. 006B
© 13th MARCH 2026.

REV. A. 24.04.26
REV. B. 20.05.26

**SMALLEY
HALES**
ARCHITECTS
Sleying and Walberton
West Sussex
07813 003558 / 07980 638864
office@smalleyhales.com
smalleyhales.com
Registered in England & Wales
Company No. 8886394