

MATERIALS: WALLS: SPIT FACED STONE TO MATCH LOCAL SAND-
STONE LAID IN RANDOM COURSE HEIGHTS TO THE
MAIN BODY OF THE HOUSE & SOUTH-EASTERN WING
COURSED FIELD FLINTS TO NORTH-WEST WING.
COIGNES, ARCHES & BUTTRESSES IN ORANGE/RED
HANDMADE BRICKWORK WITH SOME DECORATIVE
TILE CREASING COURSES.


ROOFS: HANDMADE, ORANGE/RED CLAY TILES
WITH MATCHING BONNET-HIPS & RIDGE TILES.
FLAT ROOFS TO CANOPIES TO BE LEAD ROOFS

GATES: NATURALLY WEATHERED OAK GATES.


WINDOWS: TRADITIONAL METAL CASEMENT WINDOWS
IN HARDWOOD SUB-FRAMES WITH TRANSOMES & MULLIONS.
ALSO SOME PAINTED HARDWOOD CASEMENT WINDOWS.

DOORS: A MIX OF TRADITIONAL GLAZED METAL DOORS,
NATURALLY WEATHERED OAK DOORS & PAINTED
HARDWOOD DOORS ALL WITH TRADITIONAL FITTINGS.

0 1 2 3 4 5 6M
PHYSICAL SCALE IN METRES.
1:100 AT A3.

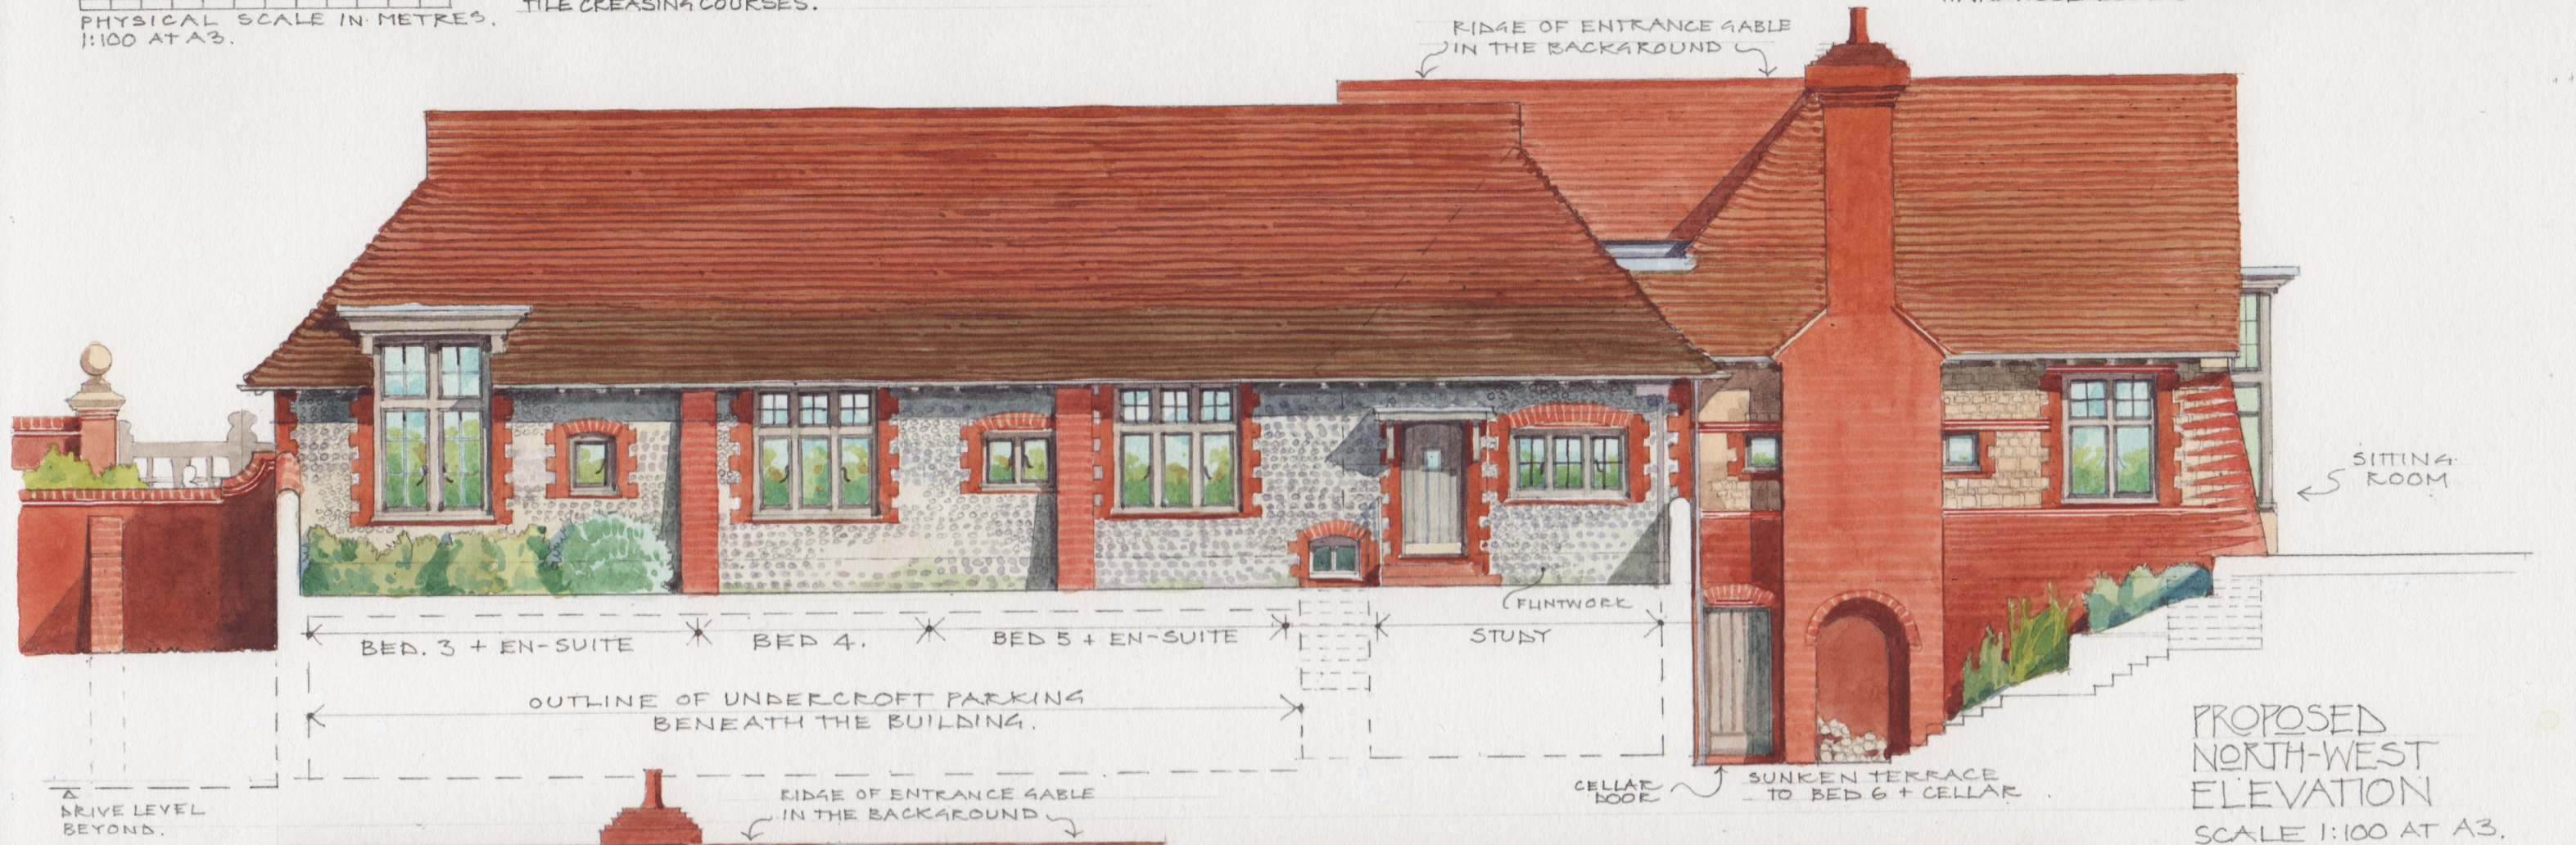

PROPOSED
NORTH-WEST
ELEVATION
SCALE 1:100 AT A3.

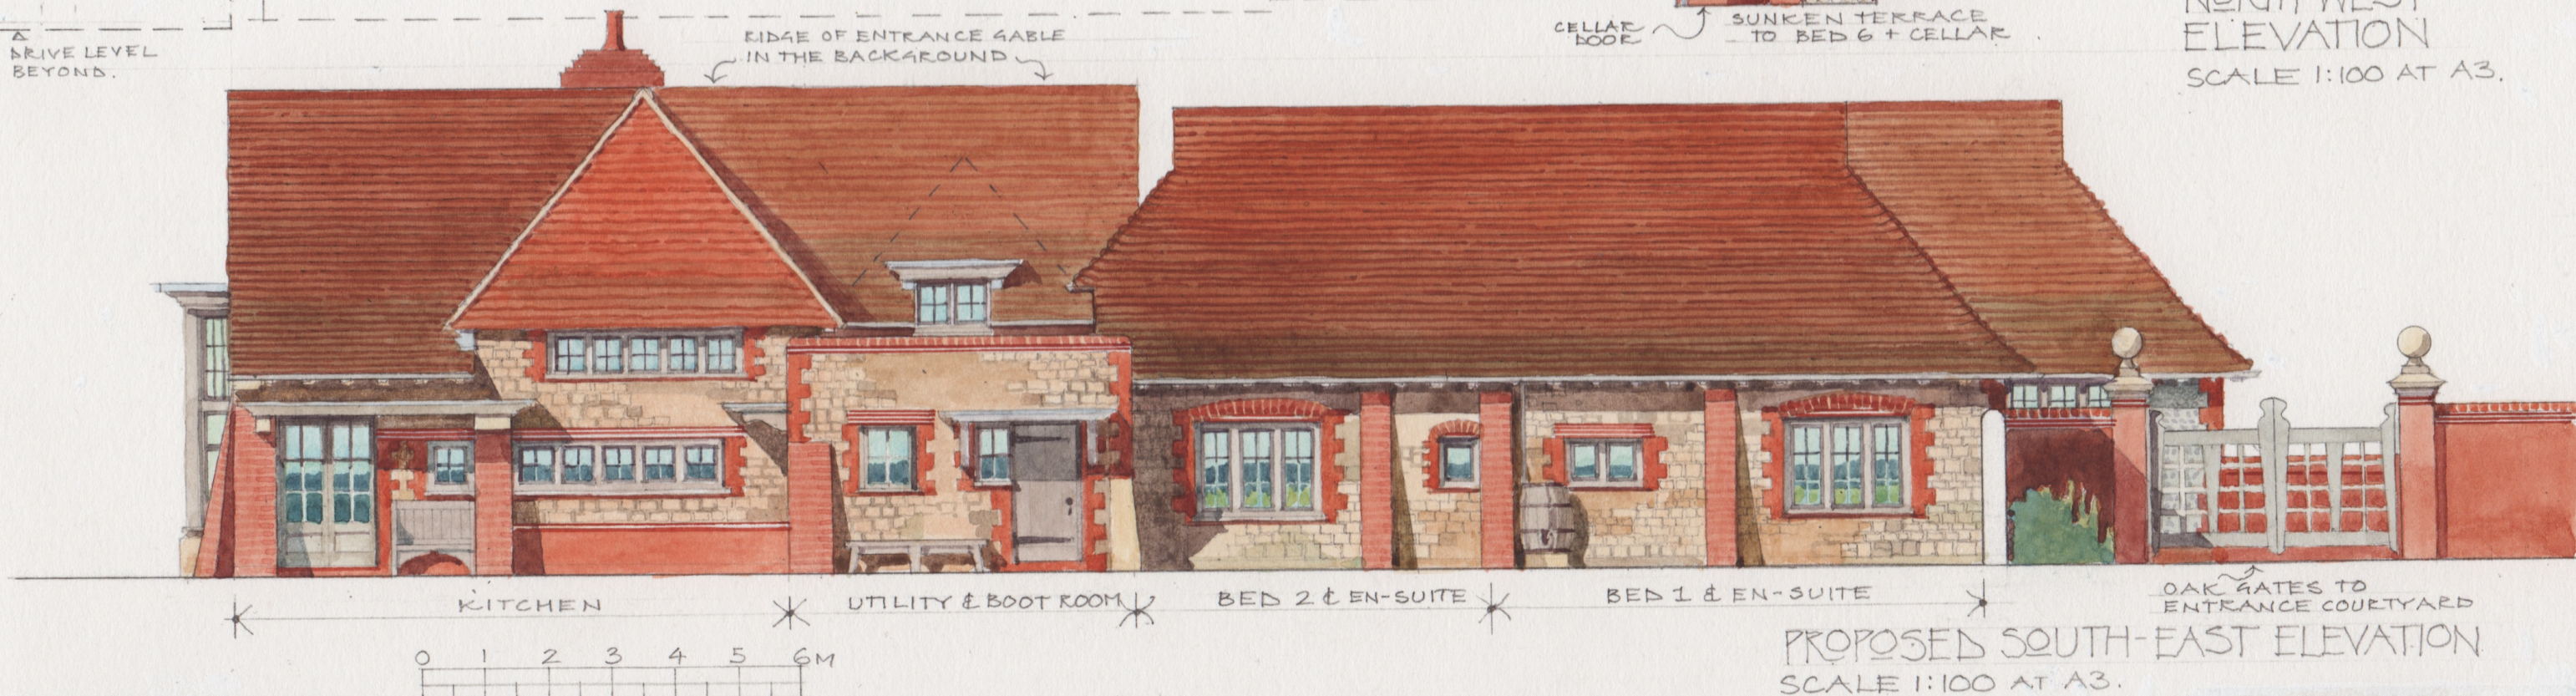

PROPOSED SOUTH-EAST ELEVATION
SCALE 1:100 AT A3.

0 1 2 3 4 5 6M
PHYSICAL SCALE IN METRES
1:100 AT A3.

A PROPOSED NEW HOUSE
AT WILTSHIRE'S FARM • PICKHURST LANE
CODMORE HILL • PULBOROUGH • RH20 1DA
JOB NO. 1506 • © 28th JANUARY 2026 • DRWG. NO. 0080

REV. A 15.03.26.
REV. B 21.05.26
REV. C 29.05.26

**SMALLEY
HALES**
ARCHITECTS

Steyning and Walberton
West Sussex
07813 003558 / 07980 838864
office@smalleyhales.com
smalleyhales.com
Registered in England & Wales
Company No. 8888394

This drawing has been prepared for the sole
purpose of submitting an application for planning
permission only and does not purport to be a
working or contractual drawing and should not be
used for any construction or contractual purposes.
This drawing has been based on survey drawings
and information prepared by others.
All dimensions and levels on all drawings must be
checked and verified on site.