



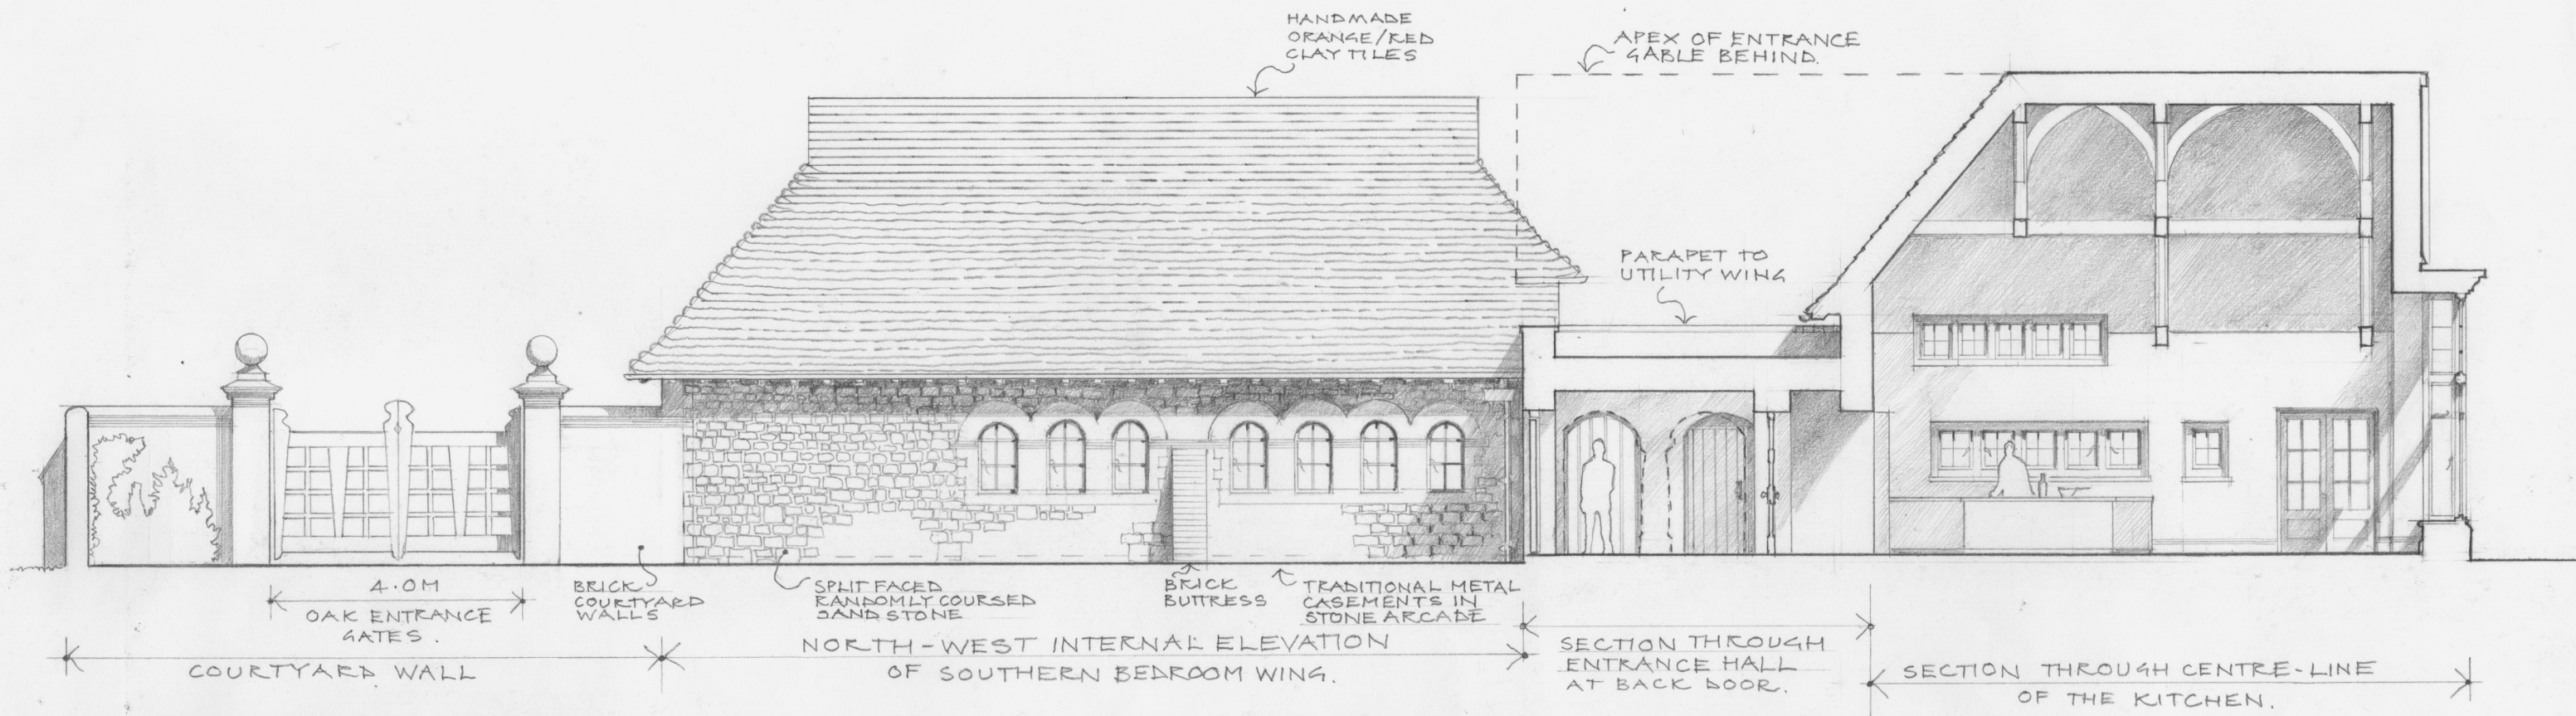

INTERNAL COURTYARD NORTH ELEVATION
& PARTIAL CROSS SECTION SCALE 1:100

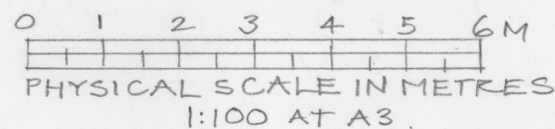

This drawing has been prepared for the sole purpose of submitting an application for planning permission only and does not purport to be a working or contractual drawing and should not be used for any construction or contractual purposes. This drawing has been based on survey drawings and information prepared by others. All dimensions and levels on all drawings must be checked and verified on site.

REV. A 16.04.26
REV. B. 23.05.26

A PROPOSED NEW HOUSE
AT WILTSHIRE'S FARM • PICKHURST LANE
CODMORE HILL • PULBOROUGH • RH20 1DA
JOB NO. 1506 © 9th MARCH 2026 • DRWG NO. 010B

**SMALLEY
HALES**
ARCHITECTS
Steyping and Walberton
West Sussex
07813 003558 / 07980 838864
office@smalleyhales.com
smalleyhales.com
Registered in England & Wales
Company No. 8888394