


LEGETT 500551

Proposed plans

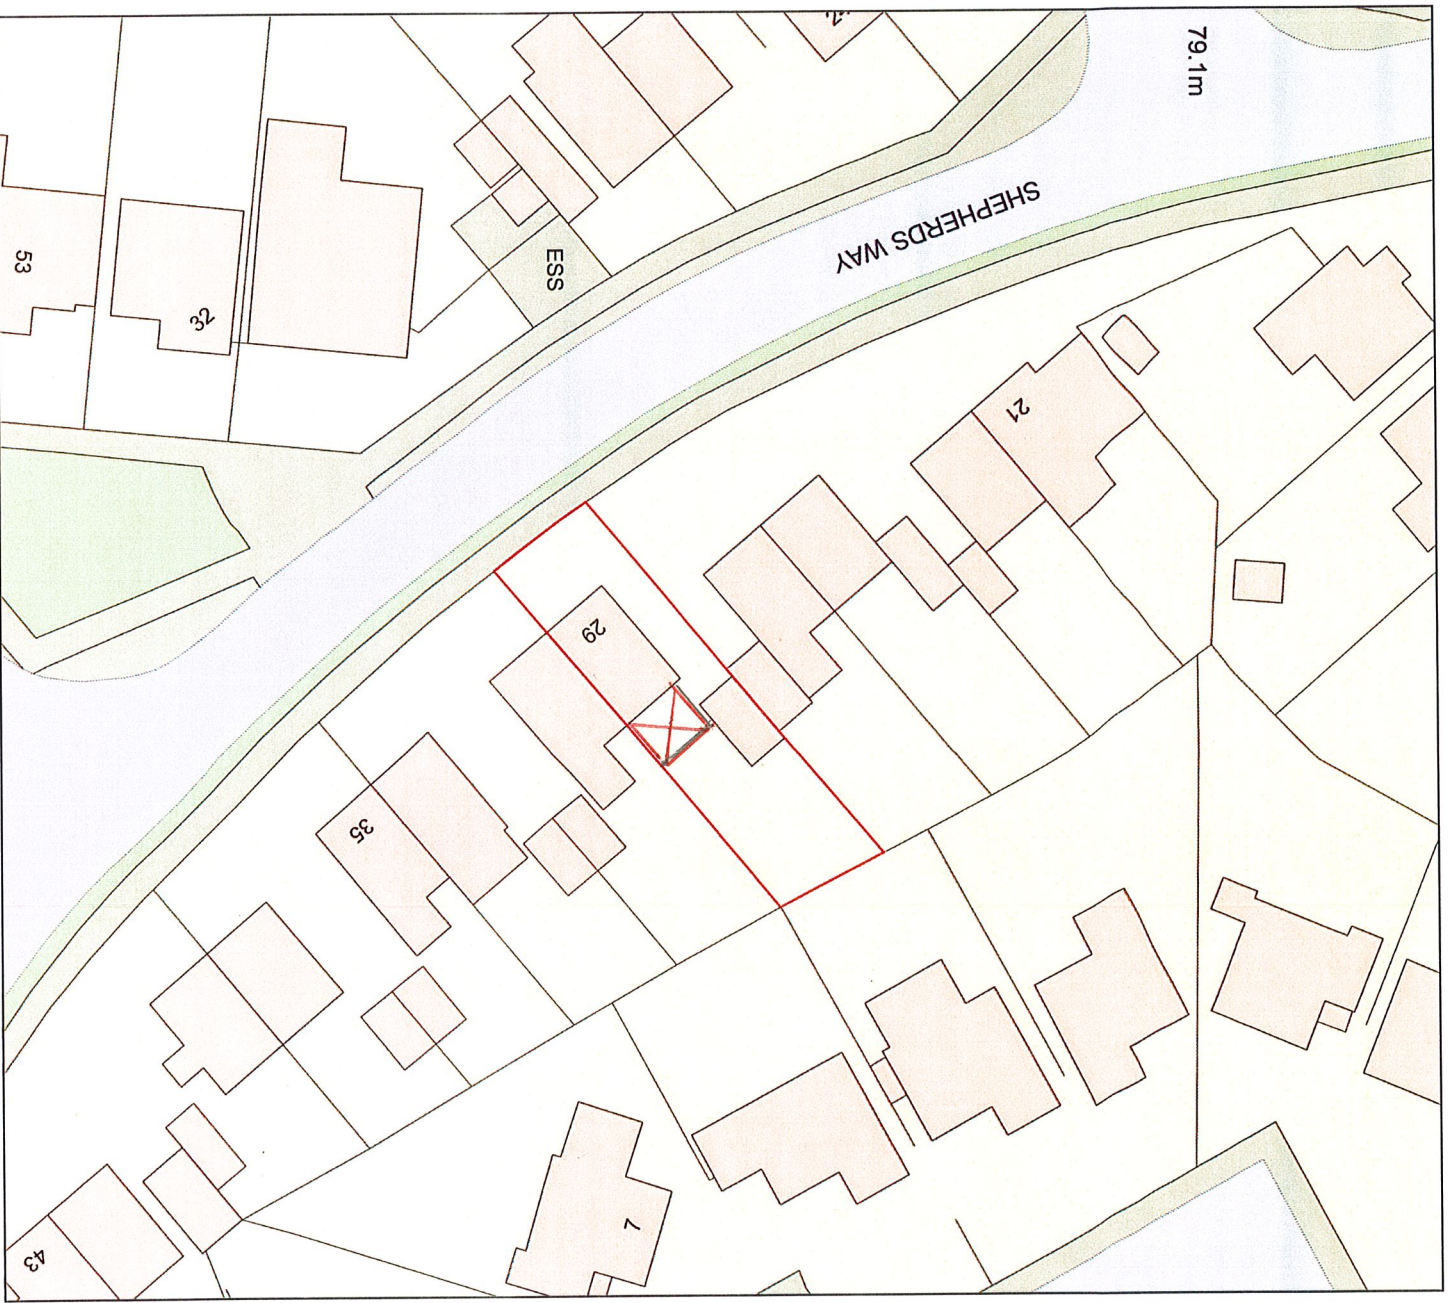

0 20
Metres




Plan Produced for: SITE PLAN

Date Produced: 22 Jan 2026

Plan Reference Number: TQROM26022141456000

Scale: 1:500 @ A4

LEGETT 500551

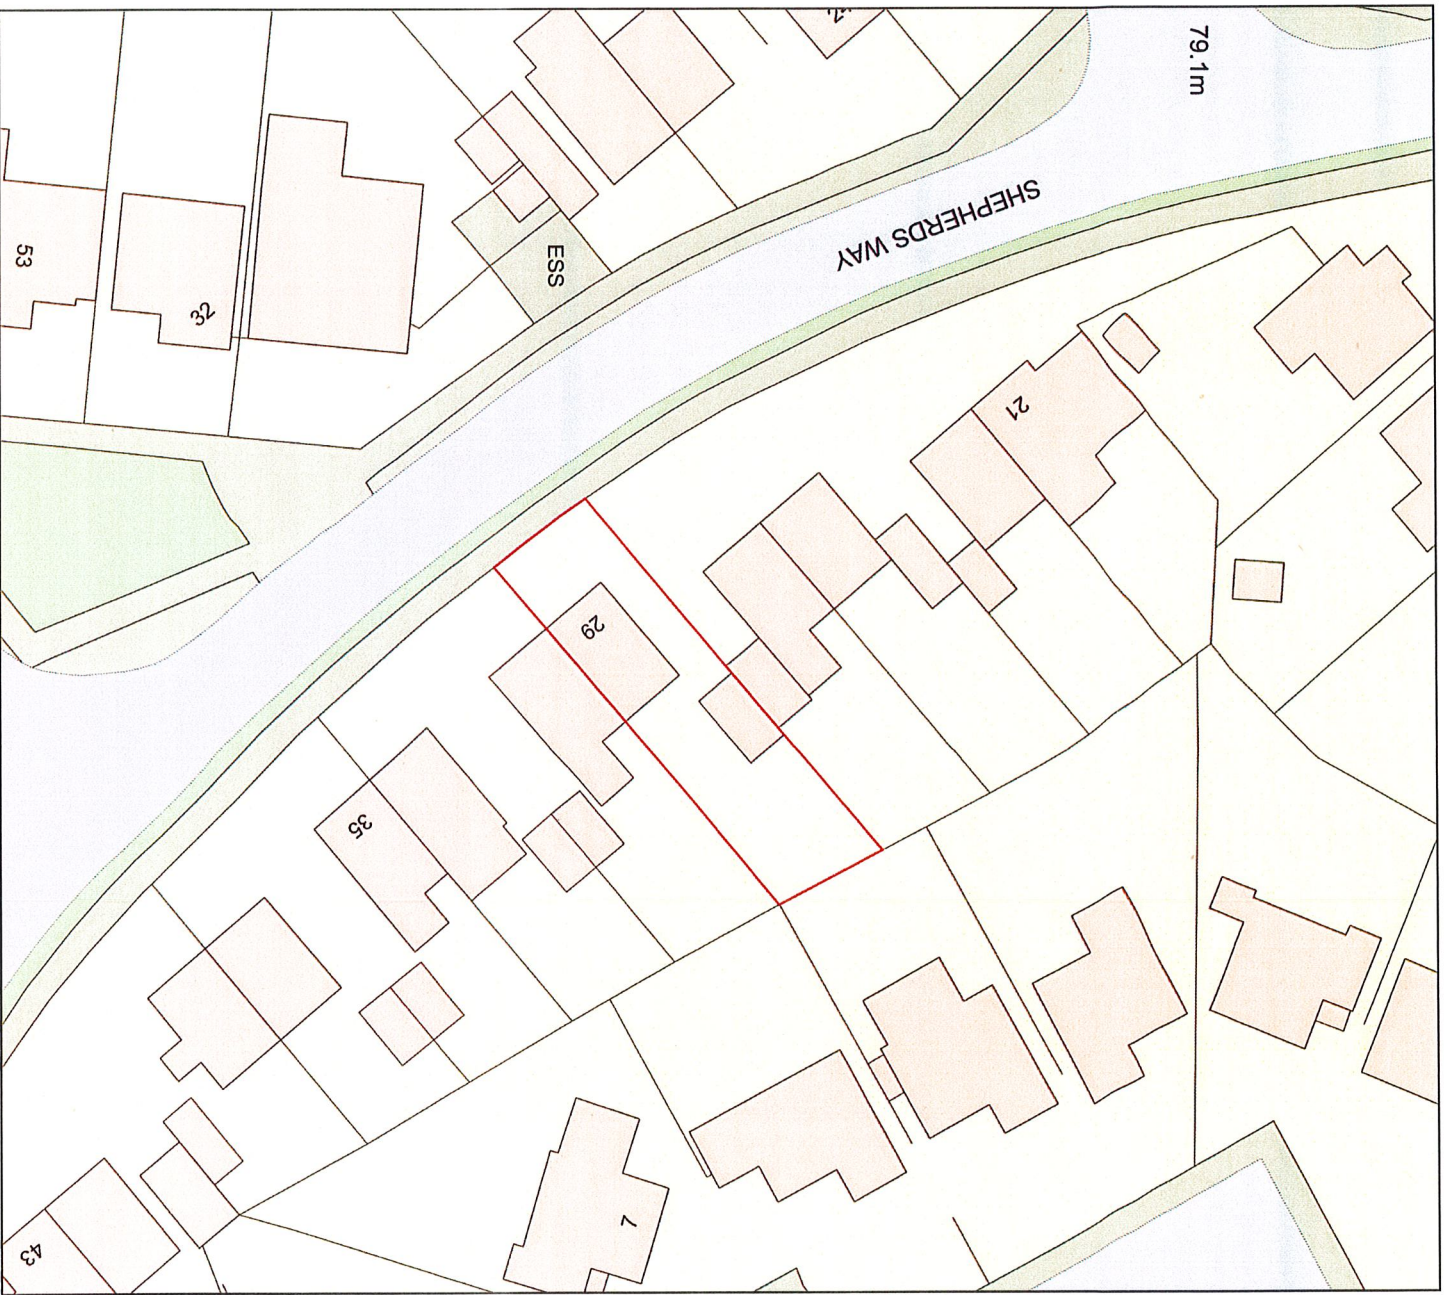

Plan Produced for: SITE PLAN

Date Produced: 22 Jan 2026

Plan Reference Number: TORQM26022141456000

Scale: 1:500 @ A4