




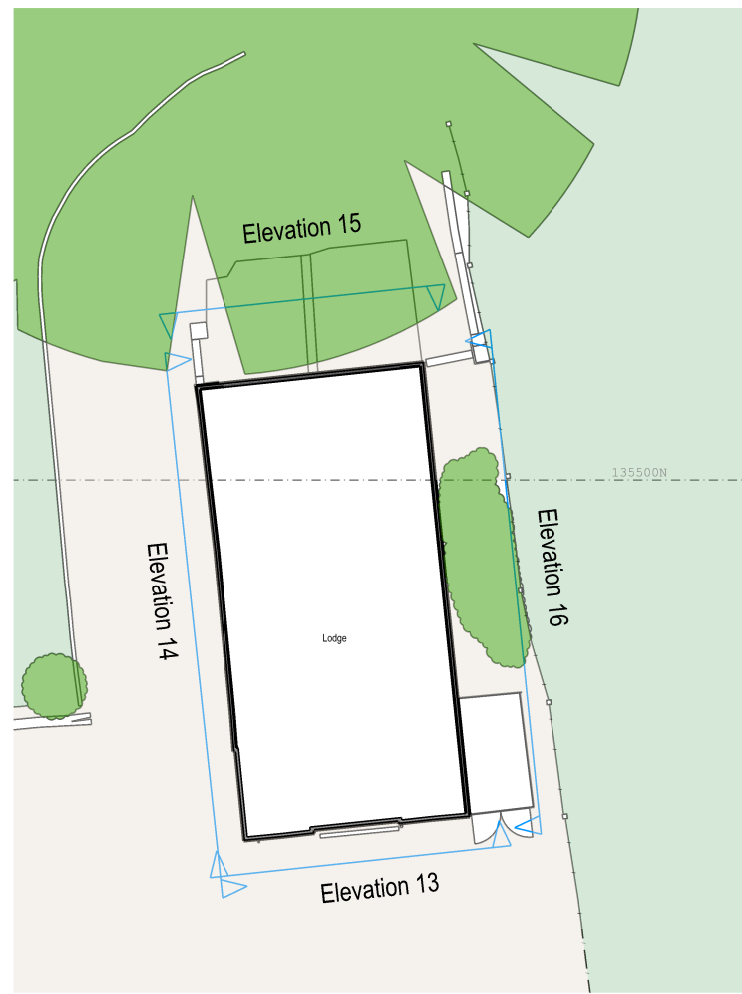


01 Site Plan - Ground Floor
scale 1:200 @ A3

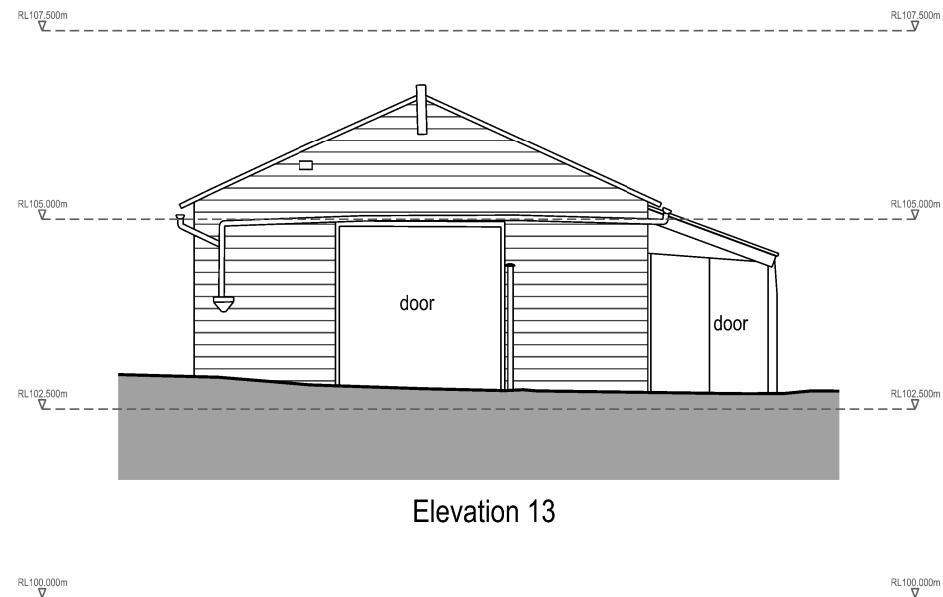

02 Elevation 13 - South
scale 1:100 @ A3

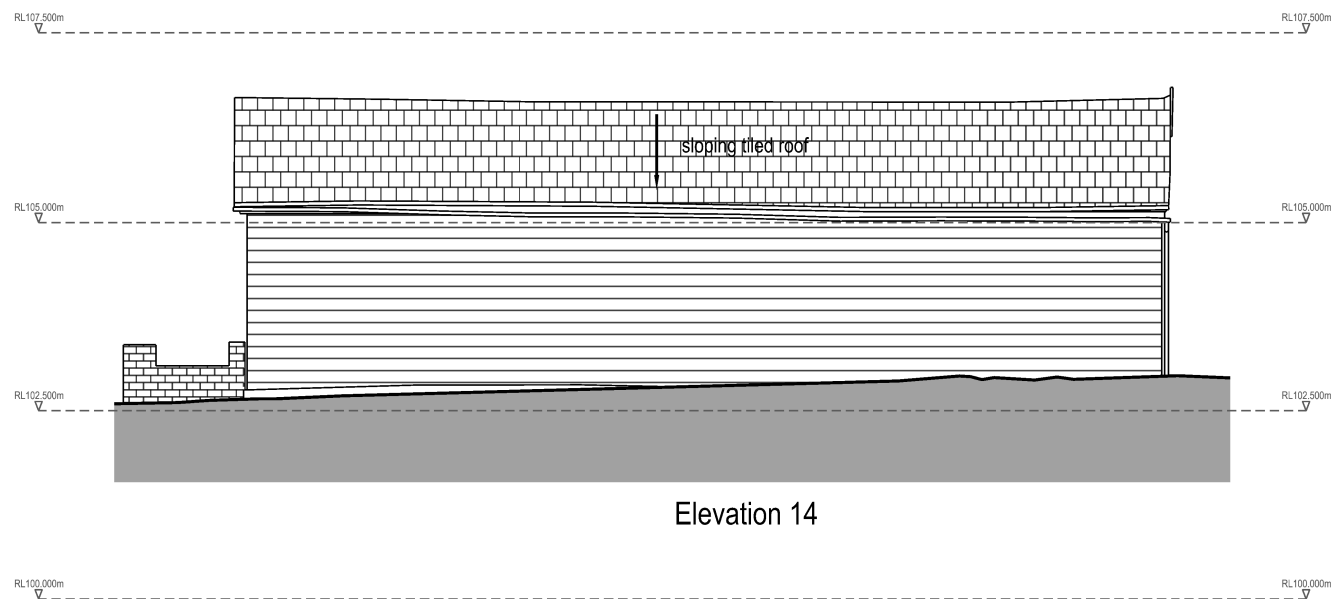

03 Elevation 14 - West
scale 1:100 @ A3

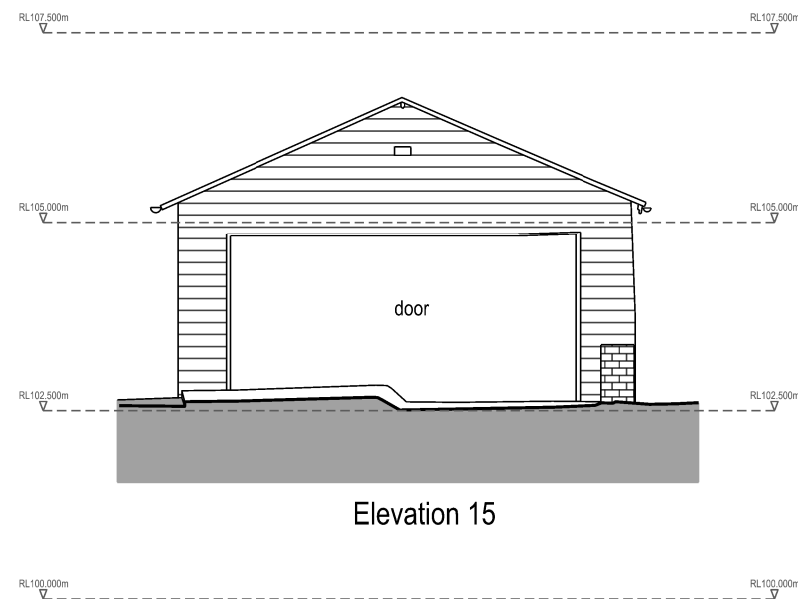

04 Elevation 15 - North
scale 1:100 @ A3



NOTES

Site area=
2.02 Hectares (approx)

Building B = 71.78 sqm
Building C = 78.35 sqm

P00	Issued for planning	SE	VT	11.03.26
Rev	Description	Drawn	Chk'd	Date

SAFETY, HEALTH AND ENVIRONMENT INFORMATION
Based on the use of experienced and competent contractors working to an approved method statement list unusual residual hazards / risks are listed below or the statement 'NO UNUSUAL RISKS'

All dimensions in millimeters. All dimensions and levels are to be checked on site by the main contractor prior to commencing works. It is the main contractor's responsibility to inform the client/ Project Manager of any discrepancies.

This drawing is the property of BLAKDOG LIMITED and may not be reproduced or disclosed to a third party in any form without written permission.



Carylls Country House

Existing - Building C

DRAWING TITLE
Ground Floor Plan
Elevation 13, 14, 15

STATUS		PROJECT NO.	
Planning		CCH	
DRAWING NUMBER		CCH - BC-PL -505	
ORIGINATOR	DATE	SCALE @A3	SIZE
A	11.03.26	varies	A3
ISSUE			
			P00
CHECKED	APPROVED	NOTES	
SE	VT	USE FIGURED DIMENSIONS IN PREFERENCE TO SCALED. CHECK ALL DIMENSIONS ON SITE BEFORE FABRICATION OR SETTING OUT.	