



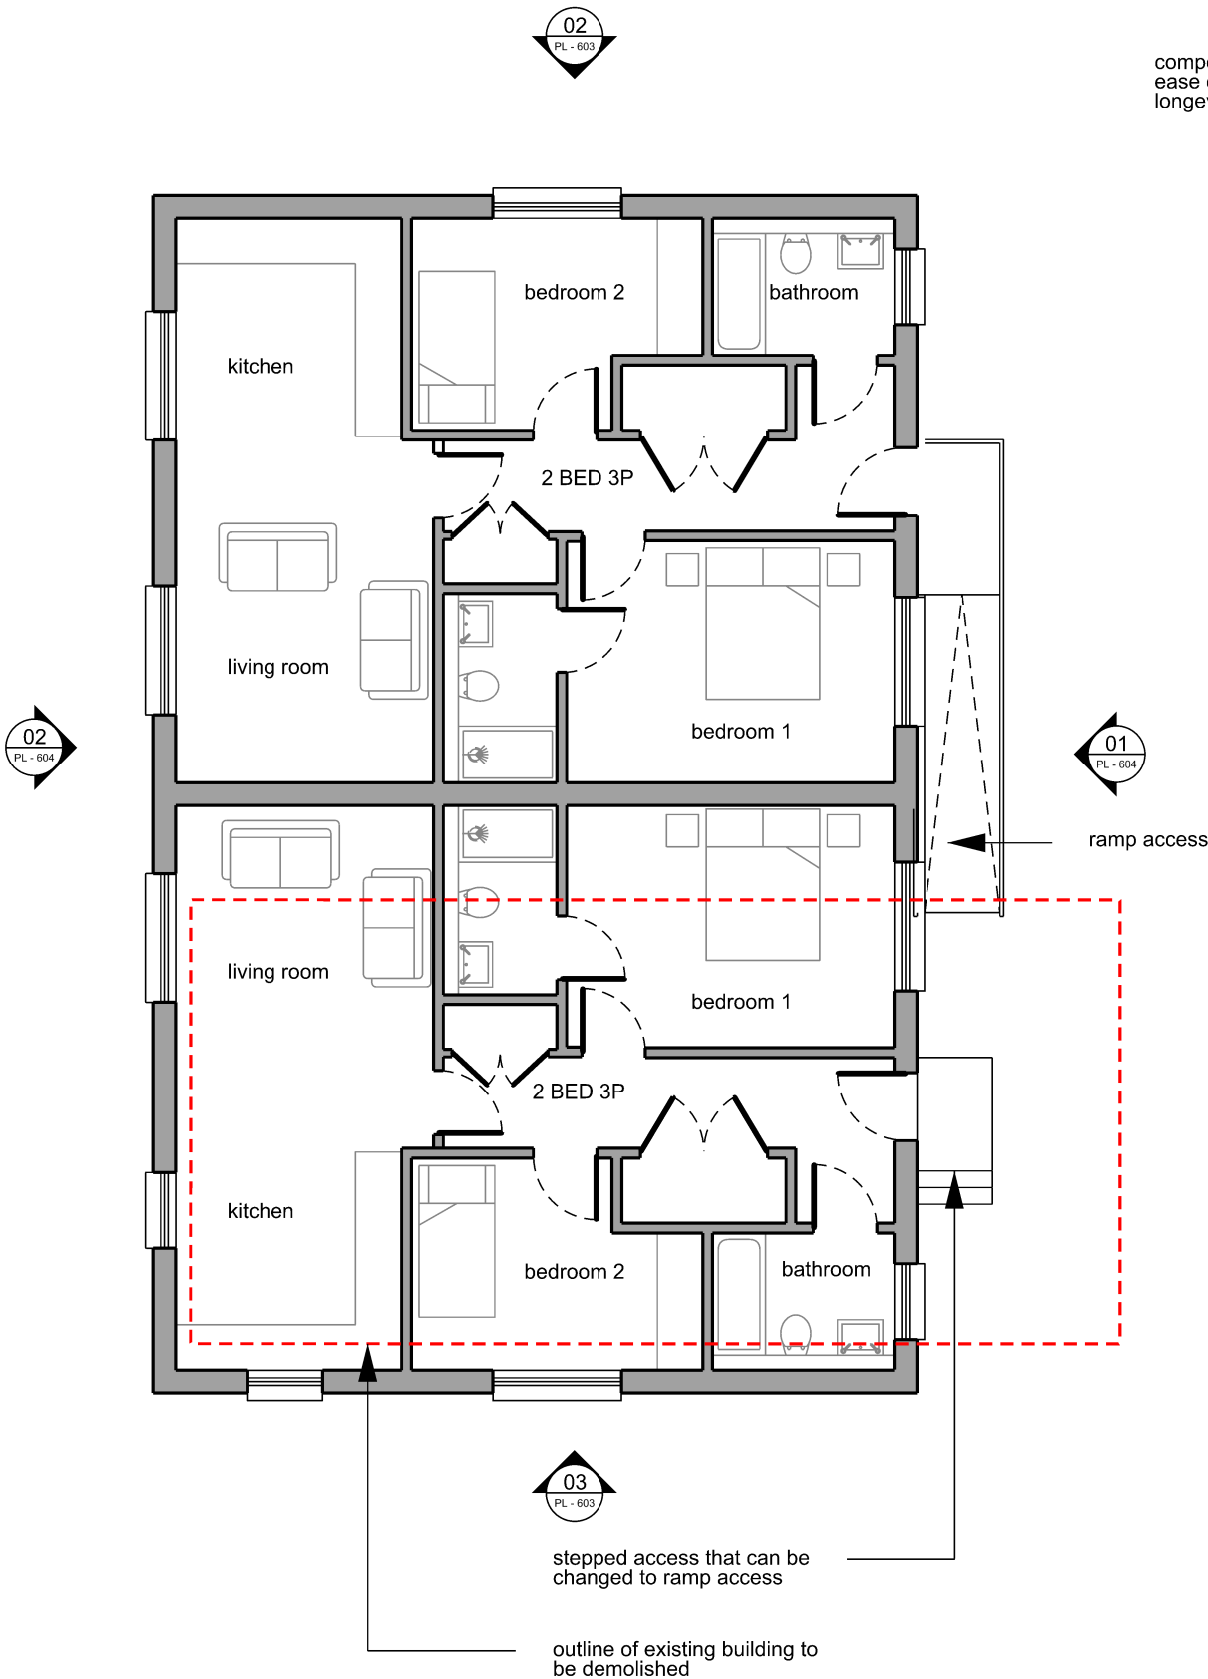


01 Ground Floor Plan
scale 1:100 @ A3

composite cladding panels for ease of maintenance and longevity

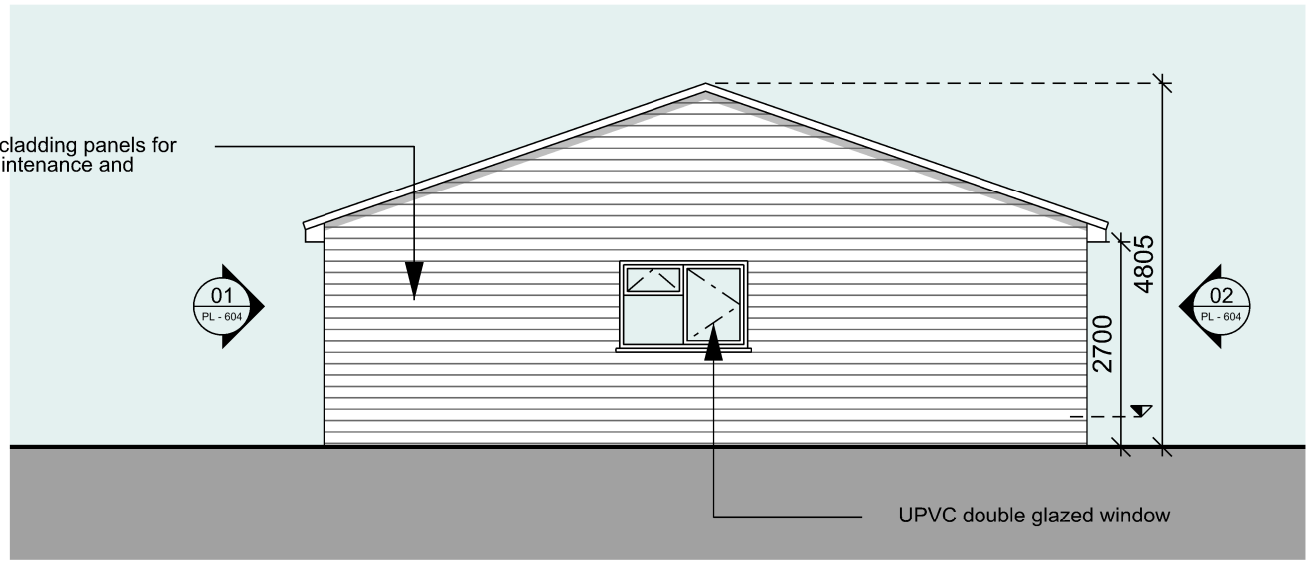

02 North Elevation
scale 1:100 @ A3

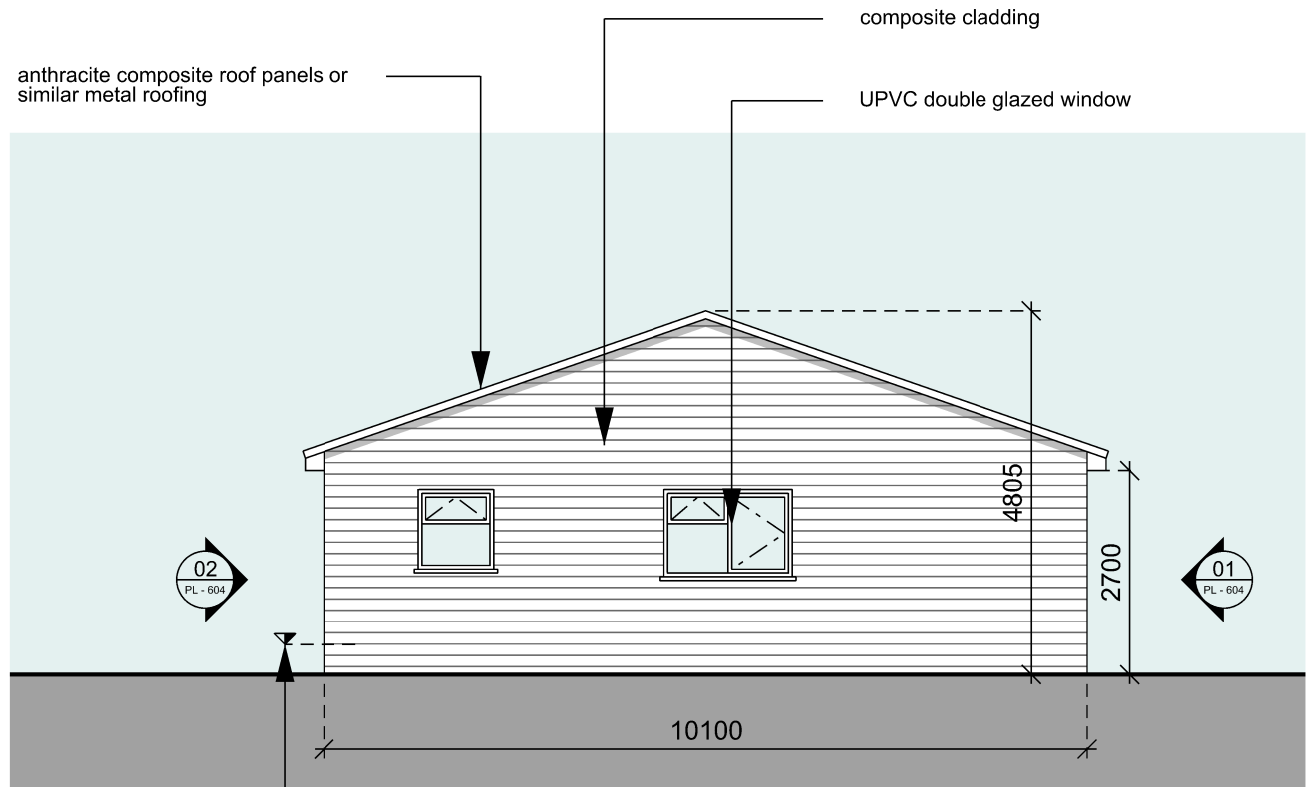

03 South Elevation
scale 1:100 @ A3



NOTES

Site area=
2.02 Hectares (approx)

Existing GIA
Building B = 71.78 sqm
Building C = 78.35 sqm

Proposed GIA
Building B = 159.78 sqm
Building C = 72.48 sqm

P00	Issued for planning	SE	VT	11.03.26
Rev	Description	Drawn	Chk	Date

SAFETY, HEALTH AND ENVIRONMENT INFORMATION
Based on the use of experienced and competent contractors working to an approved method statement list unusual residual hazards / risks are listed below or the statement 'NO UNUSUAL RISKS'

All dimensions in millimeters. All dimensions and levels are to be checked on site by the main contractor prior to commencing works. It is the main contractor's responsibility to inform the client/ Project Manager of any discrepancies.

This drawing is the property of BLAKDOG LIMITED and may not be reproduced or disclosed to a third party in any form without written permission.



Carylls Country House

Proposed - Building B

DRAWING TITLE
Ground Floor

North Elevation

South Elevation

STATUS PROJECT NO.
Planning CCH

DRAWING NUMBER
A CCH - BC - PL - 603

ORIGINATOR	DATE	SCALE @A3	SIZE	ISSUE
org	11.03.26	1:100	A3	P00

CHECKED	APPROVED	NOTES
SE	VT	USE FIGURED DIMENSIONS IN REFERENCE TO SCALED. CHECK ALL DIMENSIONS ON SITE BEFORE FABRICATION OR SETTING OUT.