



Anthracite grey tiles to pitched roof, composite panels or similar metal roofing.

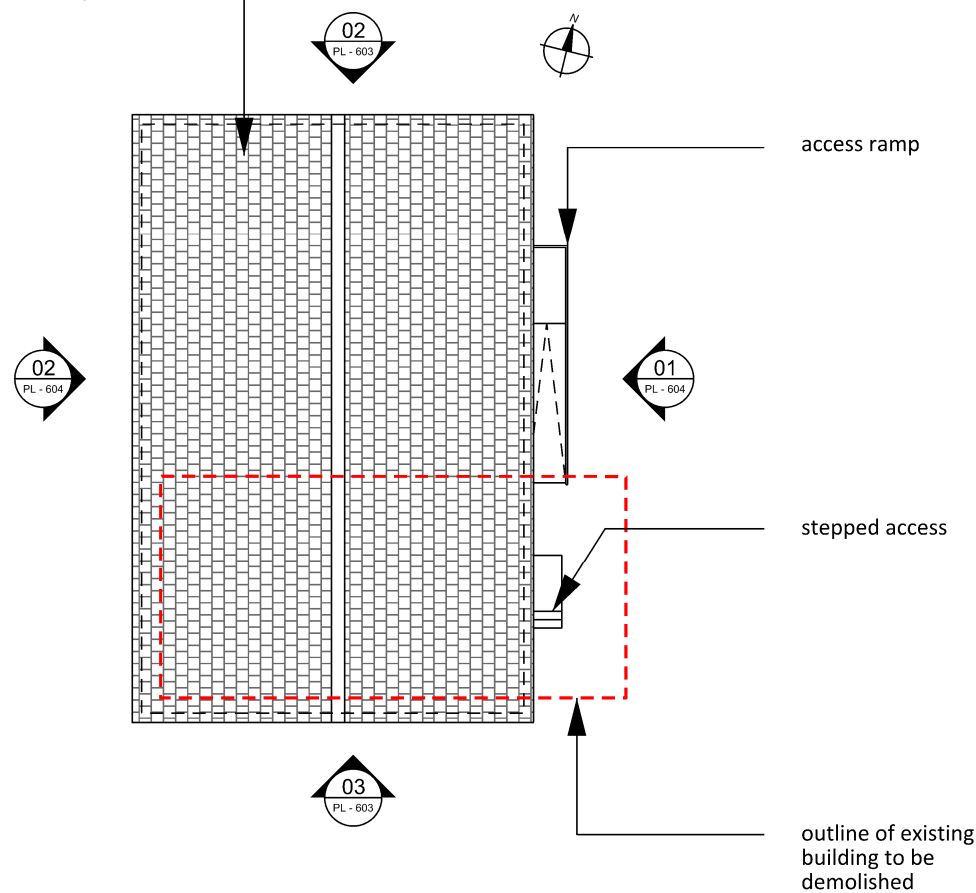

01 Roof Plan
scale 1:200 @ A3

1:100 @ A1; 1:200 @ A3
0 1 2 3 4 8
m

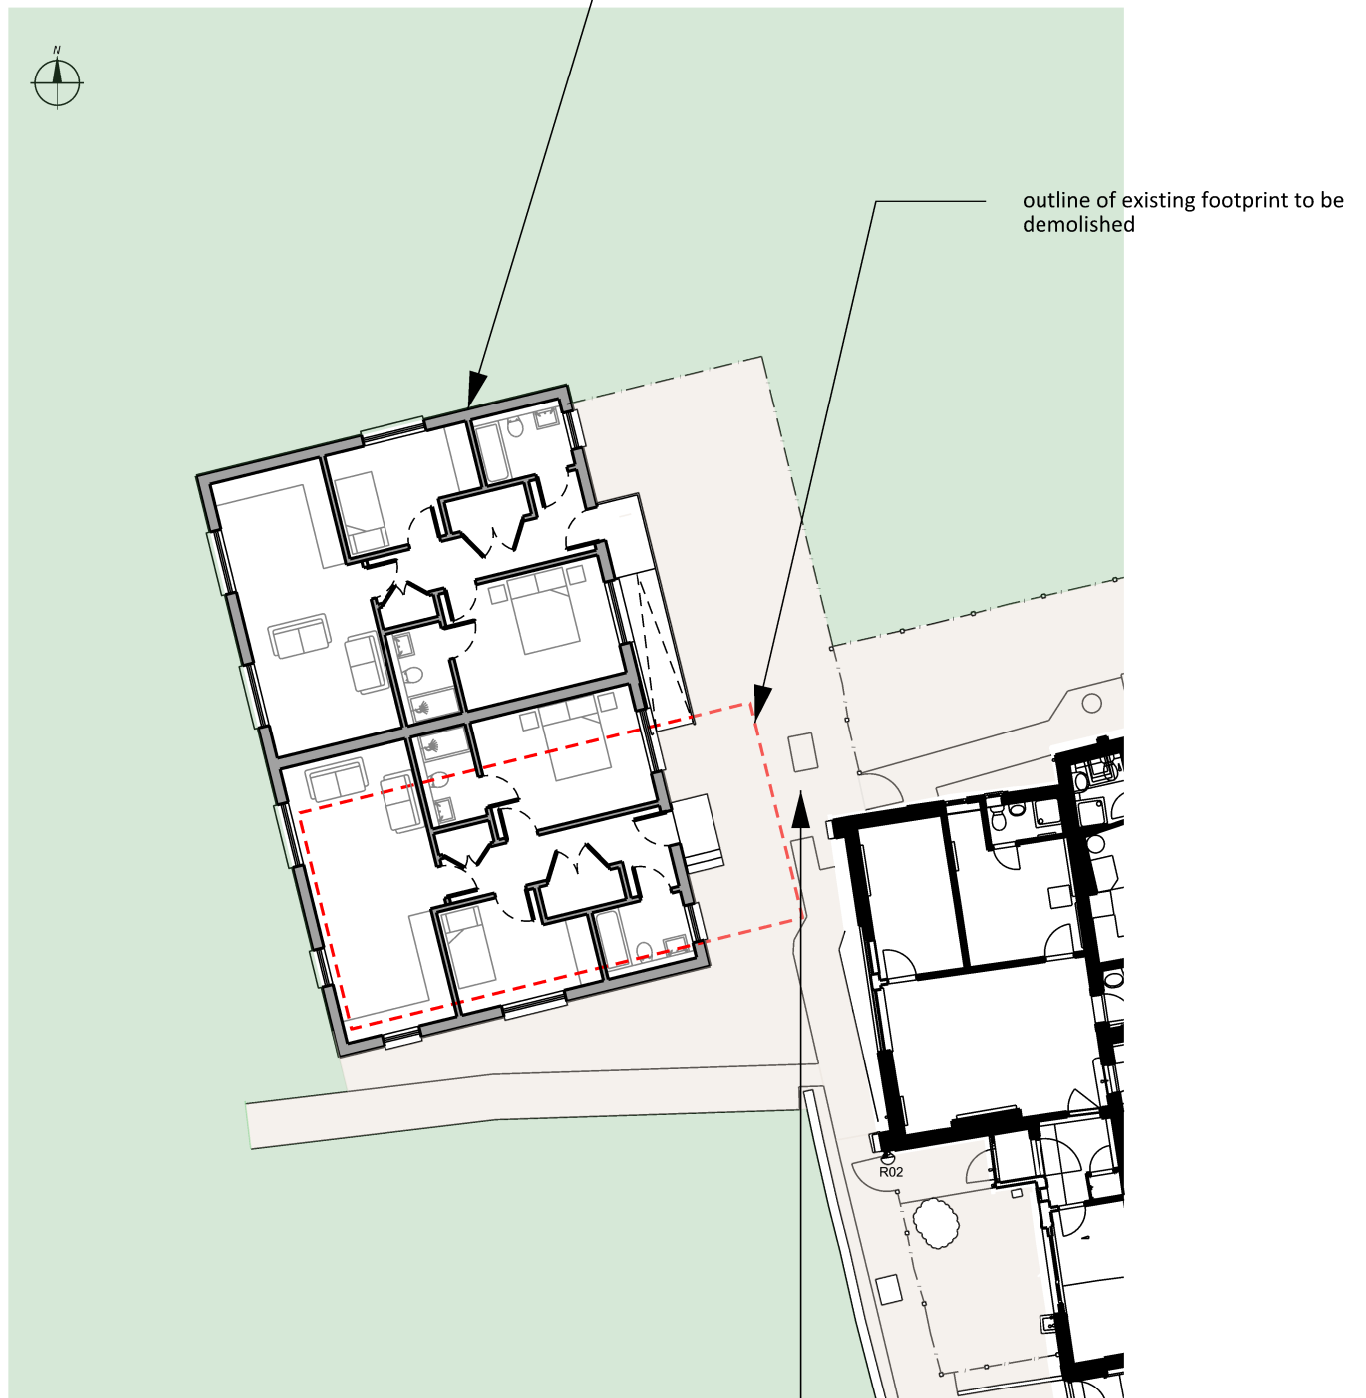

02 Site Plan
scale 1:200 @ A3

1:100 @ A1; 1:200 @ A3
0 1 2 3 4 8
m

NOTES

Site area=
2.02 Hectares (approx)

Existing GIA
Building B = 71.78 sqm
Building C = 78.35 sqm

Proposed GIA
Building B = 159.78 sqm
Building C = 72.48 sqm

P00 Issued for planning SE VT 11.03.26
Rev Description Drawn Chk d Date
SAFETY, HEALTH AND ENVIRONMENT INFORMATION
Based on the use of experienced and competent contractors working to an approved method statement list unusual residual hazards / risks are listed below or the statement 'NO UNUSUAL RISKS'
All dimensions in millimeters. All dimensions and levels are to be checked on site by the main contractor prior to commencing works. It is the main contractor's responsibility to inform the client/ Project Manager of any discrepancies.
This drawing is the property of BLAKDOG LIMITED and may not be reproduced or disclosed to a third party in any form without written permission.



Carylls Country House

Proposed - Building B

DRAWING TITLE
Roof Plan
Site Plan
-

STATUS PROJECT NO.
Planning CCH

DRAWING NUMBER
A CCH - BC - PL - 605

ORIGINATOR	DATE	SCALE	BUILDING	CONTENT	SIZE	ISSUE
SE	11.03.26	1:200	A3	P00		

CHECKED	APPROVED	NOTES
SE	VT	USE FIGURED DIMENSIONS IN REFERENCE TO SCALED. CHECK ALL DIMENSIONS ON SITE BEFORE FABRICATION OR SETTING OUT.