




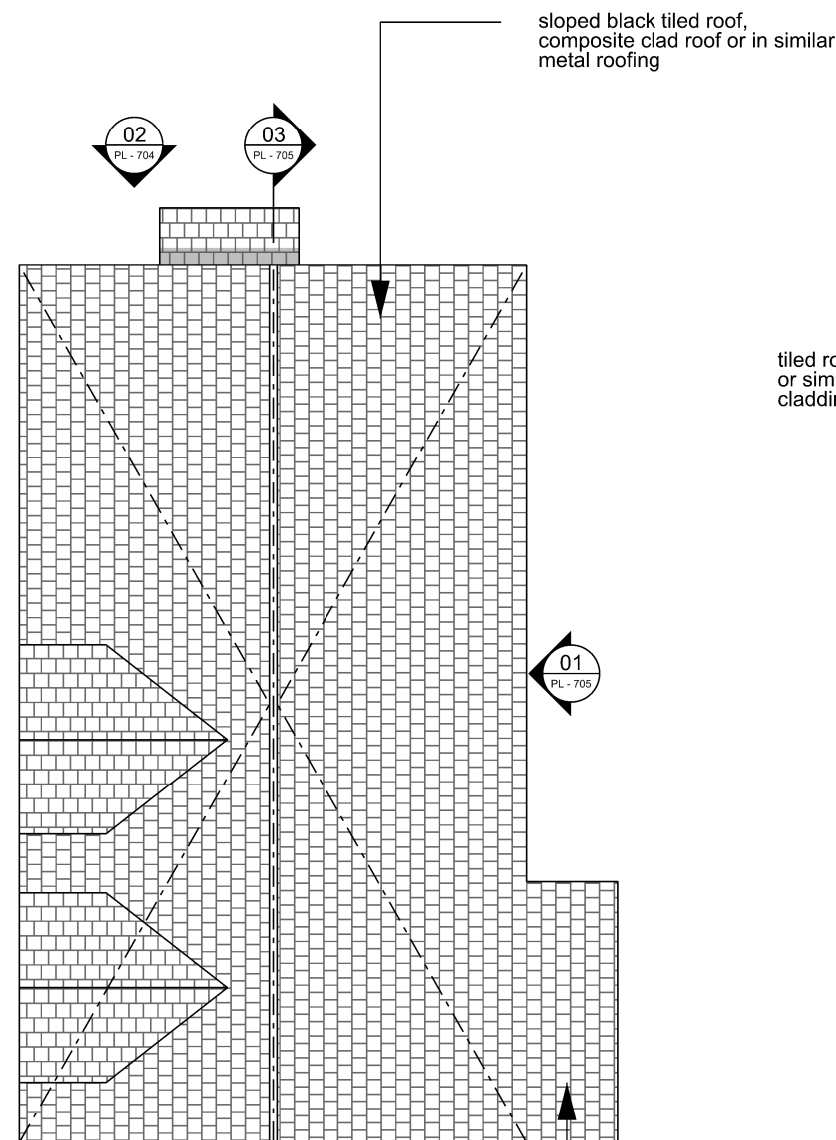

01 Roof Plan
scale 1:100 @ A3

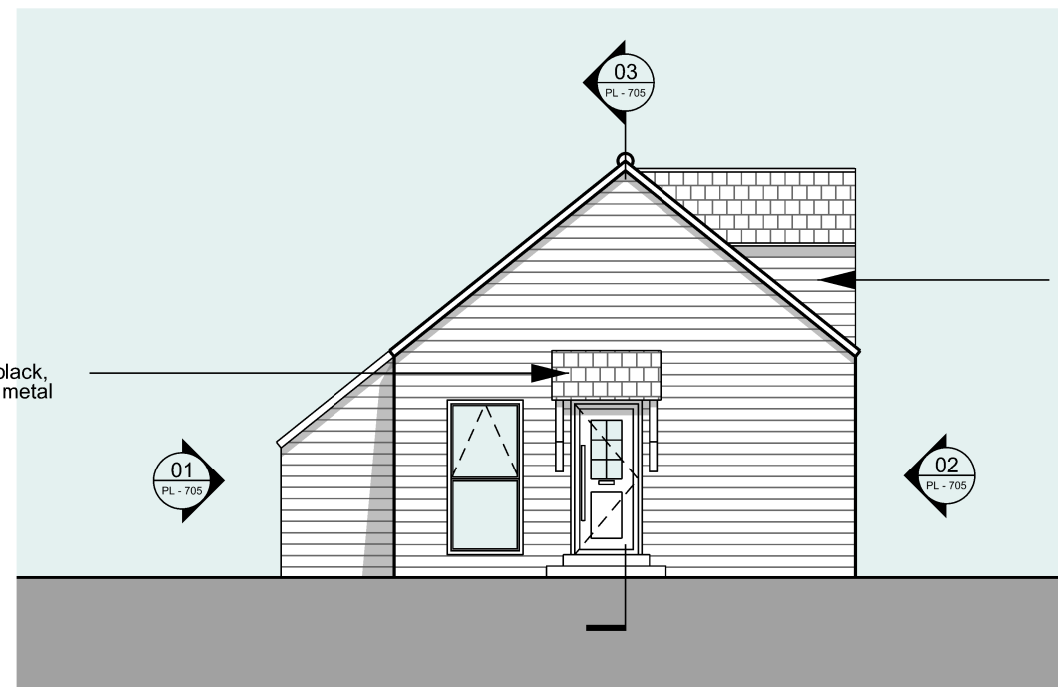

02 North Elevation
scale 1:100 @ A3

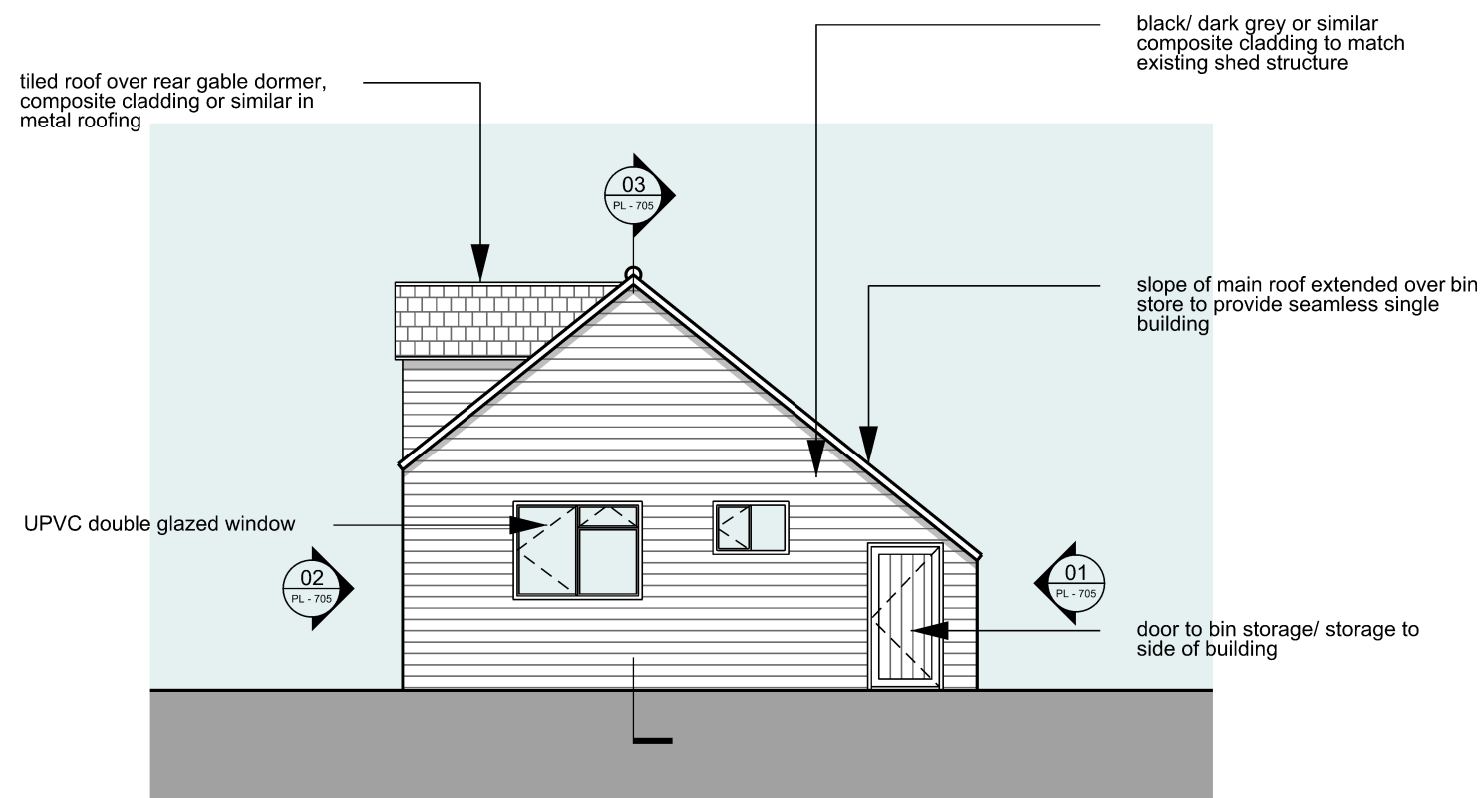

03 South Elevation
scale 1:100 @ A3

NOTES

Site area=
2.02 Hectares (approx)

Existing GIA
Building B = 71.78 sqm
Building C = 78.35 sqm

Proposed GIA
Building B = 159.78 sqm
Building C = 72.48 sqm

P00	Issued for planning	SE	VT	11.03.26
Rev	Description	Drawn	Chk'd	Date

SAFETY, HEALTH AND ENVIRONMENT INFORMATION
Based on the use of experienced and competent contractors working to an approved method statement list unusual residual hazards / risks are listed below or the statement 'NO UNUSUAL RISKS'

All dimensions in millimeters. All dimensions and levels are to be checked on site by the main contractor prior to commencing works. It is the main contractor's responsibility to inform the client/ Project Manager of any discrepancies.

This drawing is the property of BLAKDOG LIMITED and may not be reproduced or disclosed to a third party in any form without written permission.



Carylls Country House

Proposed - Building C

DRAWING TITLE				
Roof Plan				
North Elevation				
South Elevation				
STATUS			PROJECT NO.	
Planning			CCH	
DRAWING NUMBER			CCH - BC- PL - 704	
A				
ORIGINATOR	DATE	SCALE @A3	SIZE	ISSUE
SE	11.03.26	1:100	A3	P00
CHECKED		APPROVED		NOTES
SE		VT		USE FIGURED DIMENSIONS IN PREFERENCE TO SCALE CHECK ALL DIMENSIONS ON SITE BEFORE FABRICATION OR SETTING OUT.