



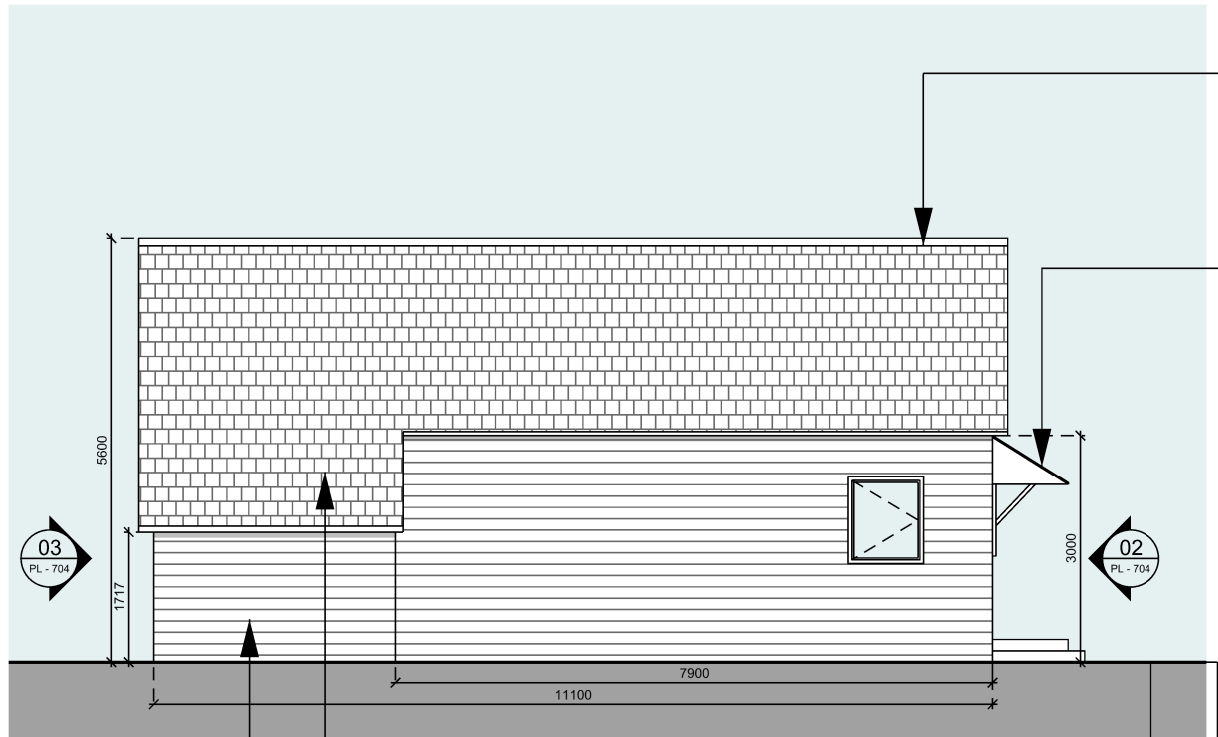

bin store area

sloped roof to continue over bin storage area

01 East Elevation
scale 1:100 @ A3

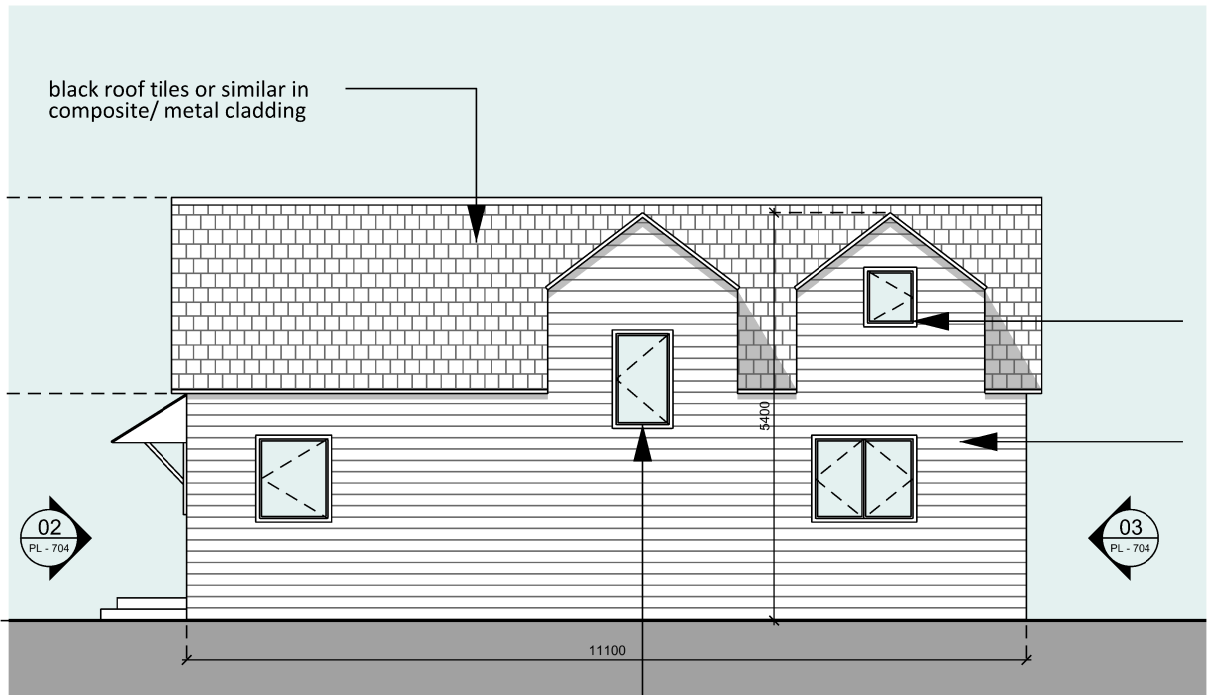


02 West Elevation
scale 1:100 @ A3



black roof tiles or similar in composite/ metal cladding

porch canopy over entrance

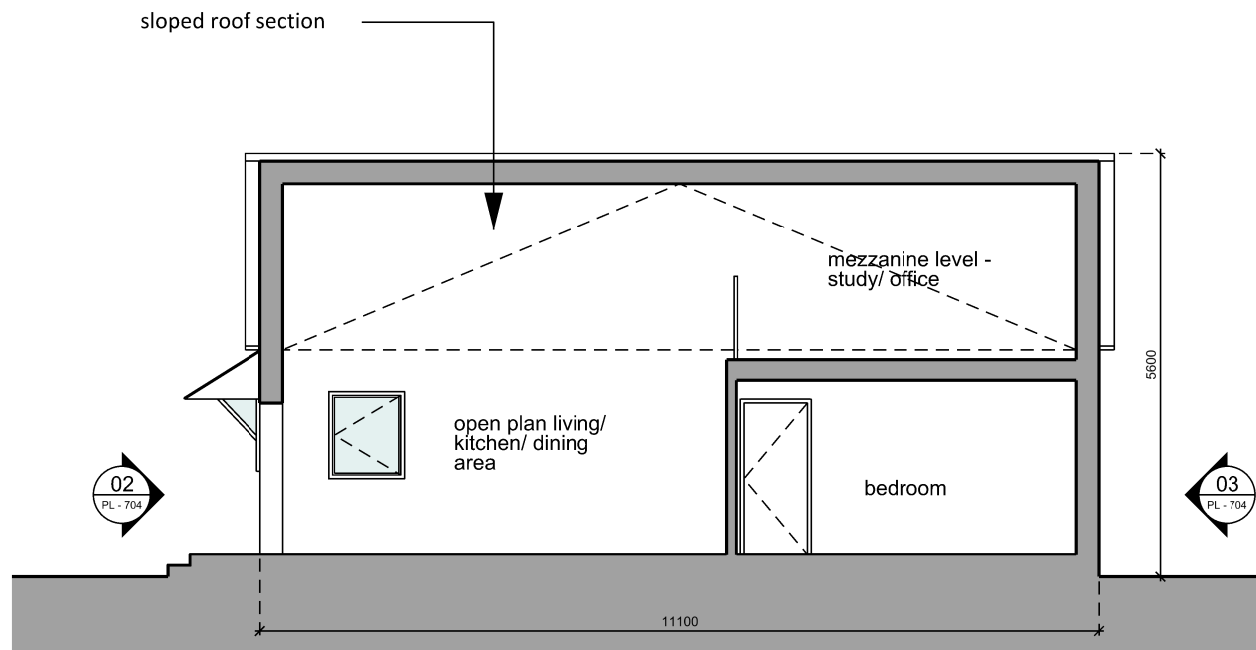

03 Selection AA
scale 1:100 @ A3



window to care taker lodge in mezzanine area

black composite cladding to match existing barn

gable dormer and window over stair

NOTES

Site area=
2.02 Hectares (approx)

Existing GIA
Building B = 71.78 sqm
Building C = 78.35 sqm

Proposed GIA
Building B = 159.78 sqm
Building C = 72.48 sqm

P00	Issued for planning	SE	VT	11.03.26
Rev	Description	Drawn	Chk'd	Date

SAFETY, HEALTH AND ENVIRONMENT INFORMATION
Based on the use of experienced and competent contractors working to an approved method statement list unusual residual hazards / risks are listed below or the statement 'NO UNUSUAL RISKS'

All dimensions in millimeters. All dimensions and levels are to be checked on site by the main contractor prior to commencing works. It is the main contractor's responsibility to inform the client/ Project Manager of any discrepancies.

This drawing is the property of BLAKDOG LIMITED and may not be reproduced or disclosed to a third party in any form without written permission.



Carylls Country House

Proposed - Building C

DRAWING TITLE
Roof Plan
North Elevation
South Elevation

STATUS		PROJECT NO.	
Planning		CCH	
DRAWING NUMBER		CCH - BC - PL - 705	
ORIGINATOR	DATE	SCALE @A3	SIZE
A	11.03.26	1:100	A3
DATE	11.03.26	SCALE @A3	SIZE
11.03.26	1:100	A3	P00
CHECKED	APPROVED	NOTES	
SE	VT	USE FIGURED DIMENSIONS IN REFERENCE TO SCALED. CHECK ALL DIMENSIONS ON SITE BEFORE FABRICATION OR SETTING OUT.	