

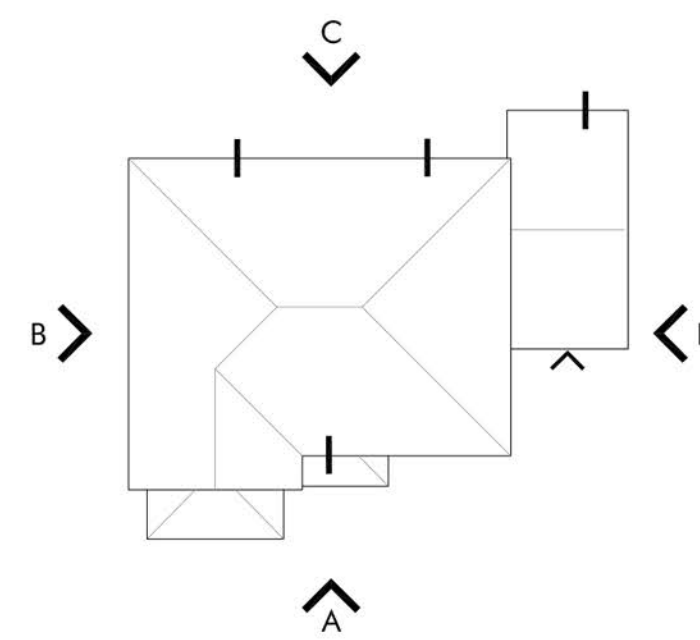


4H30
PLOT 50

FRONT ELEVATION - A SCALE 1:50

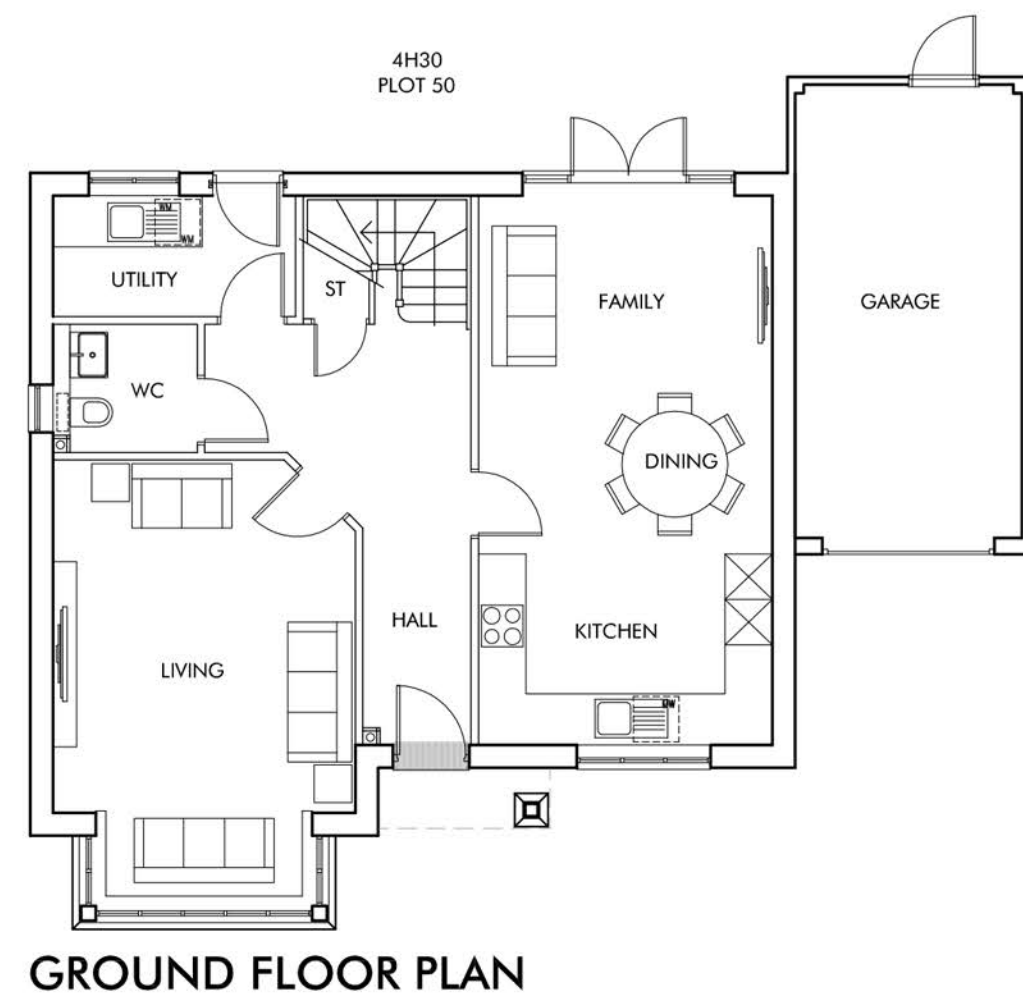

Berkeley
Designed for life

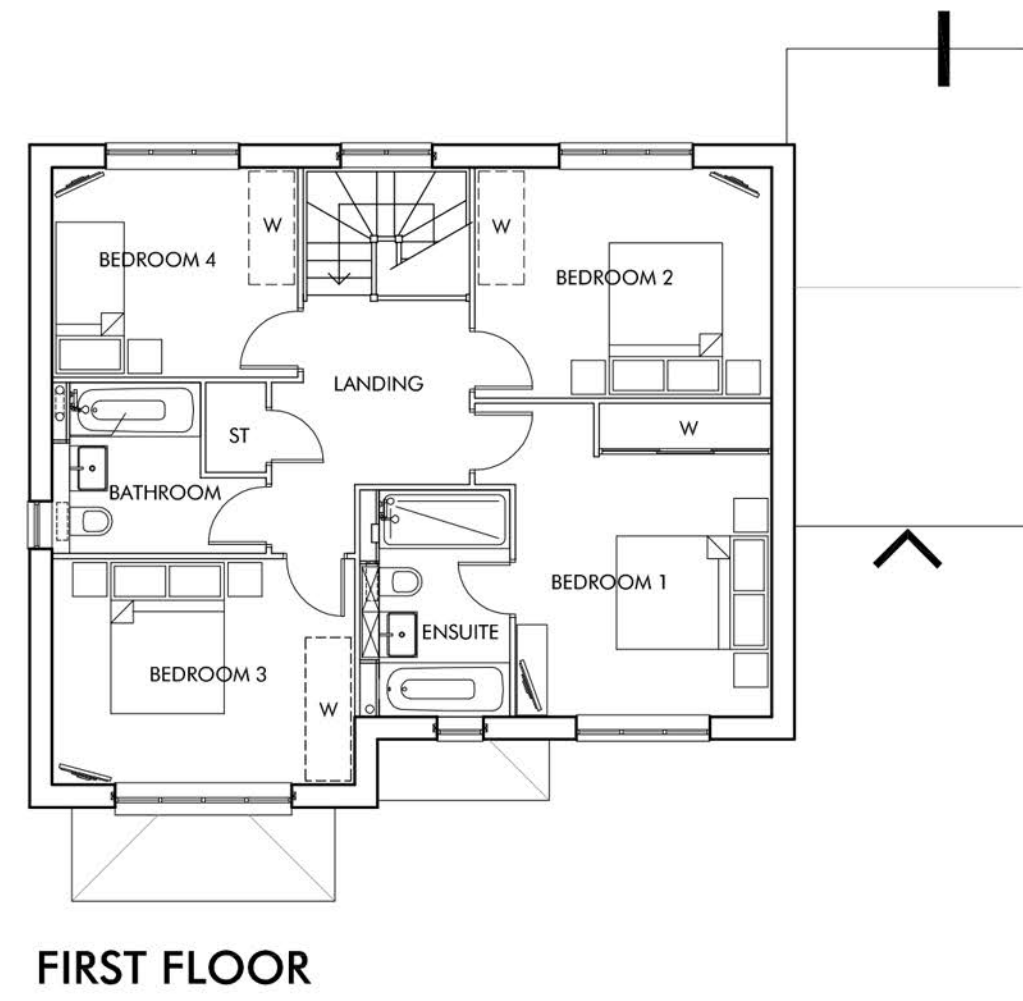

Omega
Architects

Unit 6, AC Court, Hight Street, Thames Ditton, Surrey, KT7 0SR
T: 01372 470 313 W: www.omega-architects.co.uk

client;

BERKELEY HOMES

Project: **SOUTHWATER, PHASE 5**

Drawing Title:
TYPE 4H30 - Plot 50
Plans & Elevations

Scale:	Revision	Drawn	Check	Date
1:100 @ A1 (except where stated)	A	GB	TJ	12.11.19

Project No'	Class	Dwg No'	Status	Rev

2772	C	3046.1	PL	A
------	---	--------	----	---

ISS: C - COLOURED, A - BLACK & WHITE
STATUS: SK - SKETCH, PR - PRELIMINARY, PL - PLANNING, WD - WORKING DRAWING

DESIGNED BY OMEGA ARCHITECTS. The contents of this document must not be copied or reproduced in whole or in part without the written consent of Omega Partnership Limited. Text, Page Publishing and Graphic Design by Omega Architects.

SUBMITTED COMPANY DETAILS: Omega Partnership Limited, UK registered Company Number 2972784. Registered Address: Asaals, 46 High Street, Stirling, KT10 9QW