



Revisions:

Revision	Date	Revision Notes	Drawn	Inspected
01 02	23.07.20 10.08.20	First Issue Revised	HN HN	IL IL


NOTES:

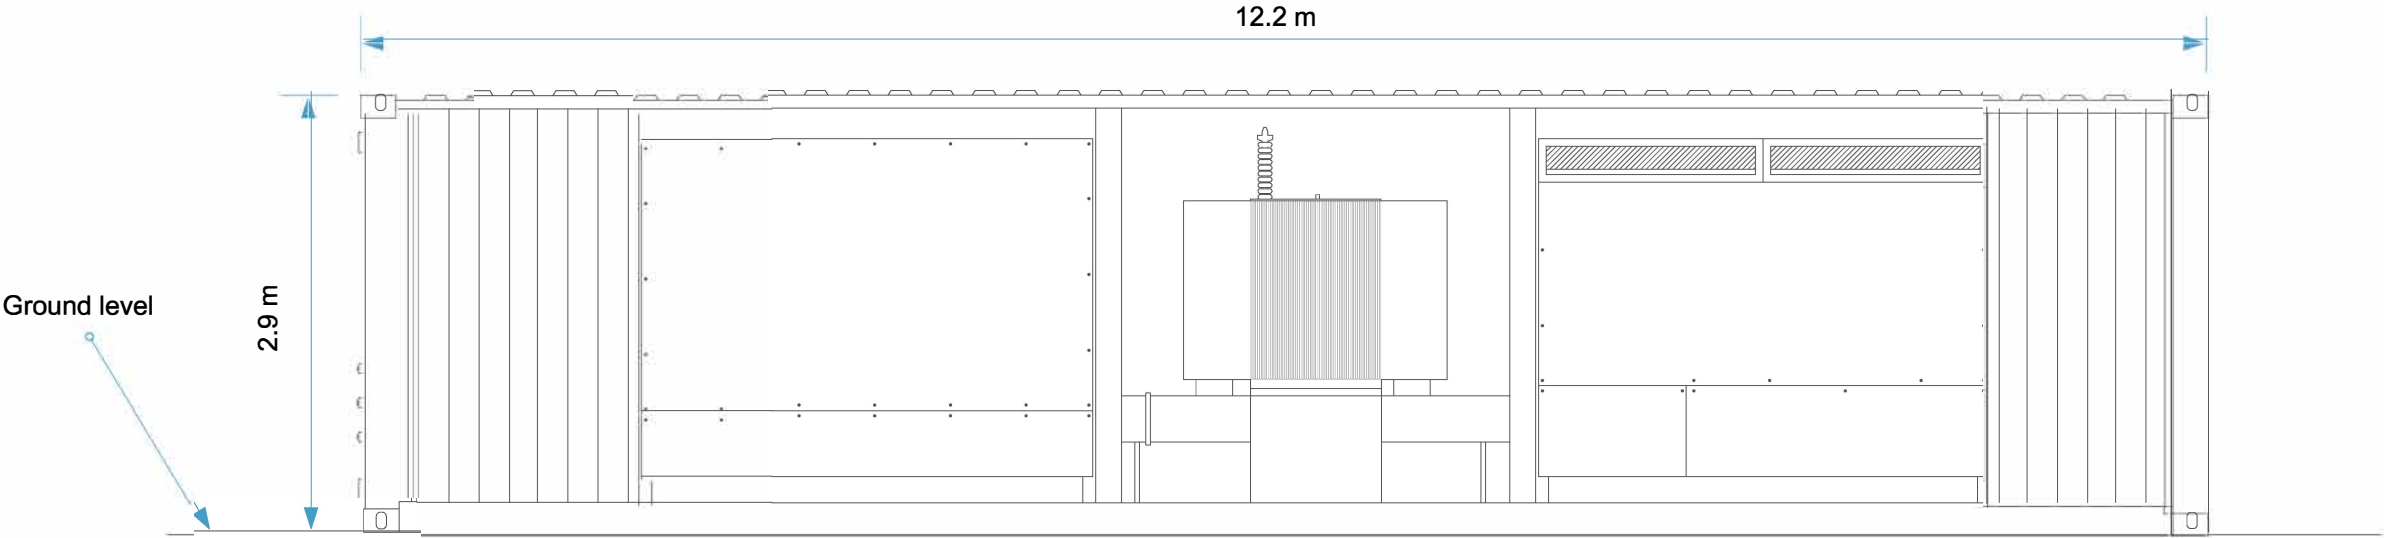

Front Elevation

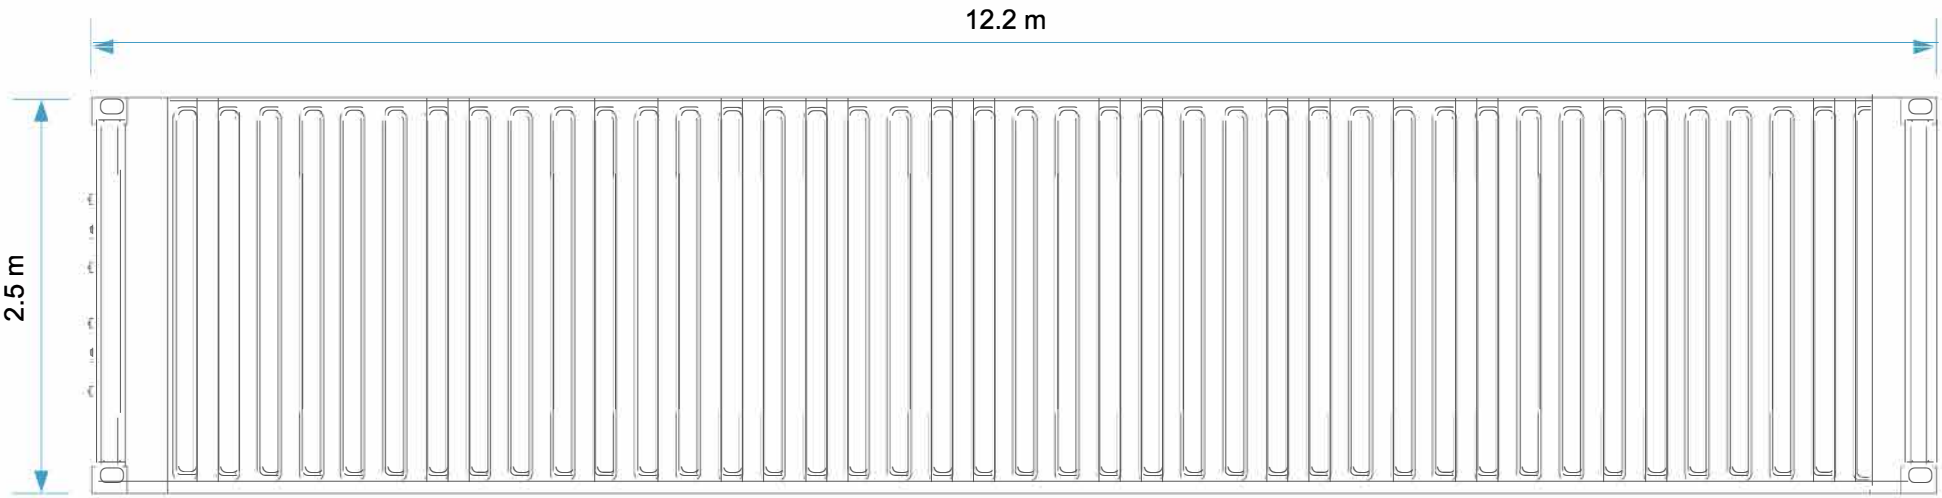


Roof Plan

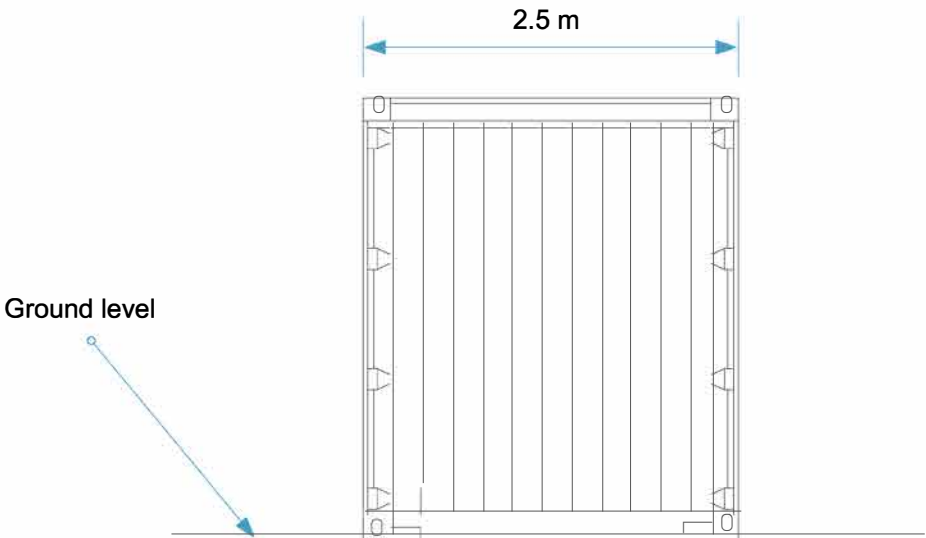

Side Elevation



Status:
FOR PLANNING

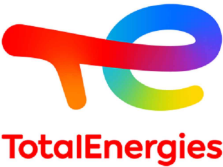

Drawing Title: Inverter Elevations and Dimensions Plan			
Drawn: HN	Checked: IL	First Issued: 23.07.2020	
Project Code: LCS-		Drawing Number: SD-08	
Sheet Size: A3	Scale: 1:50	Revision: 02	