





Roof Plan

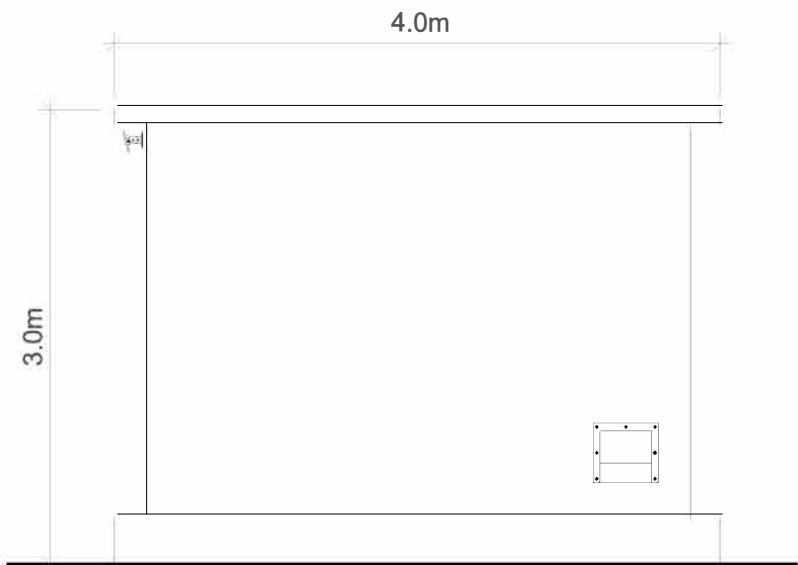


Side Elevation

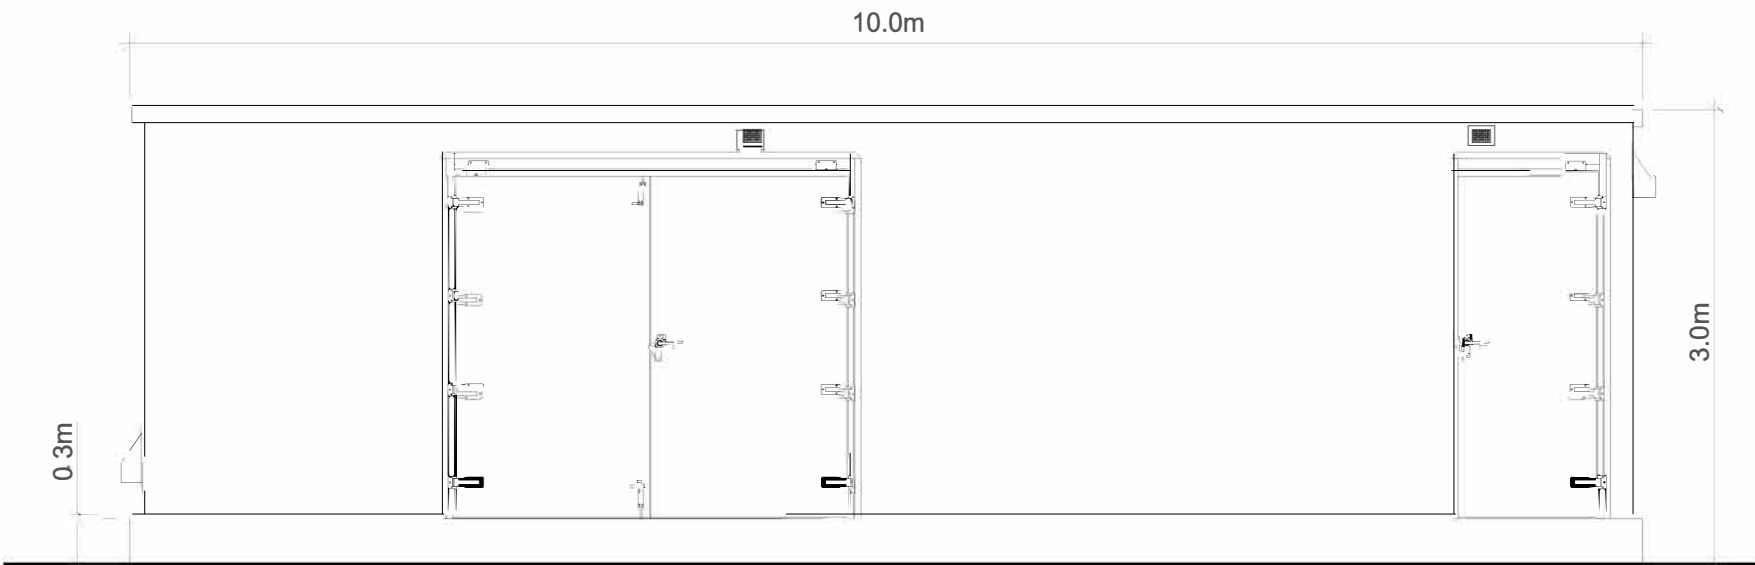

Front Elevation



Rear Elevation

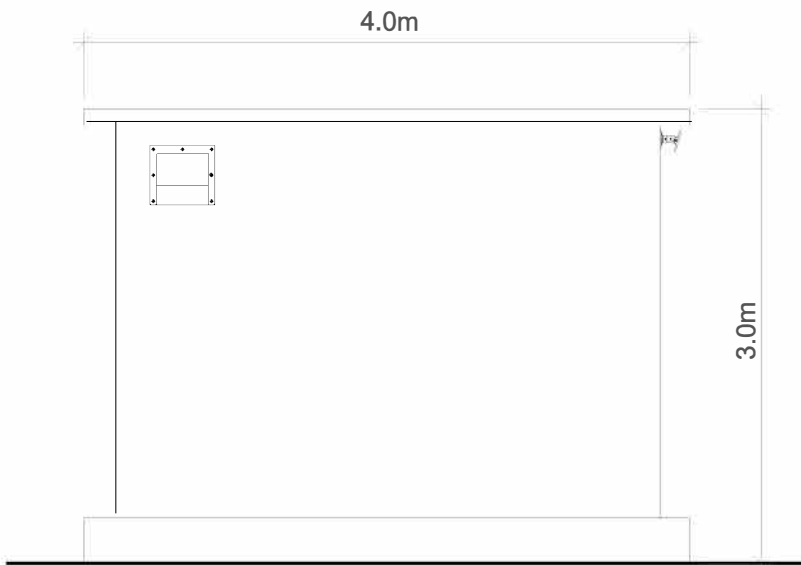

Side Elevation

This drawing is the copyright of Low Carbon and must not be reproduced in whole or in part or used in any manner without their written permission.
Scaled dimensions must not be taken from this drawing. All dimensions are to be confirmed on site prior to commencement of work.

Revisions:

Revision	Date	Revision Notes	Drawn	Inspected
01	26.07.23	First Issue	GF	IL

NOTES:

Status:
FOR PLANNING



Drawing Title:
Customer Substation Elevations and Dimensions Plan

Drawn: GF	Checked: IL	First Issued: 26.07.2023
Project Code: LCS-	Drawing Number: SD-44	Revision: 01
Sheet Size: A3	Scale: 1:50	