



Revisions:

Revision	Date	Revision Notes	Drawn	Inspected
01	23.07.20	First Issue	HN	IL
02	10.08.20	Revised	HN	IL

NOTES:

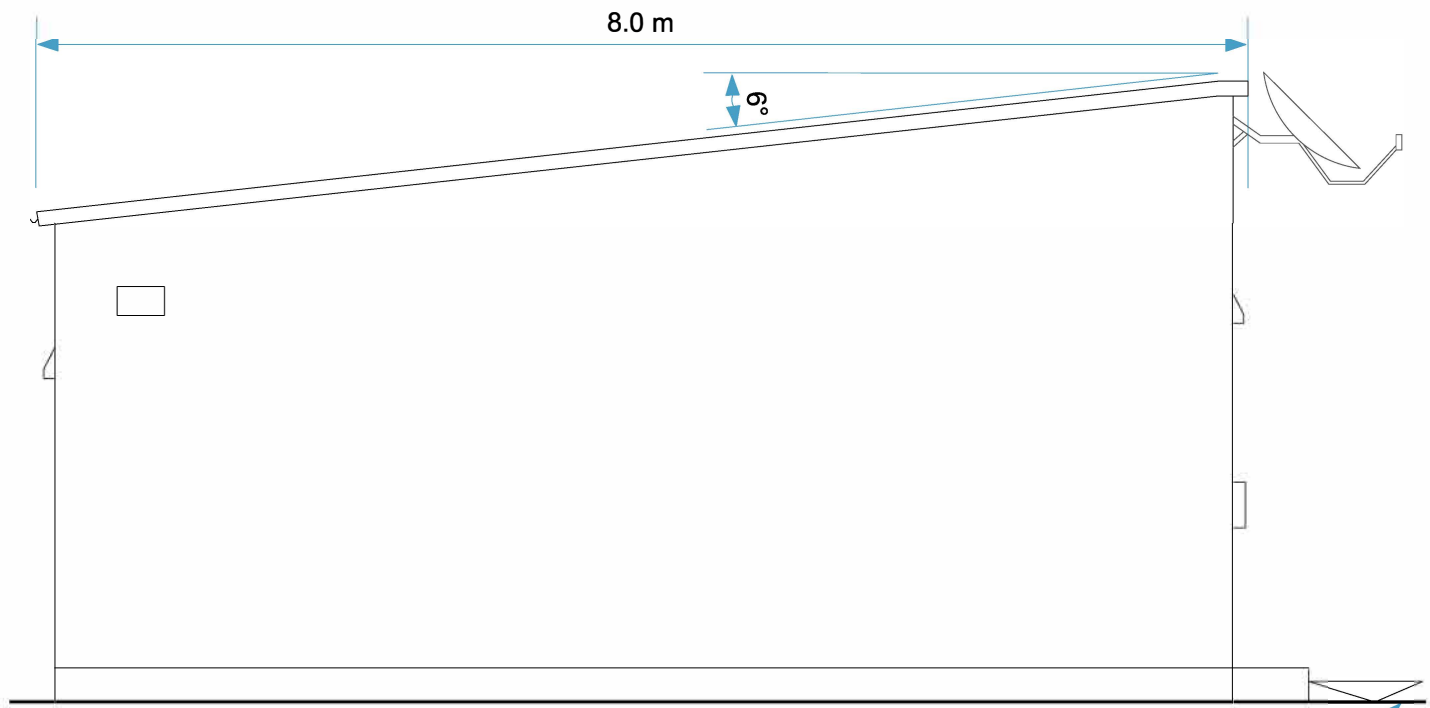


Left Elevation

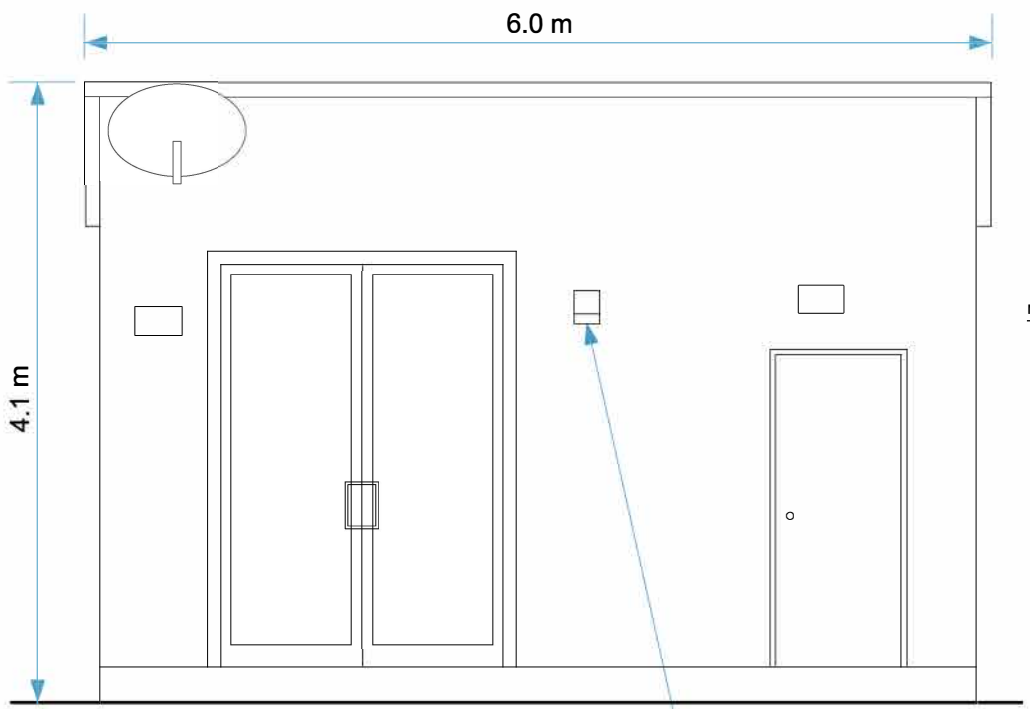


Front Elevation

Bulk Head Light

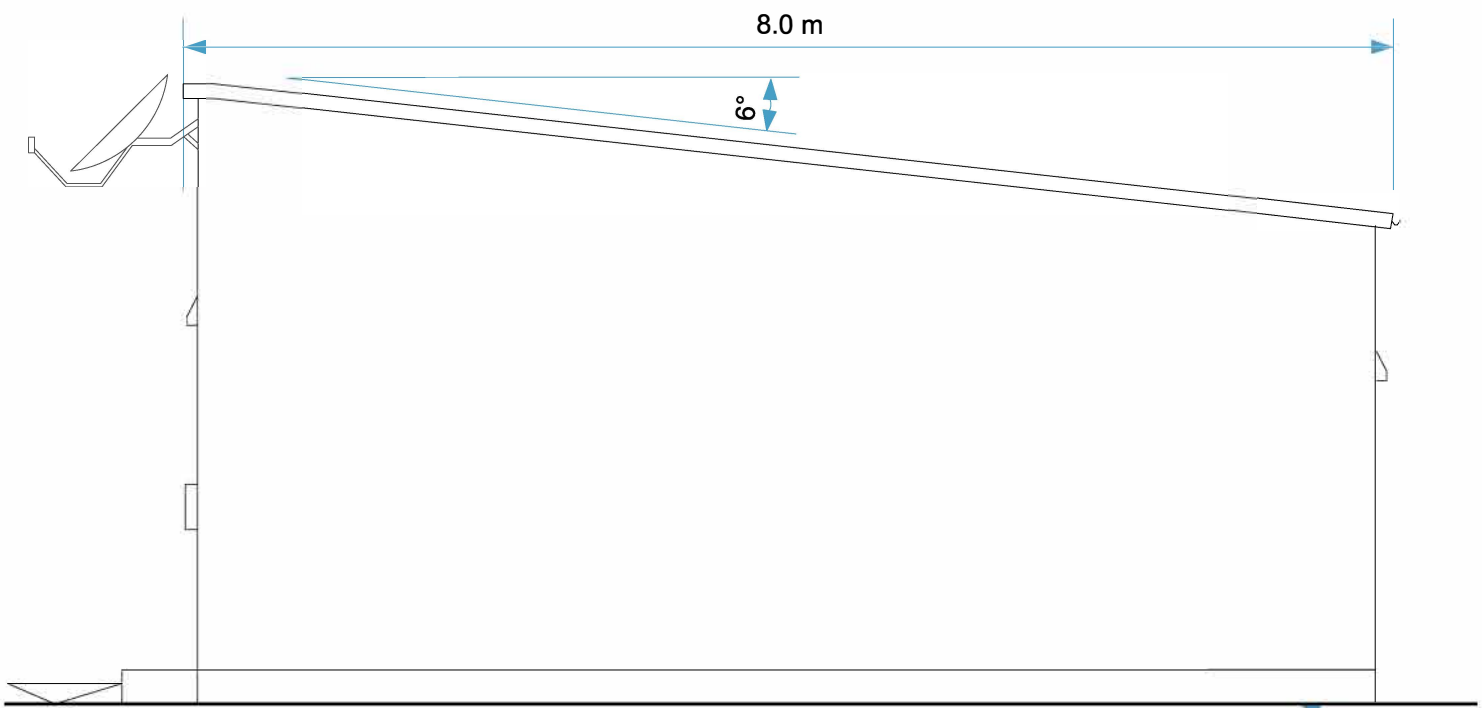

Right Elevation

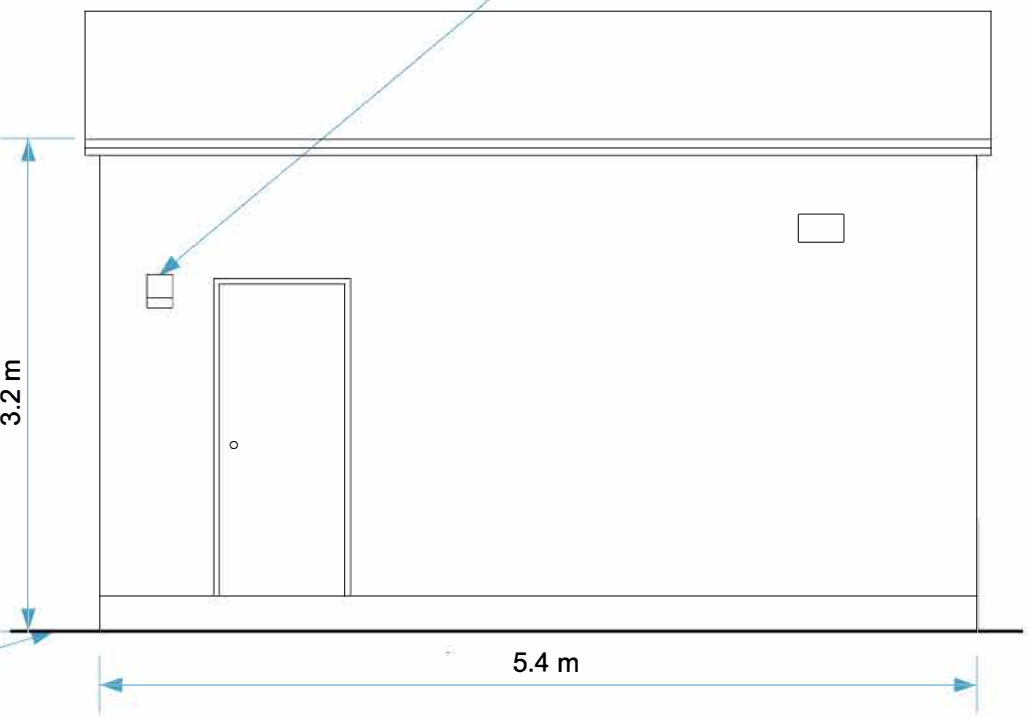

Rear Elevation

Status:

FOR PLANNING



TotalEnergies

Drawing Title:

DNO Substation Elevations and Dimensions Plan

Drawn: HN	Checked: IL	First issued: 23.07.2020
--------------	----------------	-----------------------------

Project Code: LCS-	Drawing Number: SD-01
------------------------------	---------------------------------

Sheet Size: A3	Scale: 1:50	Revision: 02
--------------------------	-----------------------	------------------------

