

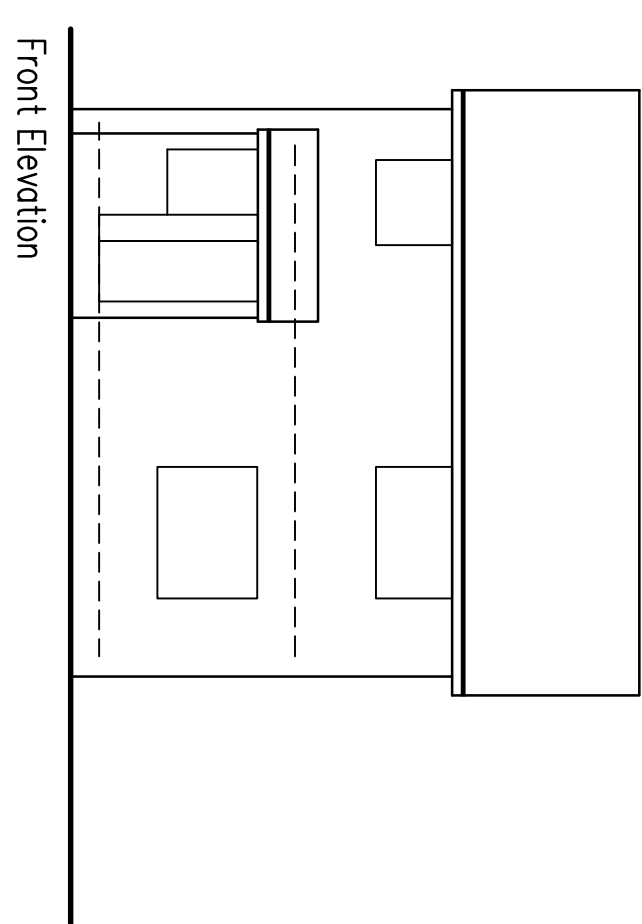


As Existing...


Scale 1:100

 


Front Elevation

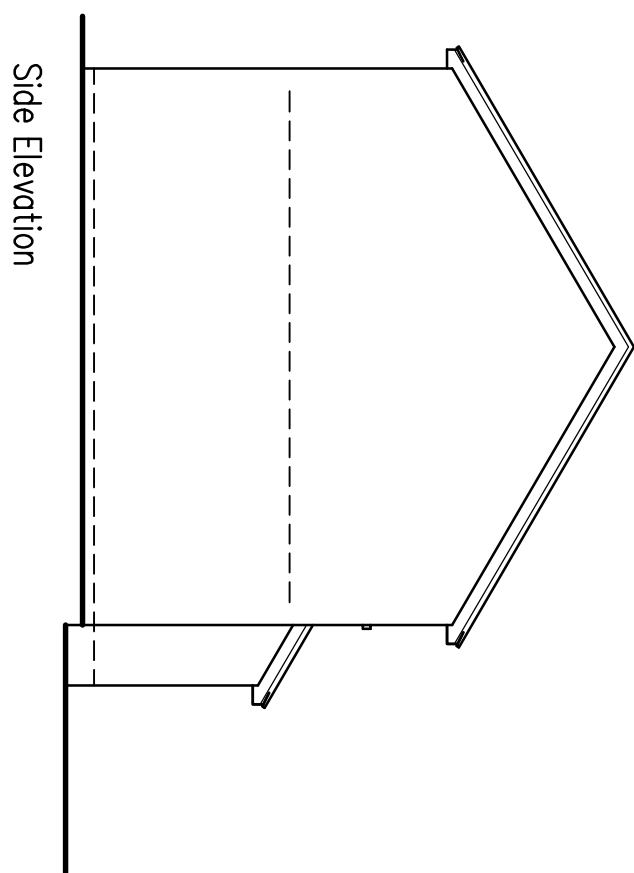


Side Elevation

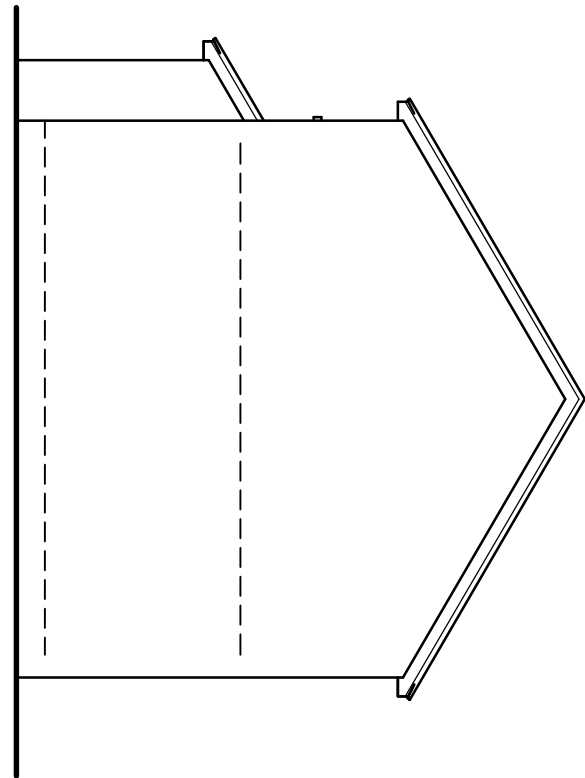


Rear Elevation

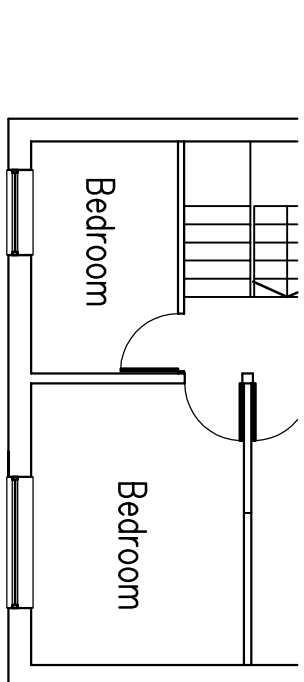

Partial First Floor Plan

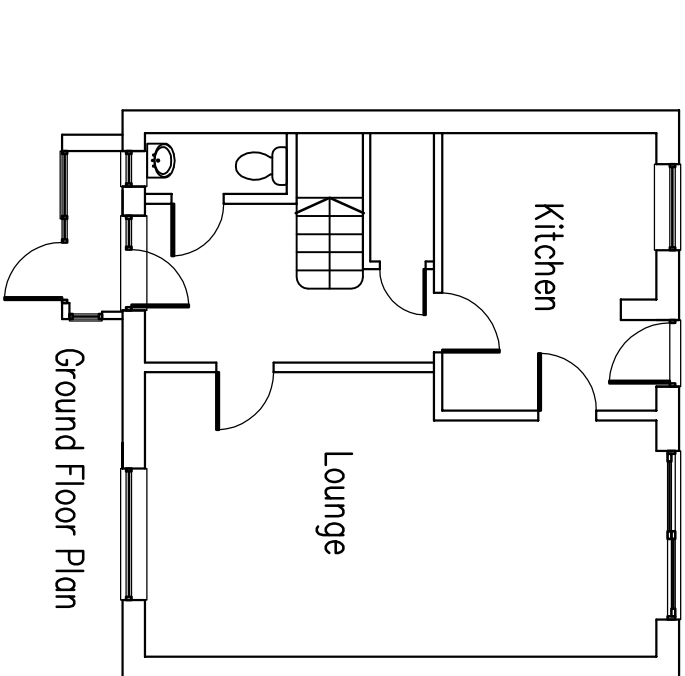


Ground Floor Plan

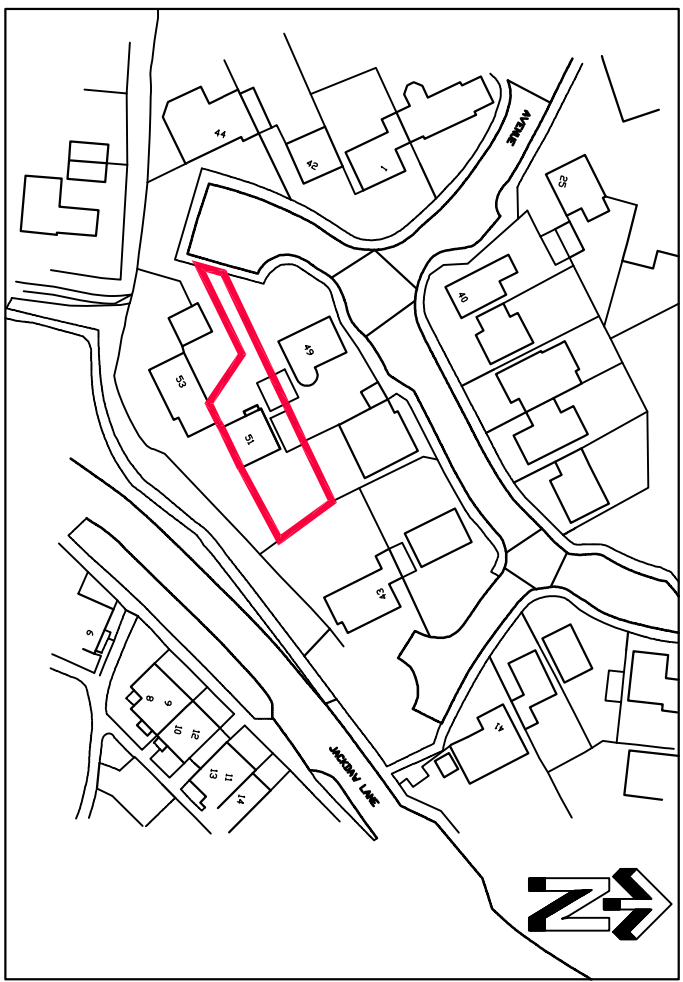


Location Plan @ 1:1250

Ordnance Survey (c) Crown Copyright 2015. All rights reserved. Licence number 100022452


As Proposed...

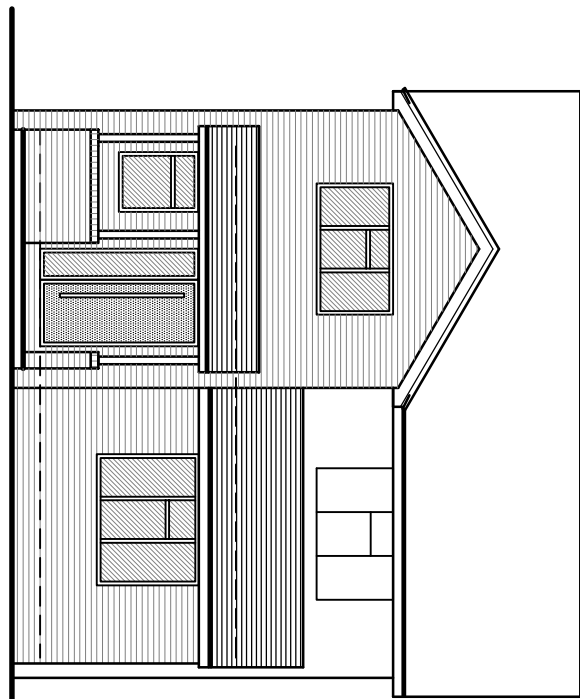


Front Elevation @ 1:100

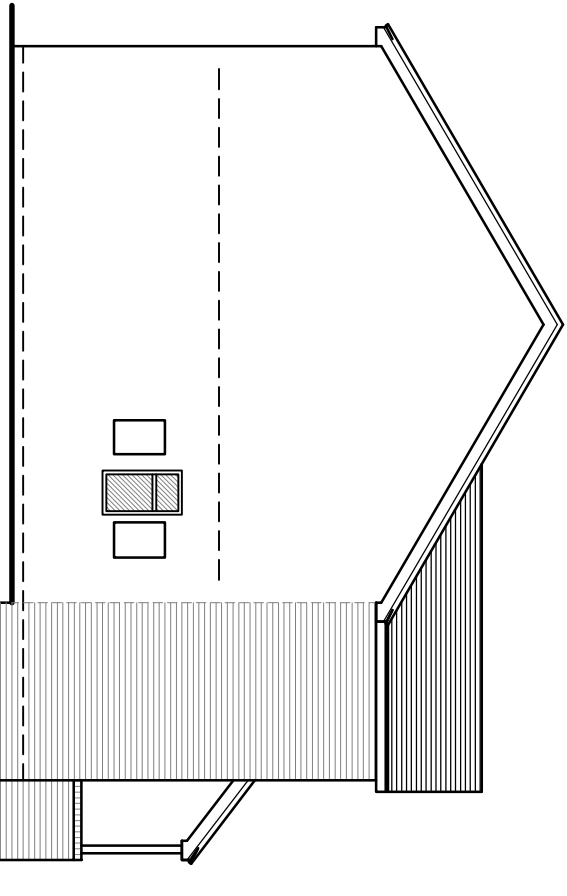


Side Elevation @ 1:100

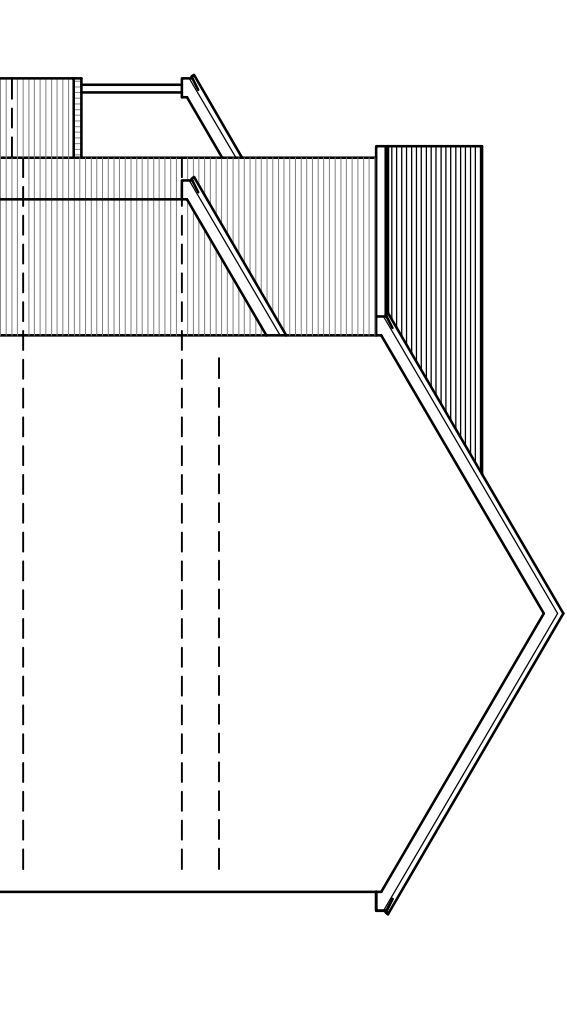


Side Elevation @ 1:100

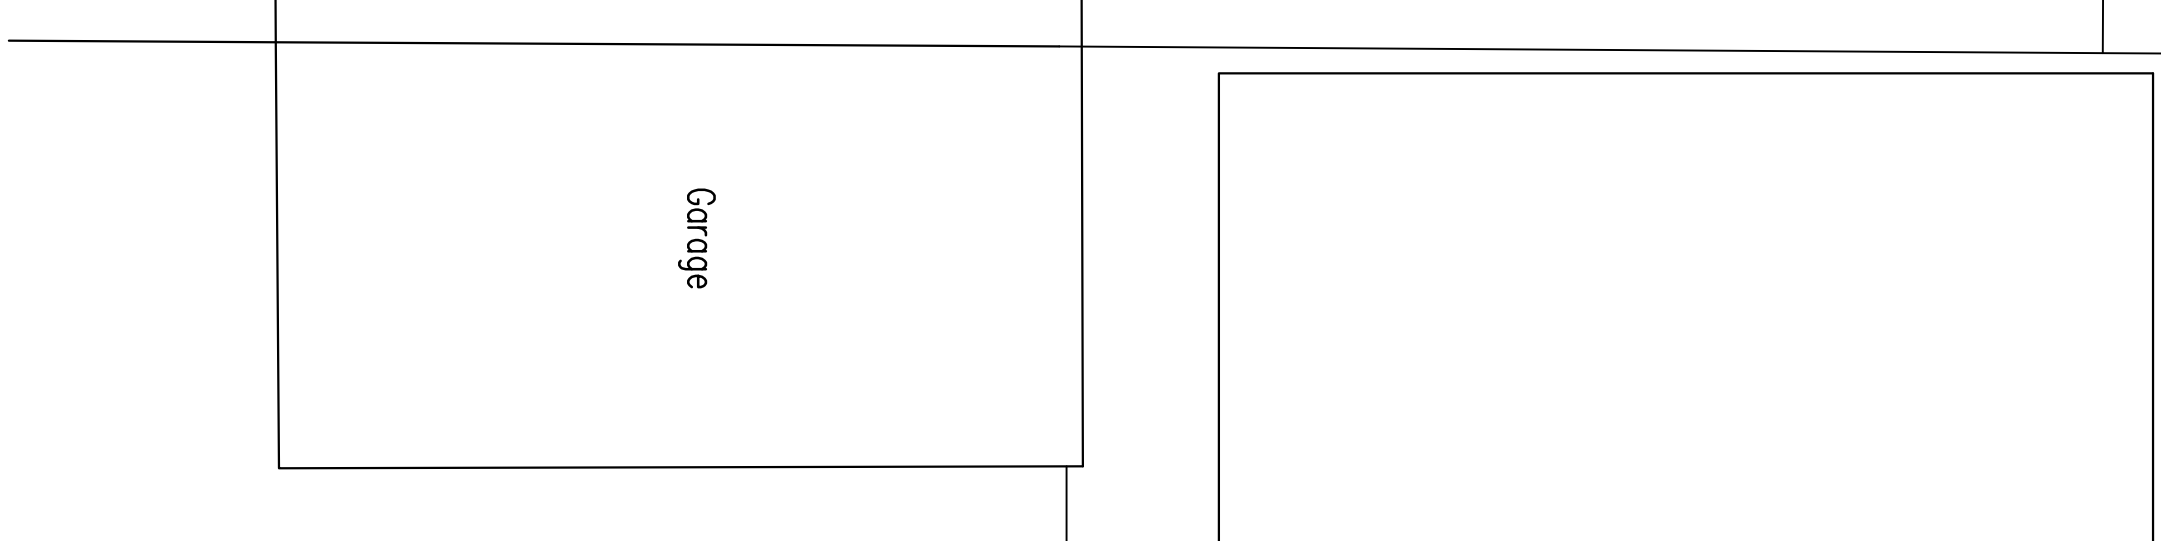


Garage

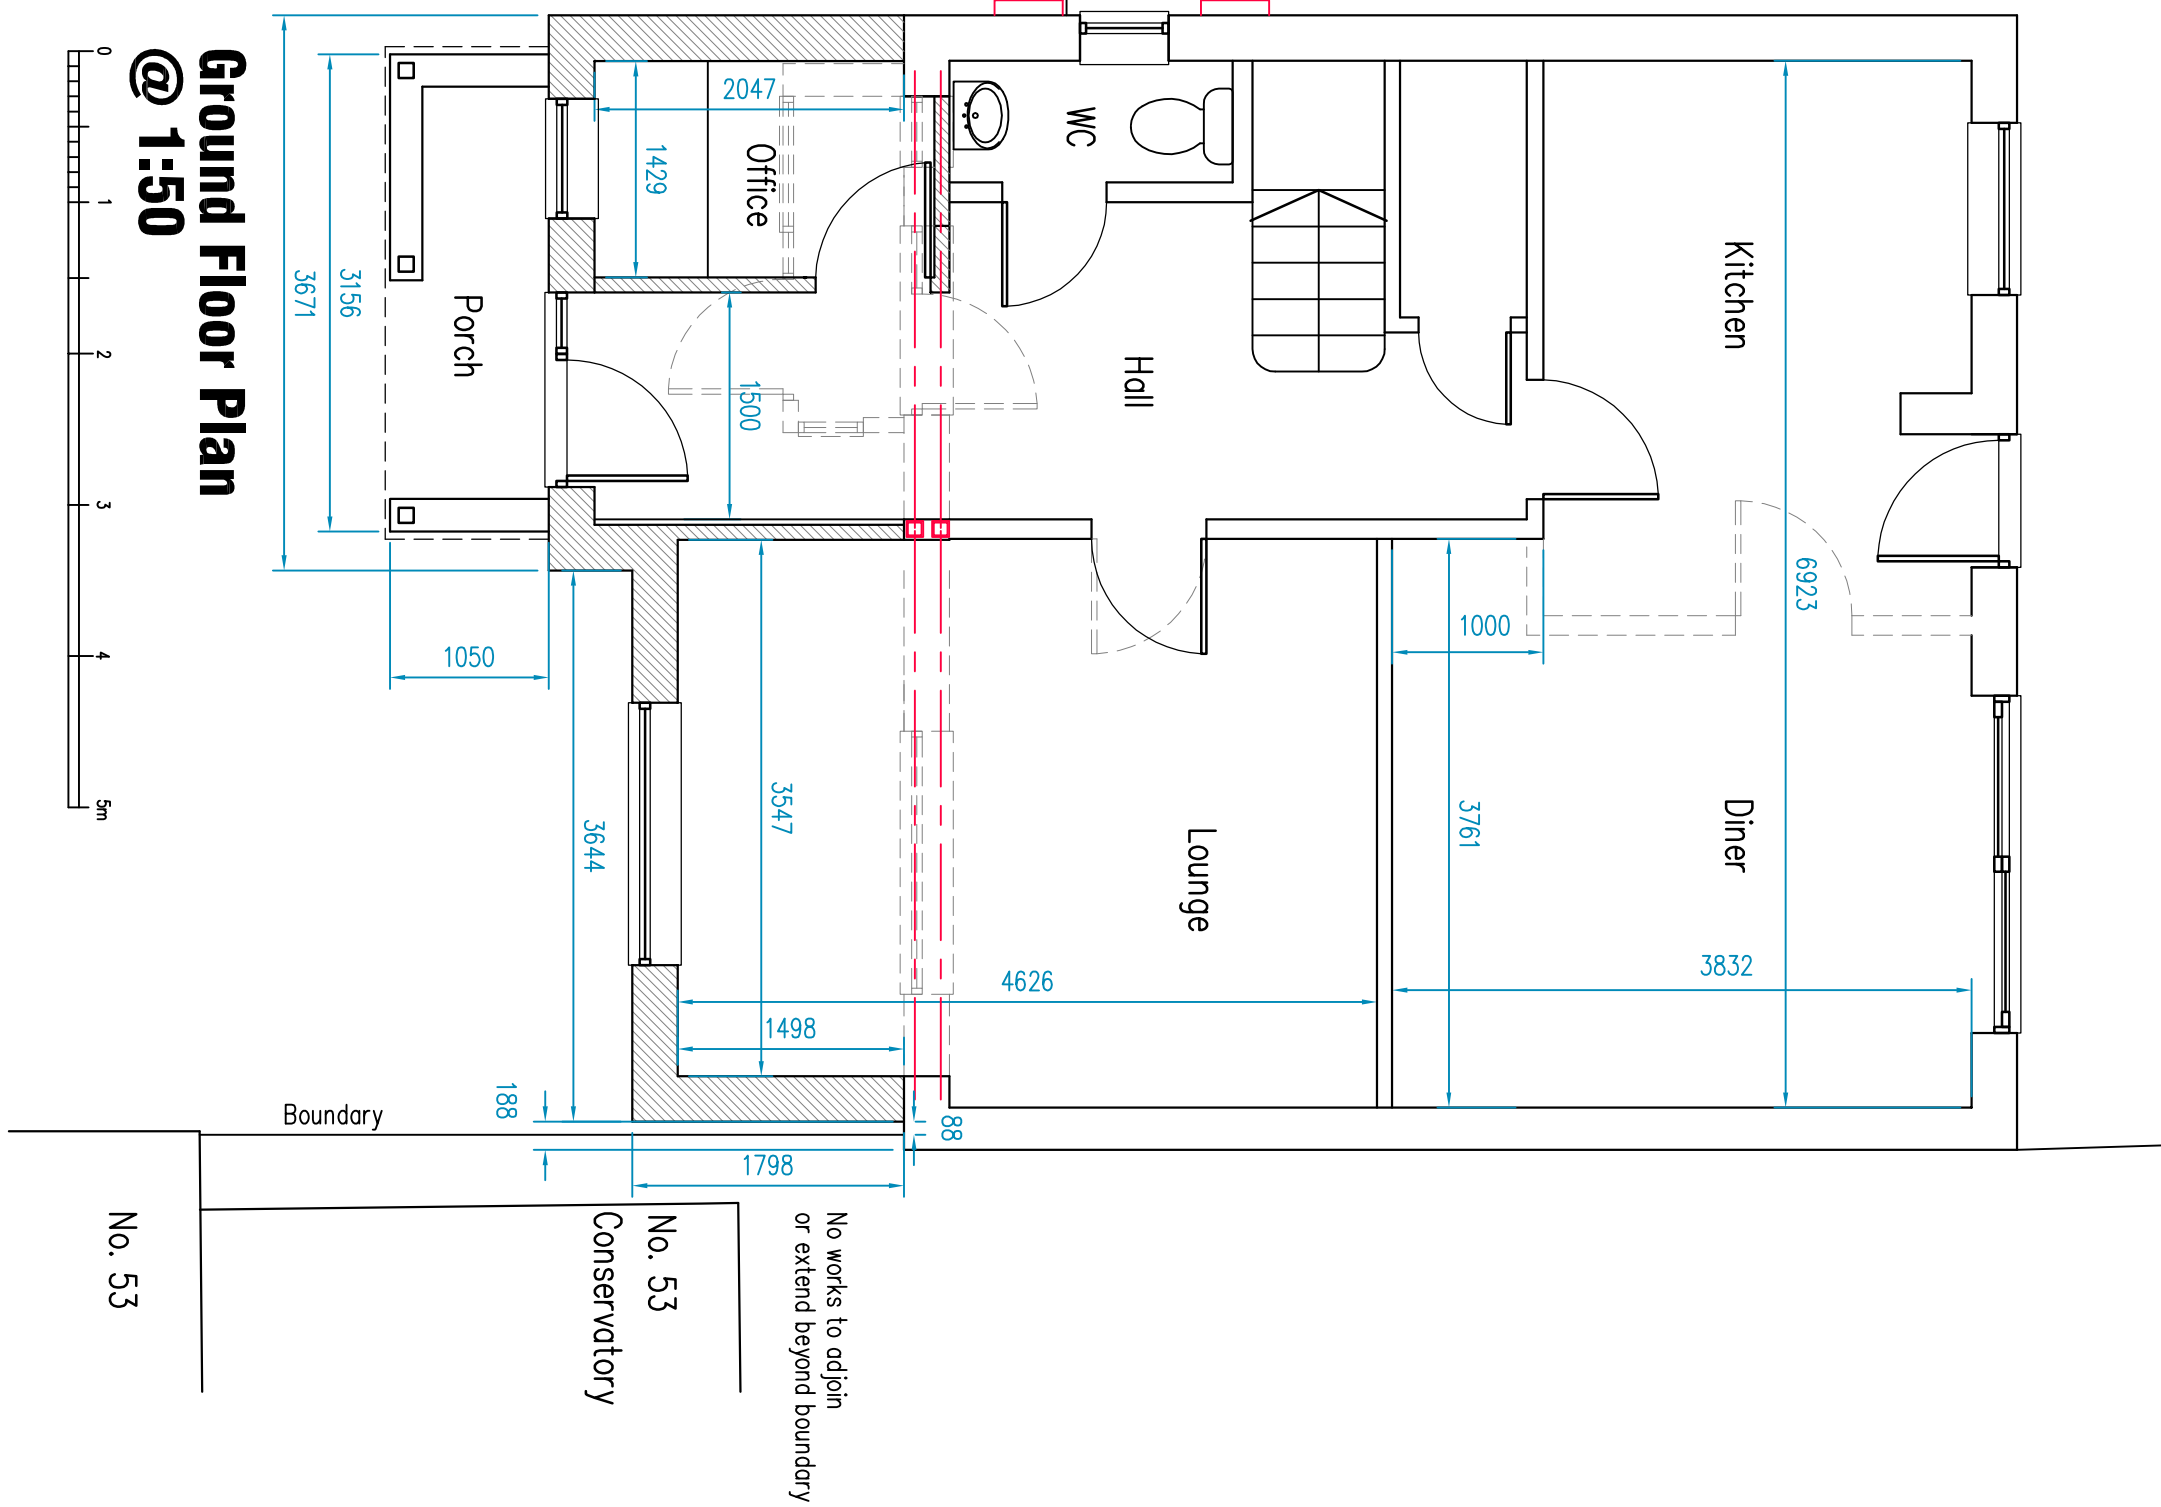

Ground Floor Plan @ 1:50

 


Proposed two storey extension
(open canopy porch)

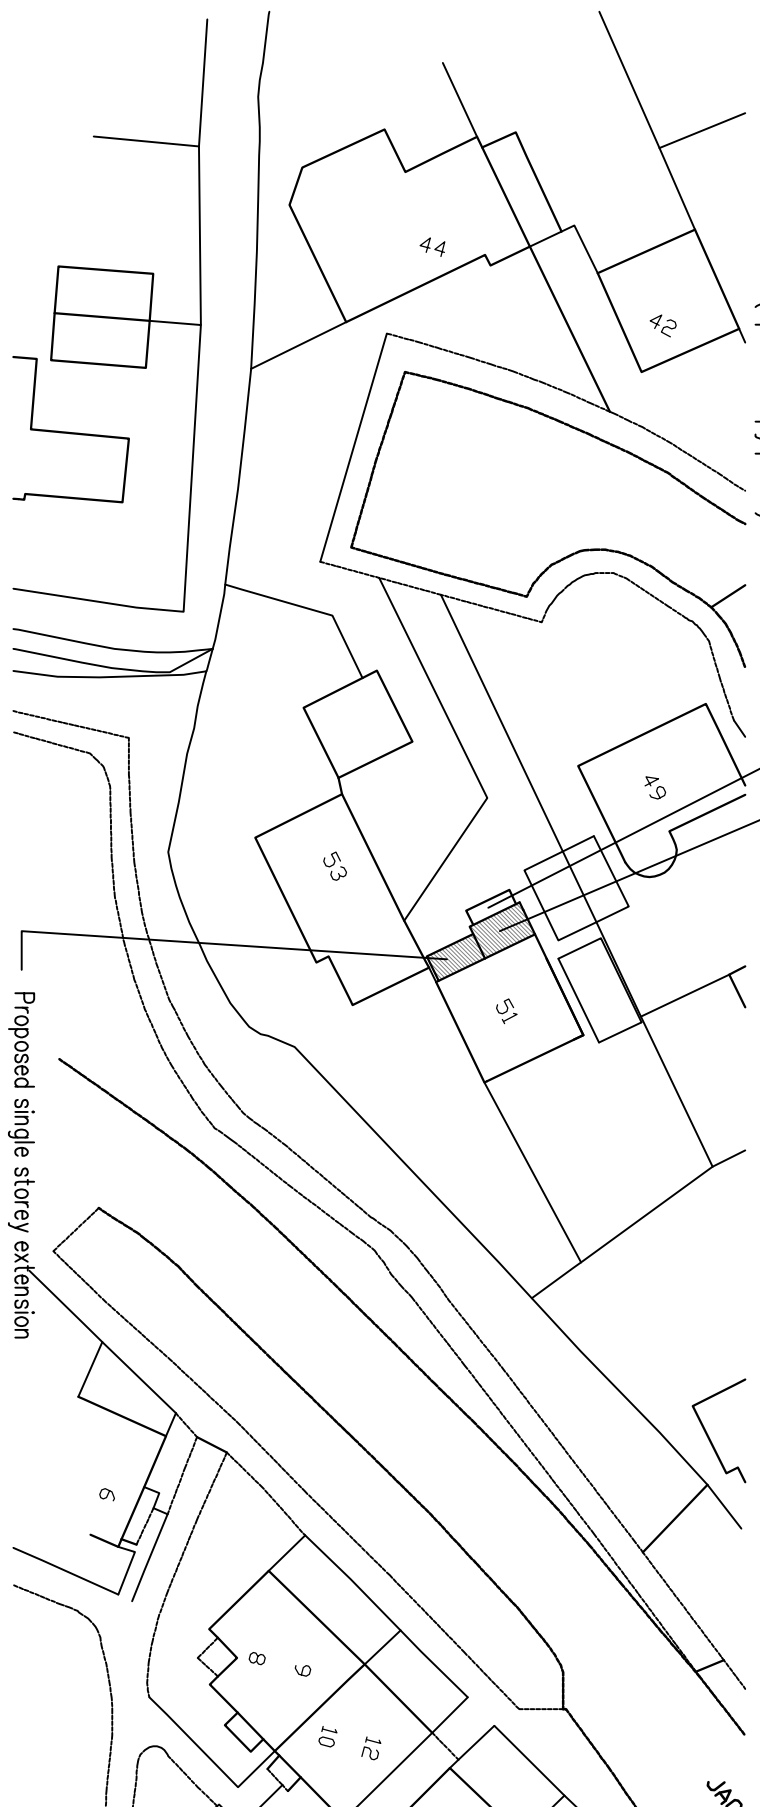


Block Plan @ 1:500

Proposed single storey extension

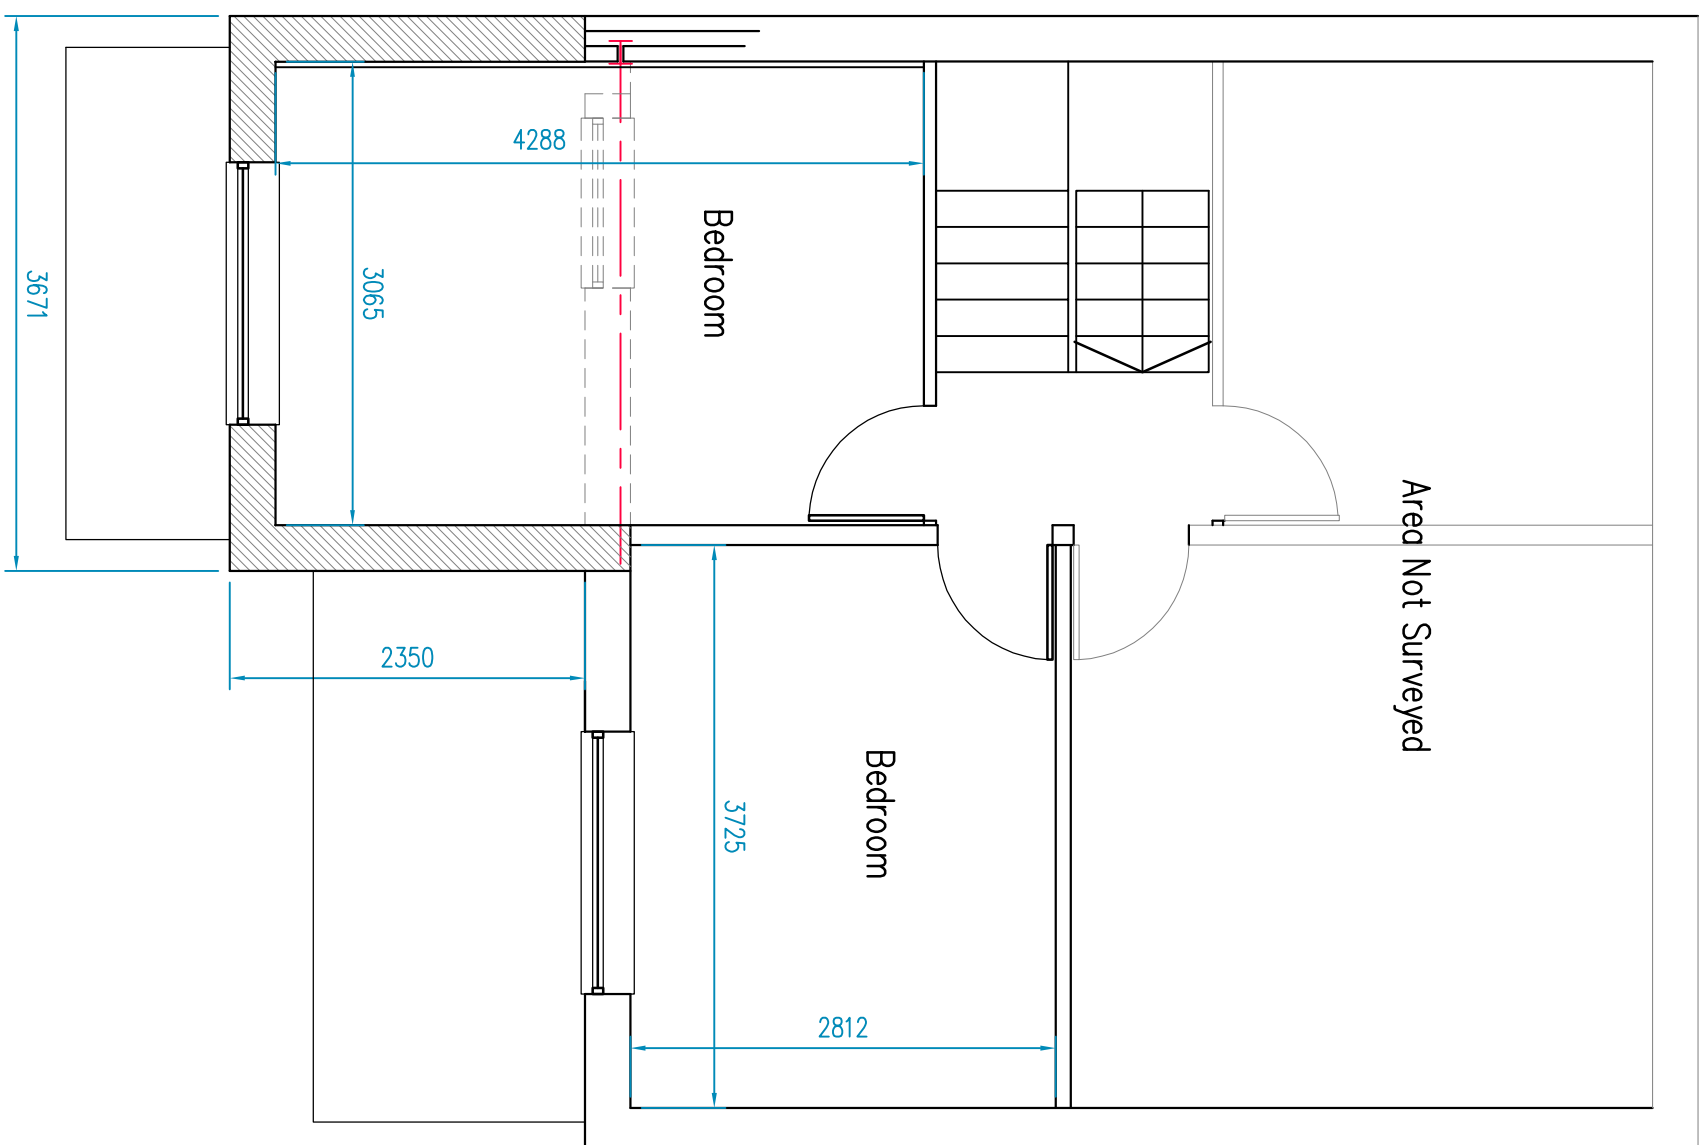

First Floor Plan @ 1:50

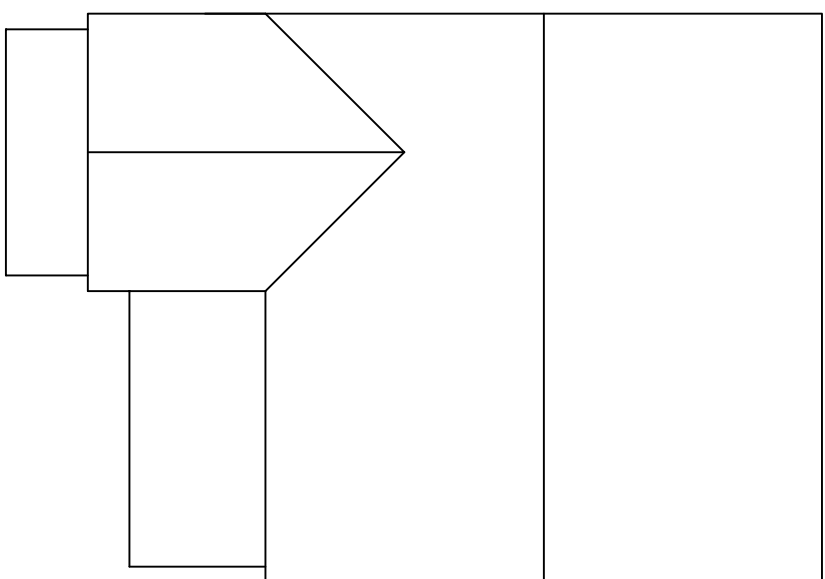

Roof Plan @ 1:100

no — xref's loaded in file:

1. CONTRACTOR IS RESPONSIBLE FOR ALL SETTING OUT AND MUST CHECK DIMENSIONS ON SITE BEFORE WORK IS PUT IN HAND
2. WRITTEN DIMENSIONS ONLY TO BE TAKEN THIS DRAWING MUST NOT BE SCALED
3. ARCHITECT TO BE IMMEDIATELY NOTIFIED OF SUSPECTED OMISSIONS OR DISCREPANCIES

REVISIONS

MATERIALS:
Roof tiles – to match existing
Windows – to match existing
Rainwater goods – to match existing

JNA ARCHITECTS
CHARTERED ARCHITECTS
14a Brighton Road, Southgate
Crawley, West Sussex, RH10 6AA
Tel: 01293 439923 FAX: 01293 530160
www.jna-architects.co.uk

PROJECT
Mr and Mrs Bellelie
51 Brook Road
Horsham, RH12 5FS

Front Extension and Porch
Planning

SCALE	as shown @A1	DWG. NO.	J1806-01	REV.	—
DATE	Jun '26				
DRAWN	JN				