


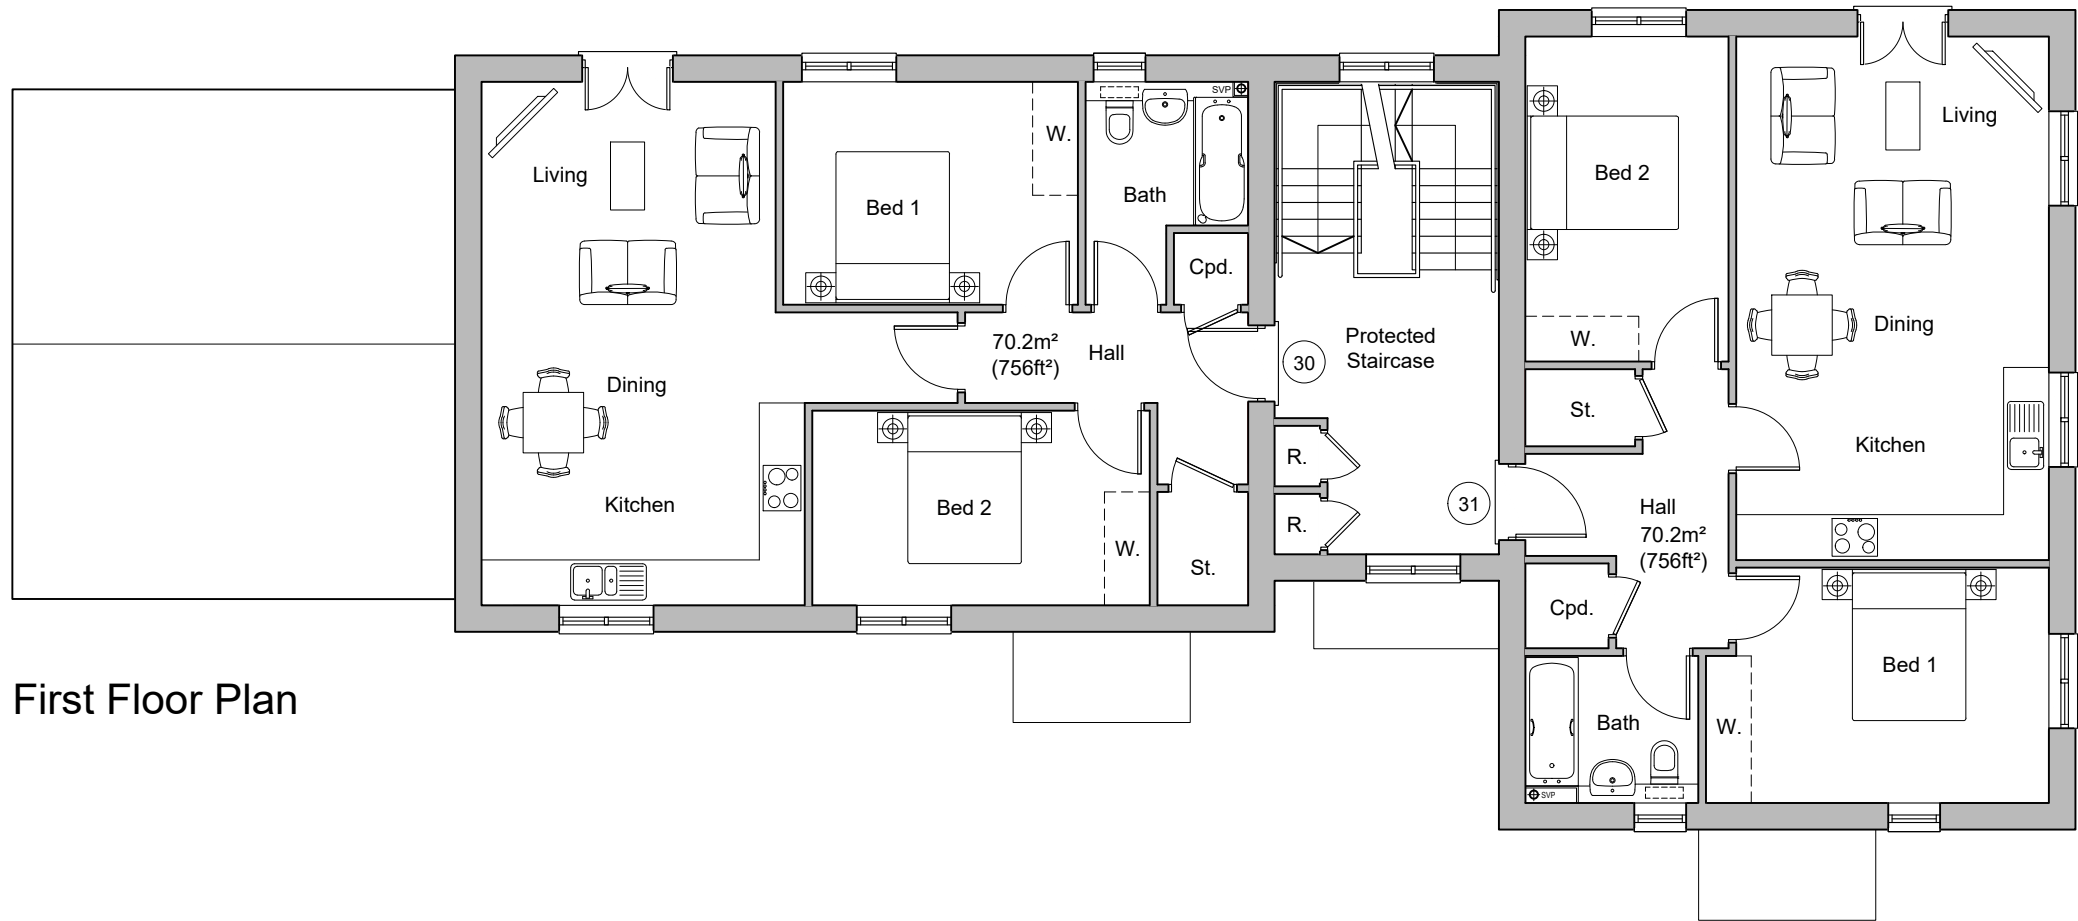


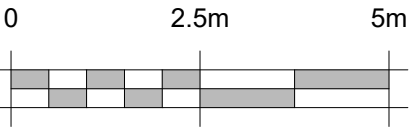


First Floor Plan

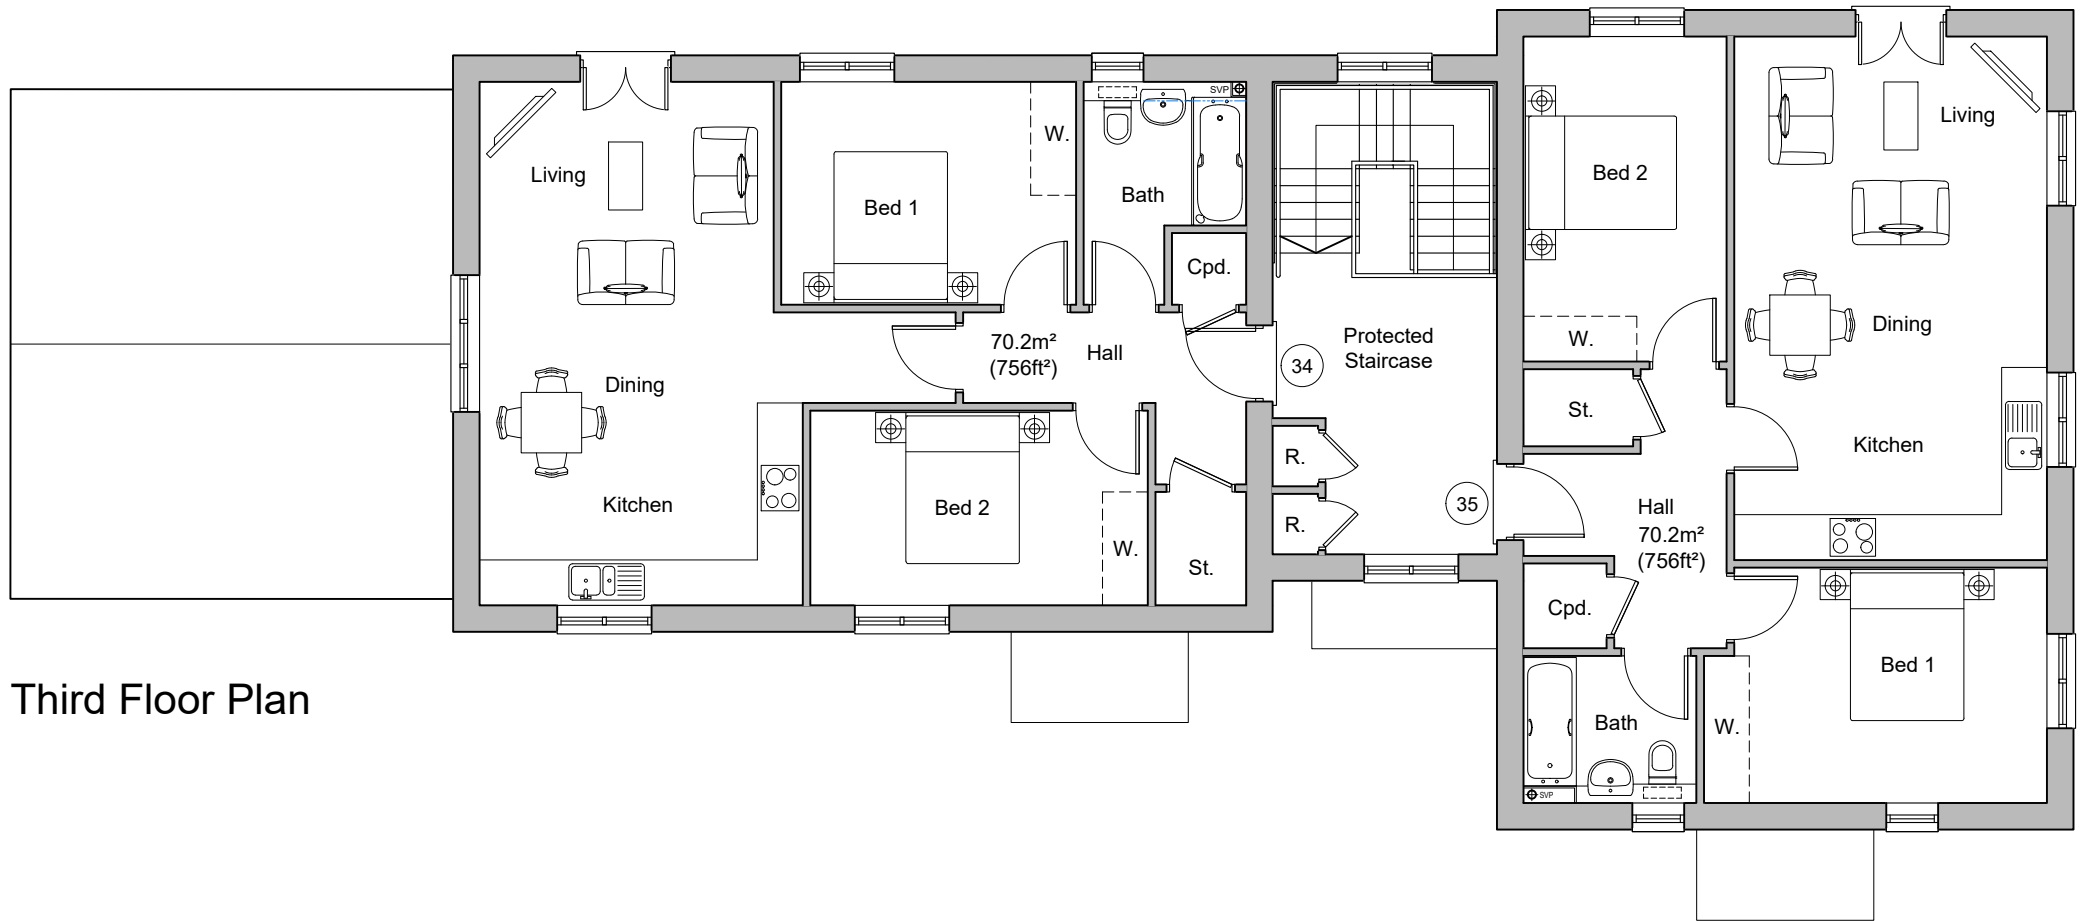

Third Floor Plan

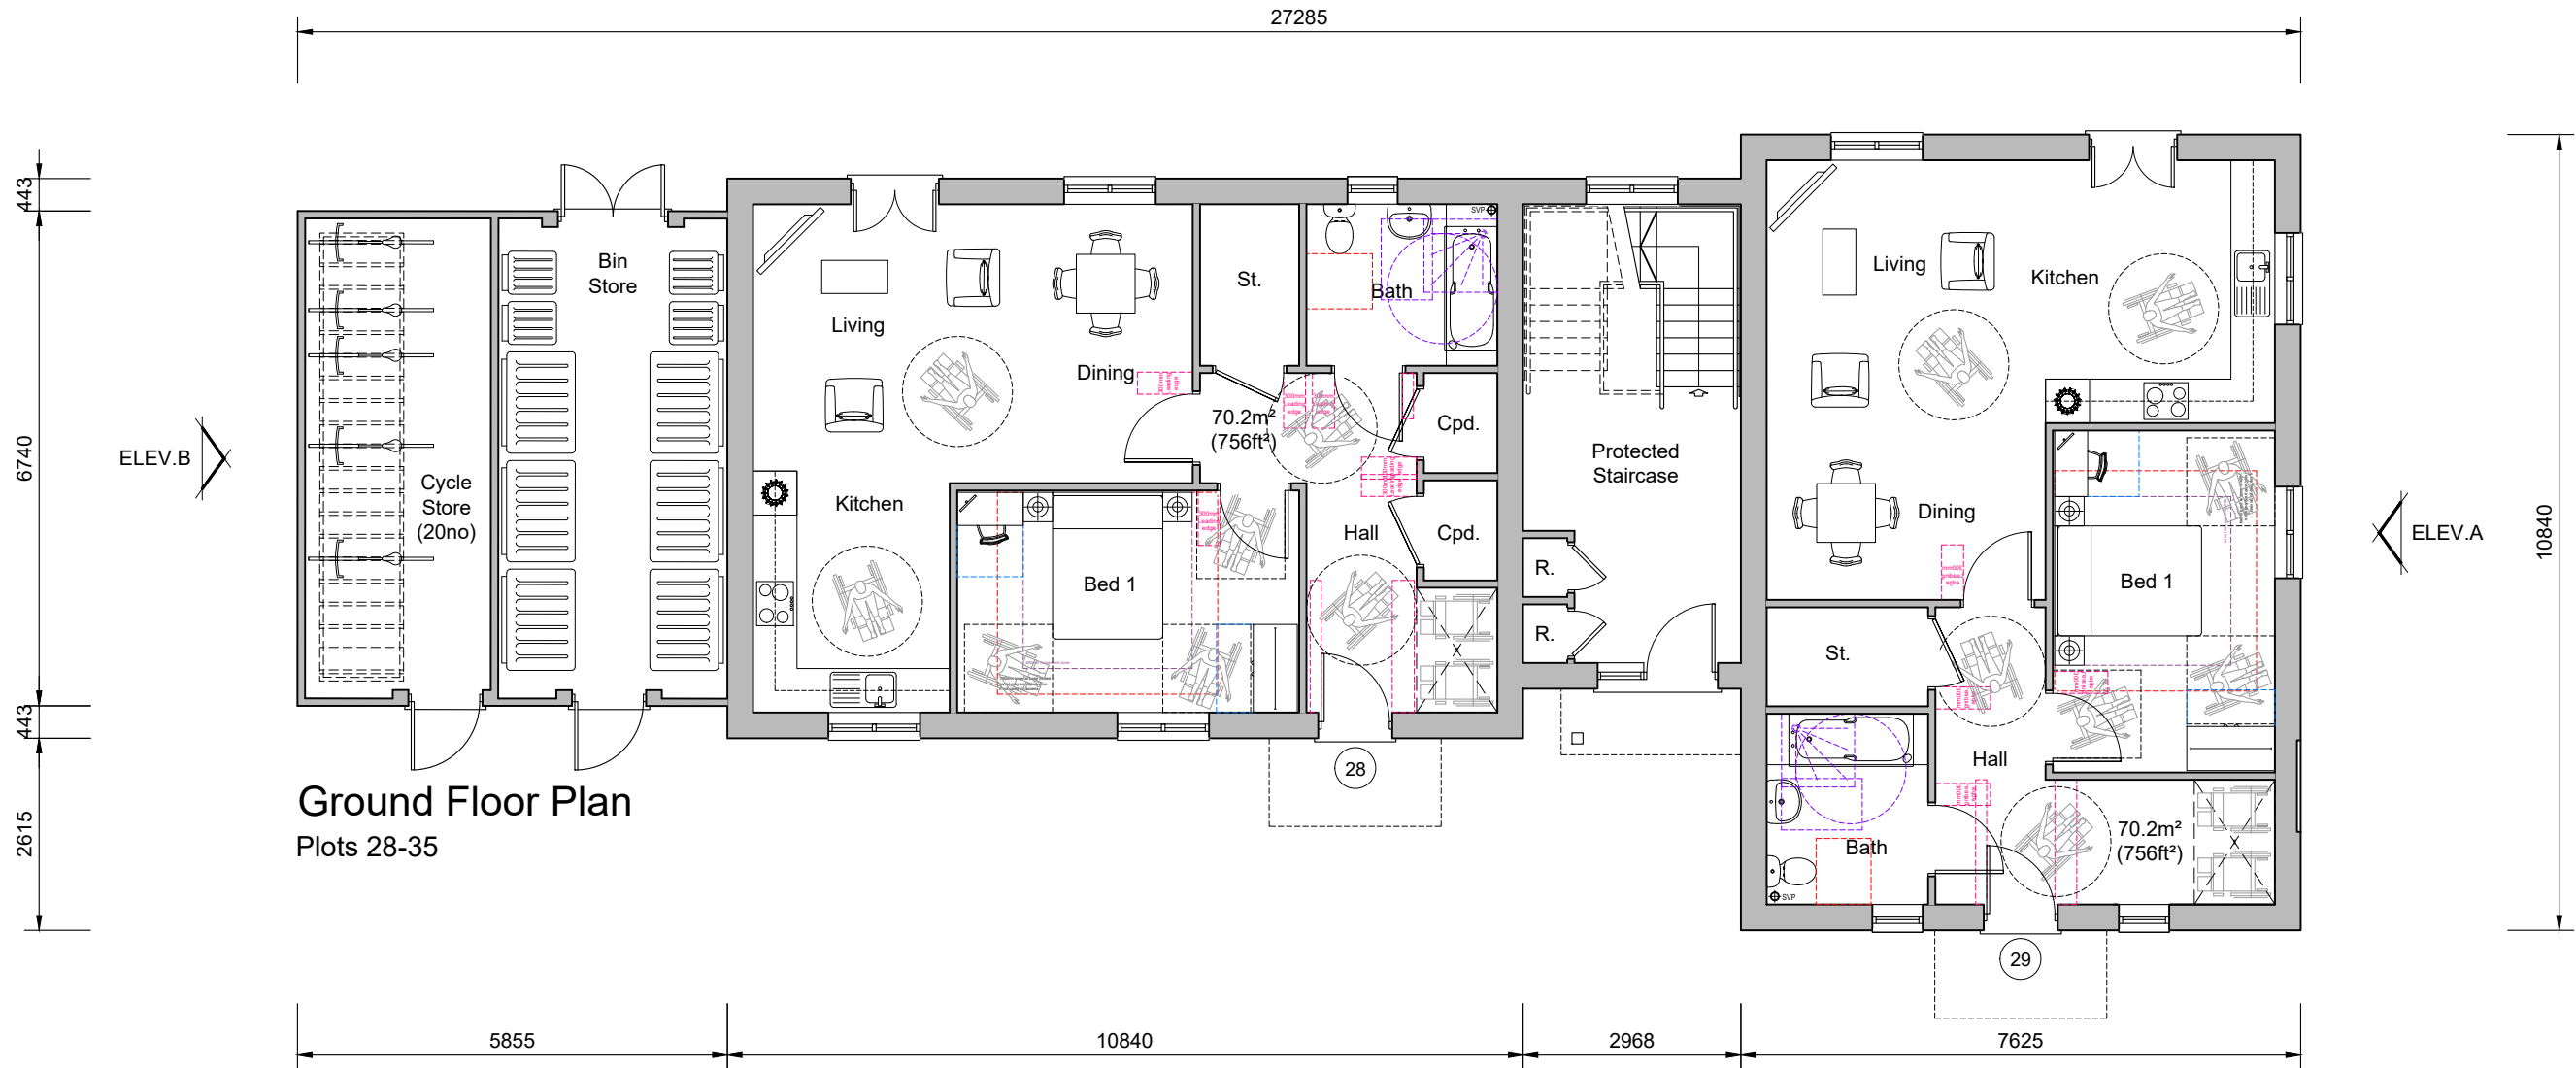

Ground Floor Plan
Plots 28-35

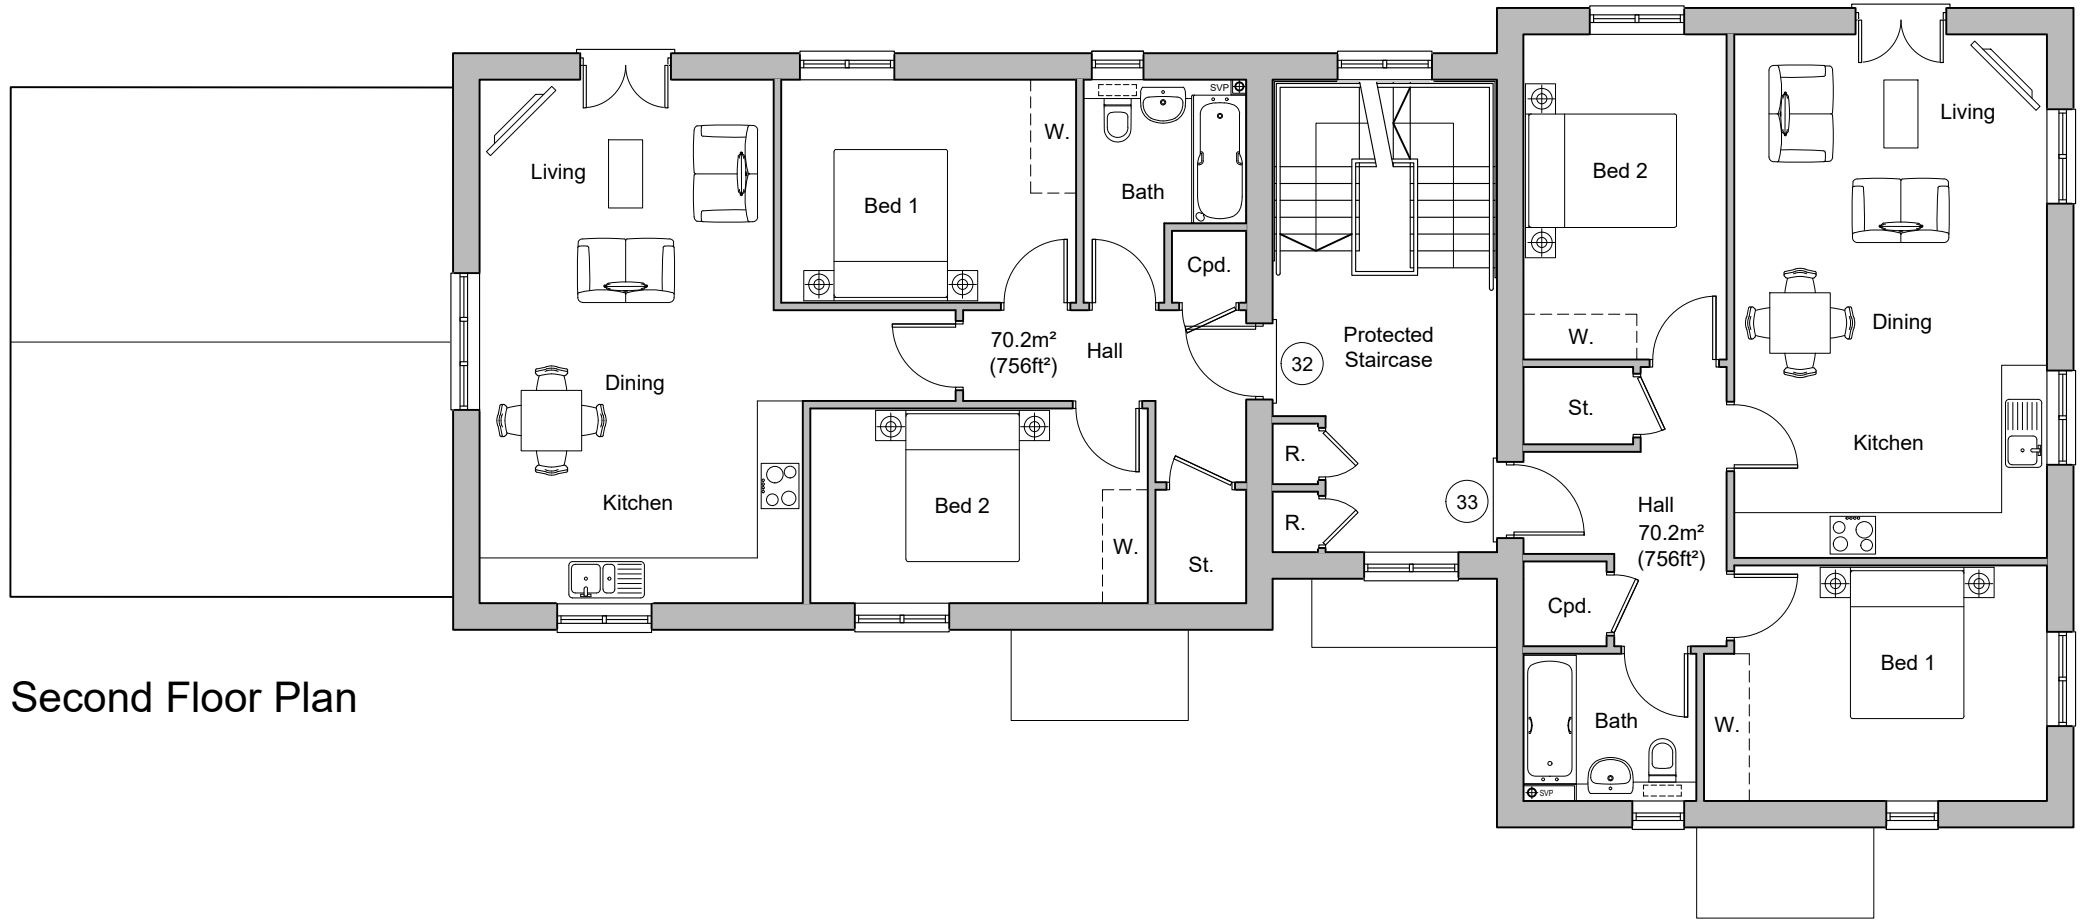

Second Floor Plan

REV.	DATE	REVISIONS:	BY	REV.	DATE	REVISIONS:	BY	STATUS:

Planning

CLIENT:	Crest Nicholson	PROJECT:	Phases 3D, E, F & G Kilnwood Vale
SCALE:	1:100 (A1 ORIGINAL)	DRAWING:	Plots 28 - 35 Apartment Building 2 - Floor Plans
DRAWN:	A.Gh.	21173	P272
DATE:	Sep23		—



architecture planning masterplanning

Broadmede House, Farnham Business Park,
Weydon Lane, Farnham, Surrey GU9 8QT.
info@osparchitecture.com www.osparchitecture.com
Tel: 01252 267878