


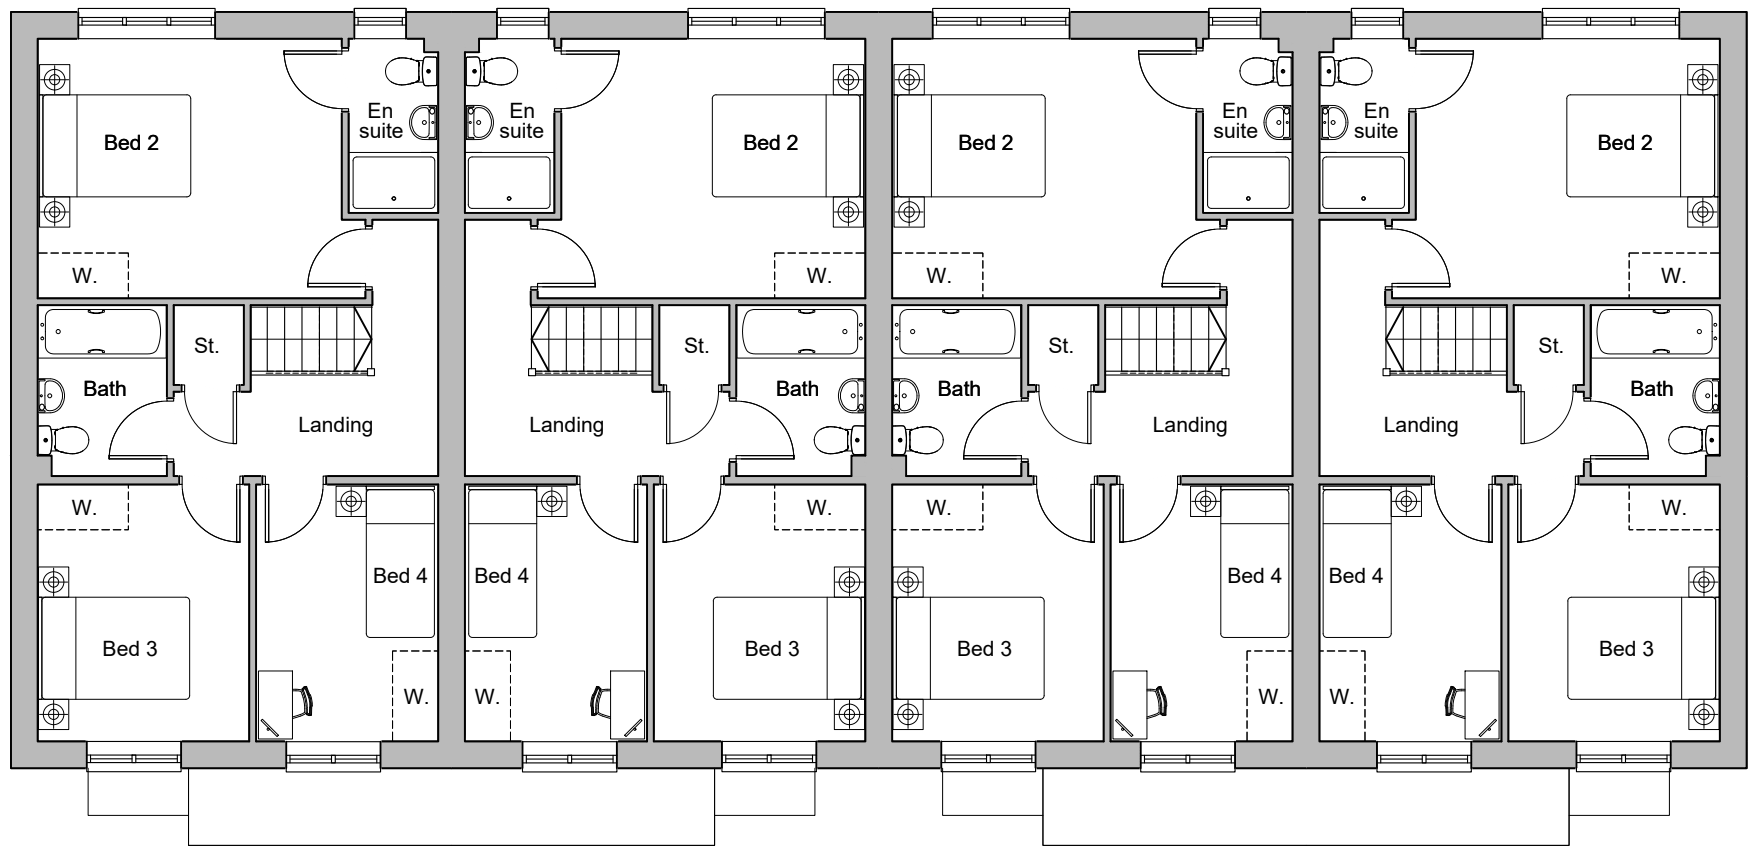


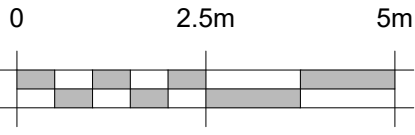


Second Floor Plan

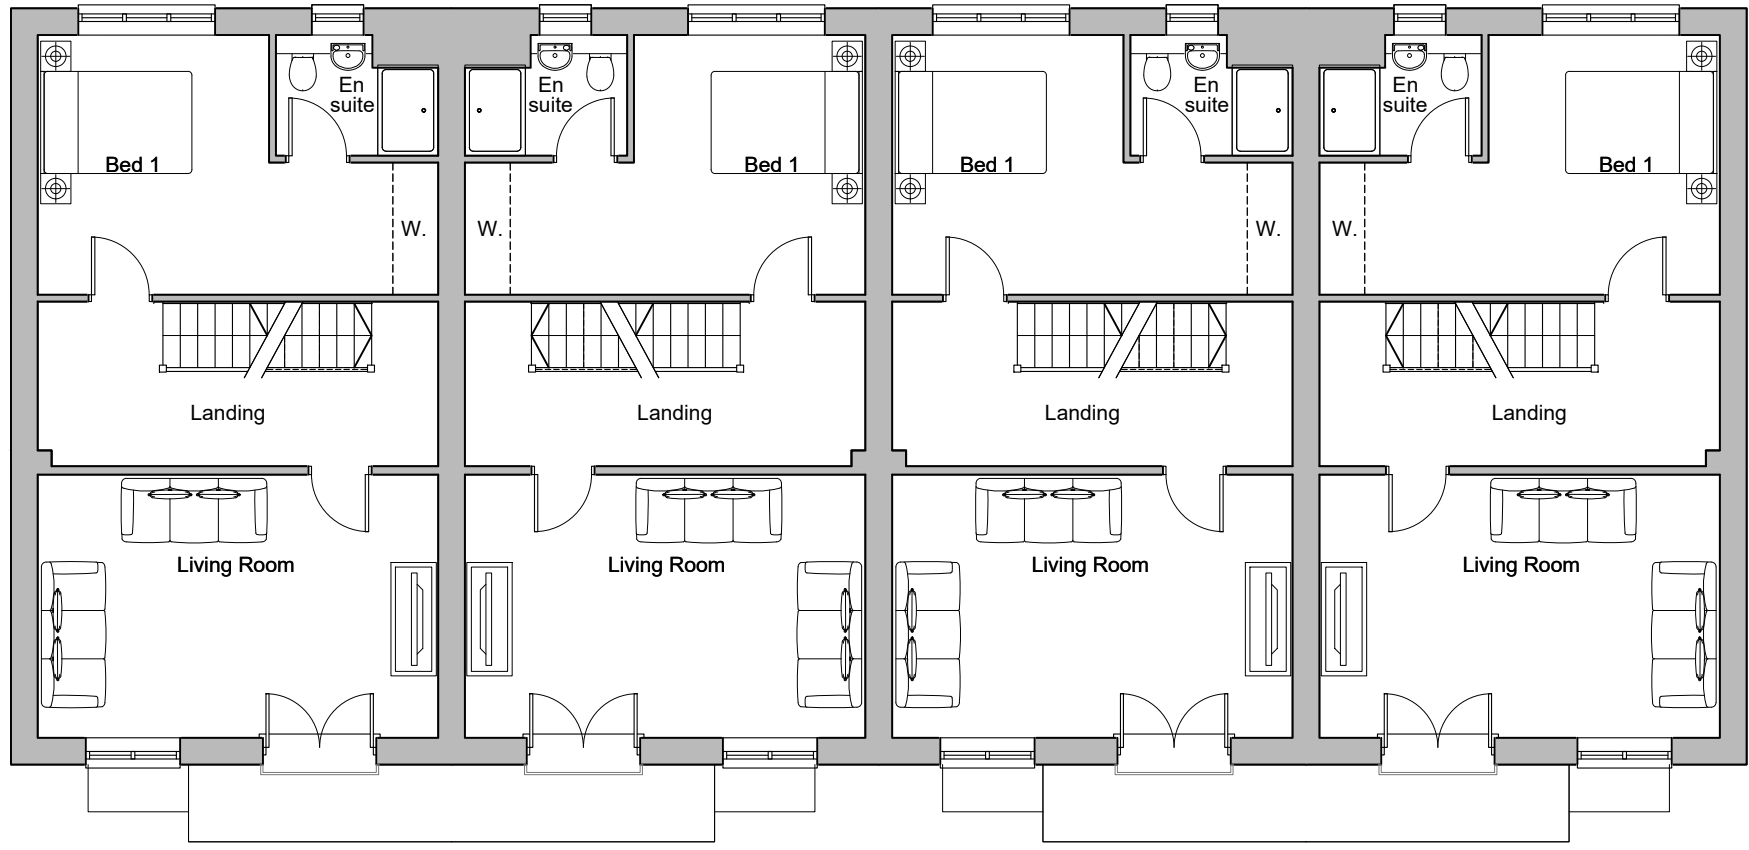


First Floor Plan

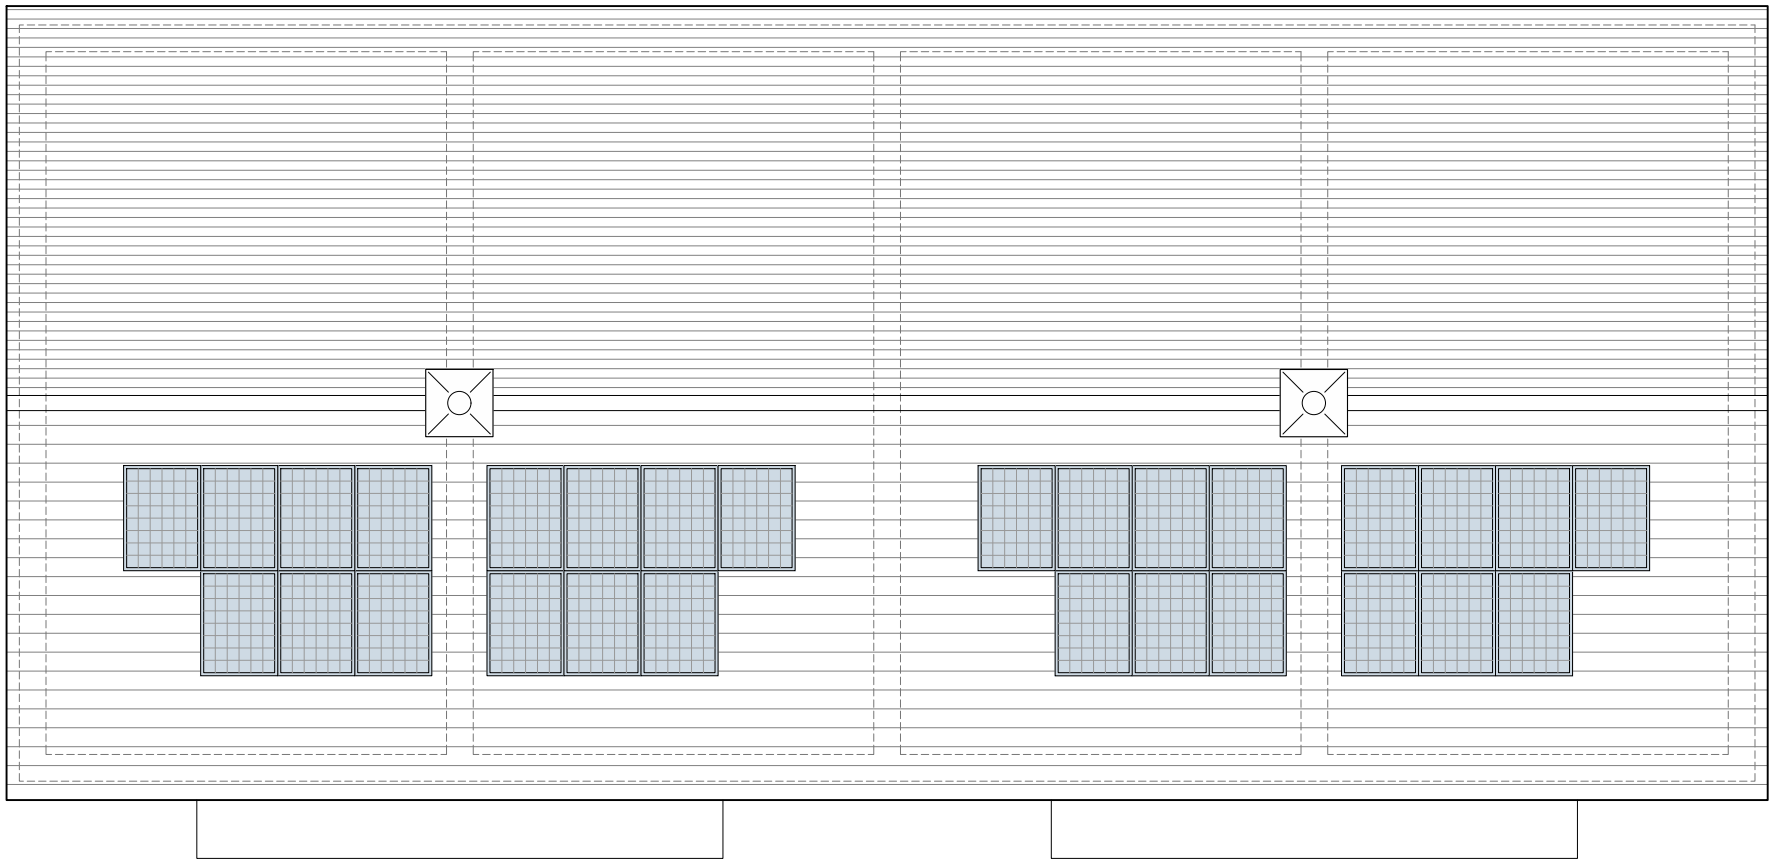


Front Elevation

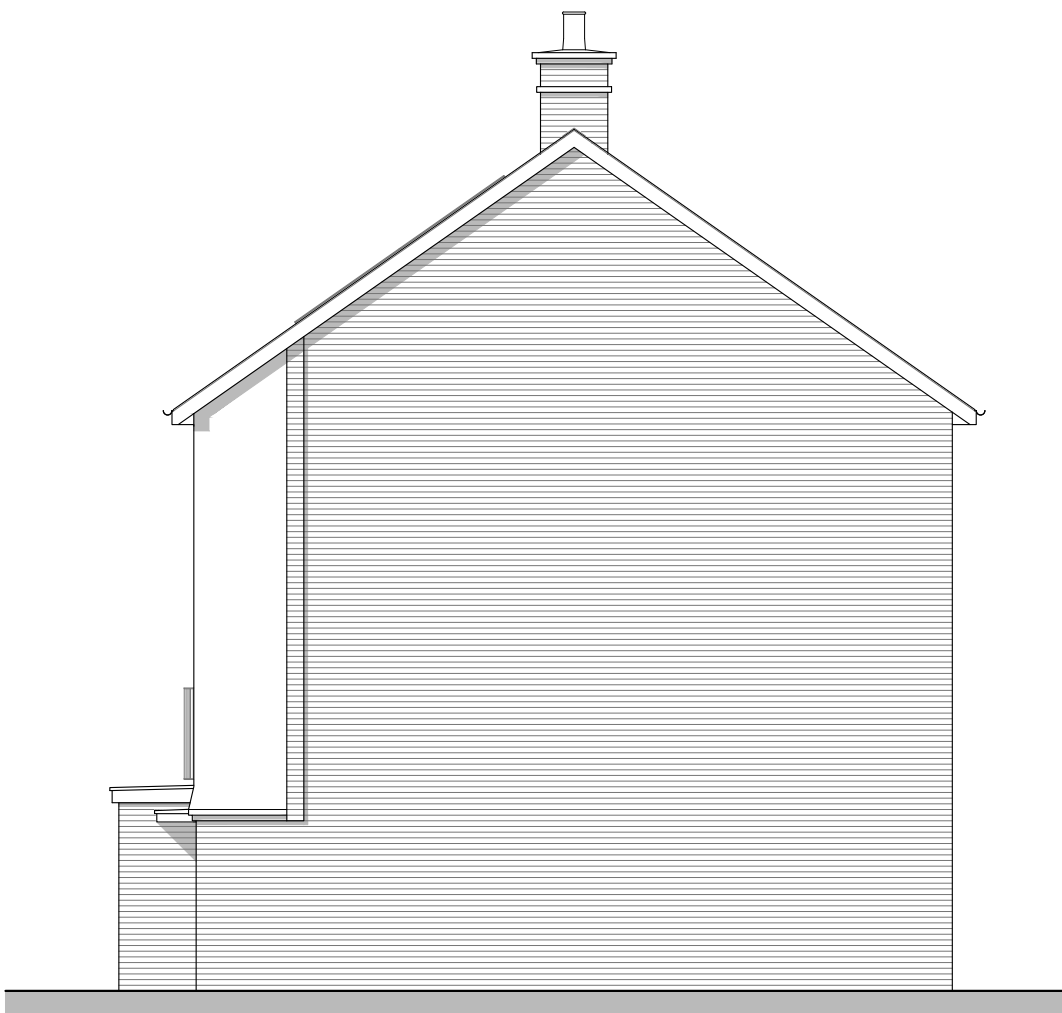


Side Elevation

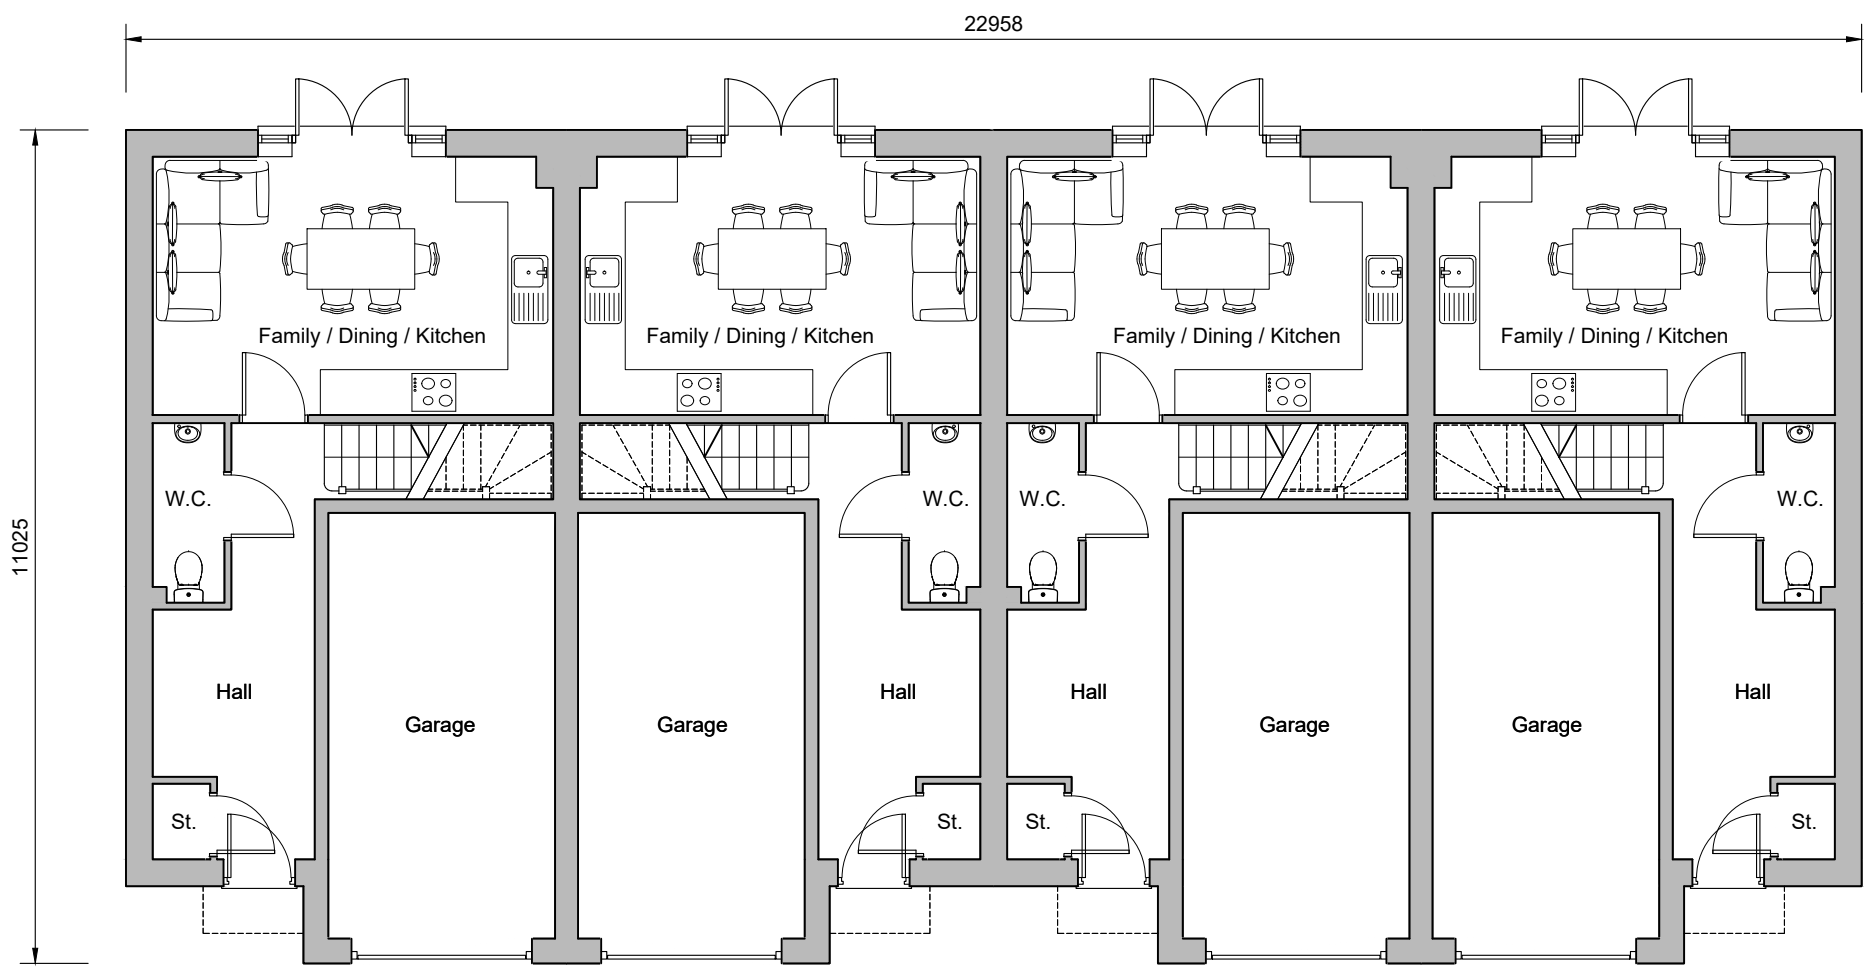

Ground Floor Plan
Plots 8-11

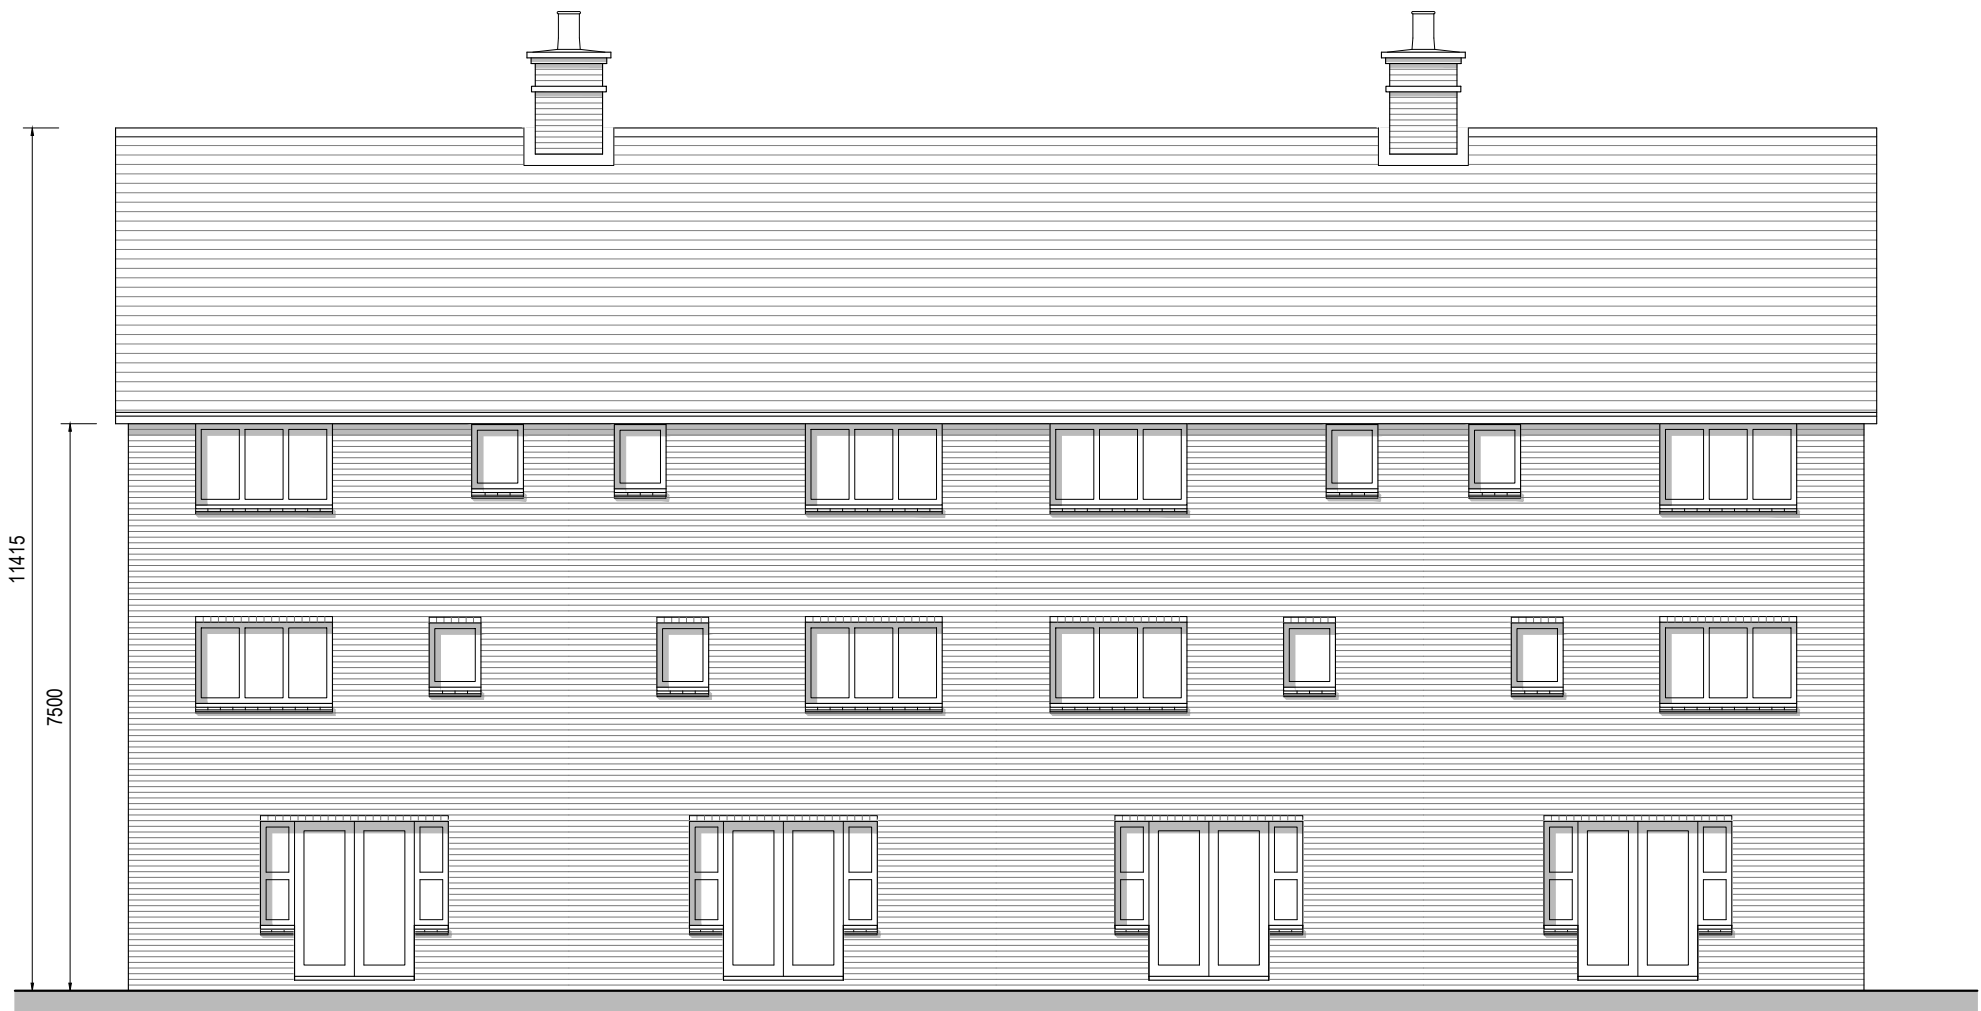

Rear Elevation

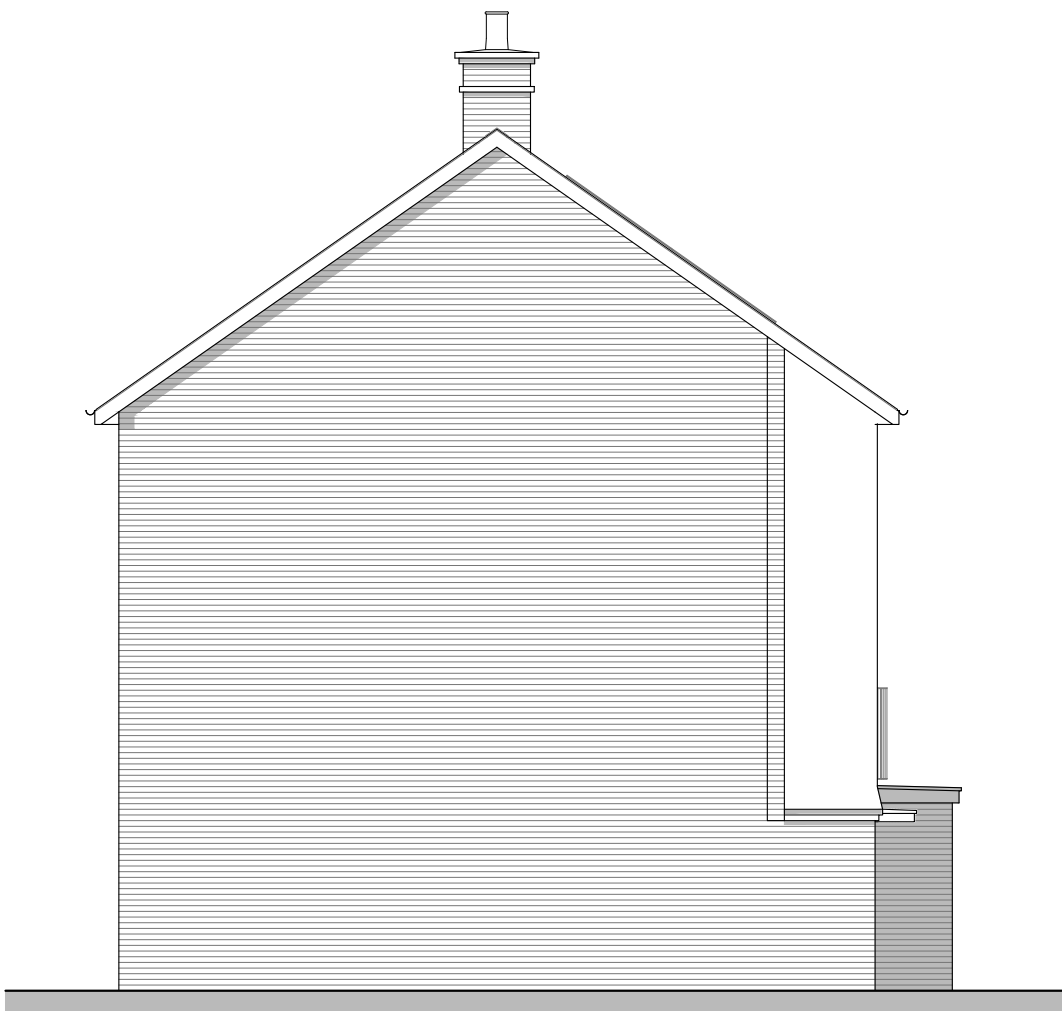

Side Elevation

REV.	DATE	REVISIONS:	BY	REV.	DATE	REVISIONS:	BY	REV.	DATE	REVISIONS:	BY	STATUS:

Planning

CLIENT:	Crest Nicholson	PROJECT:	Kilnwood Vale Phases 3D, 3E, 3F and 3G
SCALE:	1:100 (A1 ORIGINAL)	DRAWING:	4J - Ambleside Plots 8-11 Proposed Plans and Elevations
DRAWN:	A.Gh.	21173	P213
DATE:	Sep23		-

