

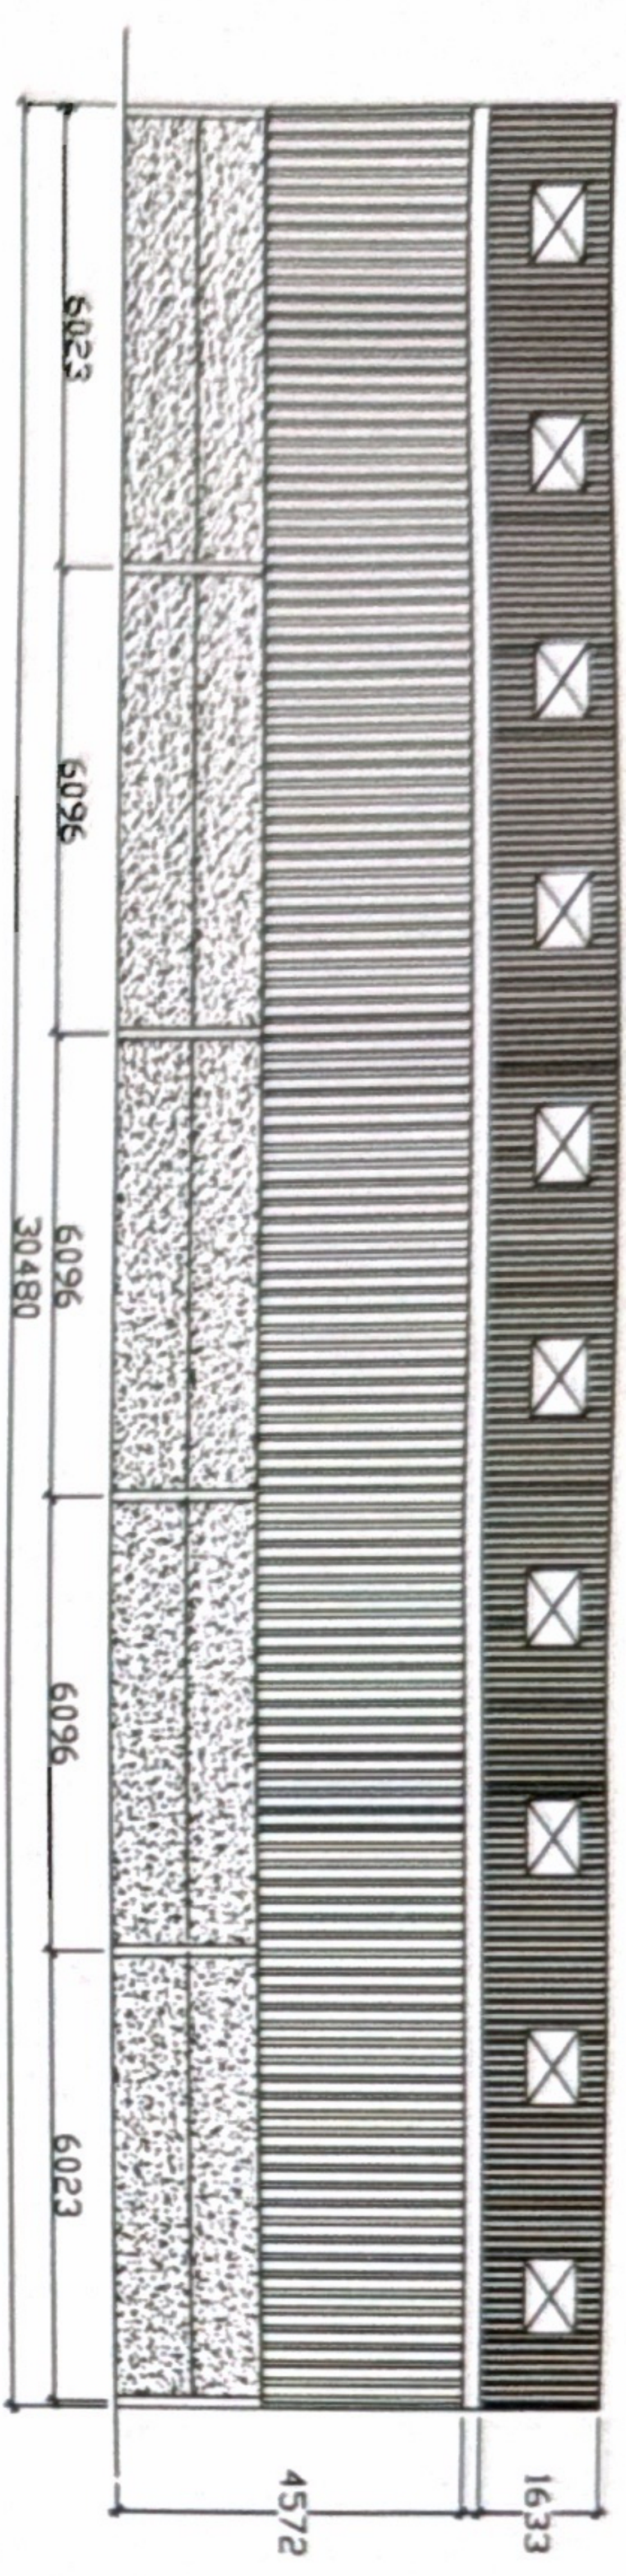


SHEET 1


East Elevation

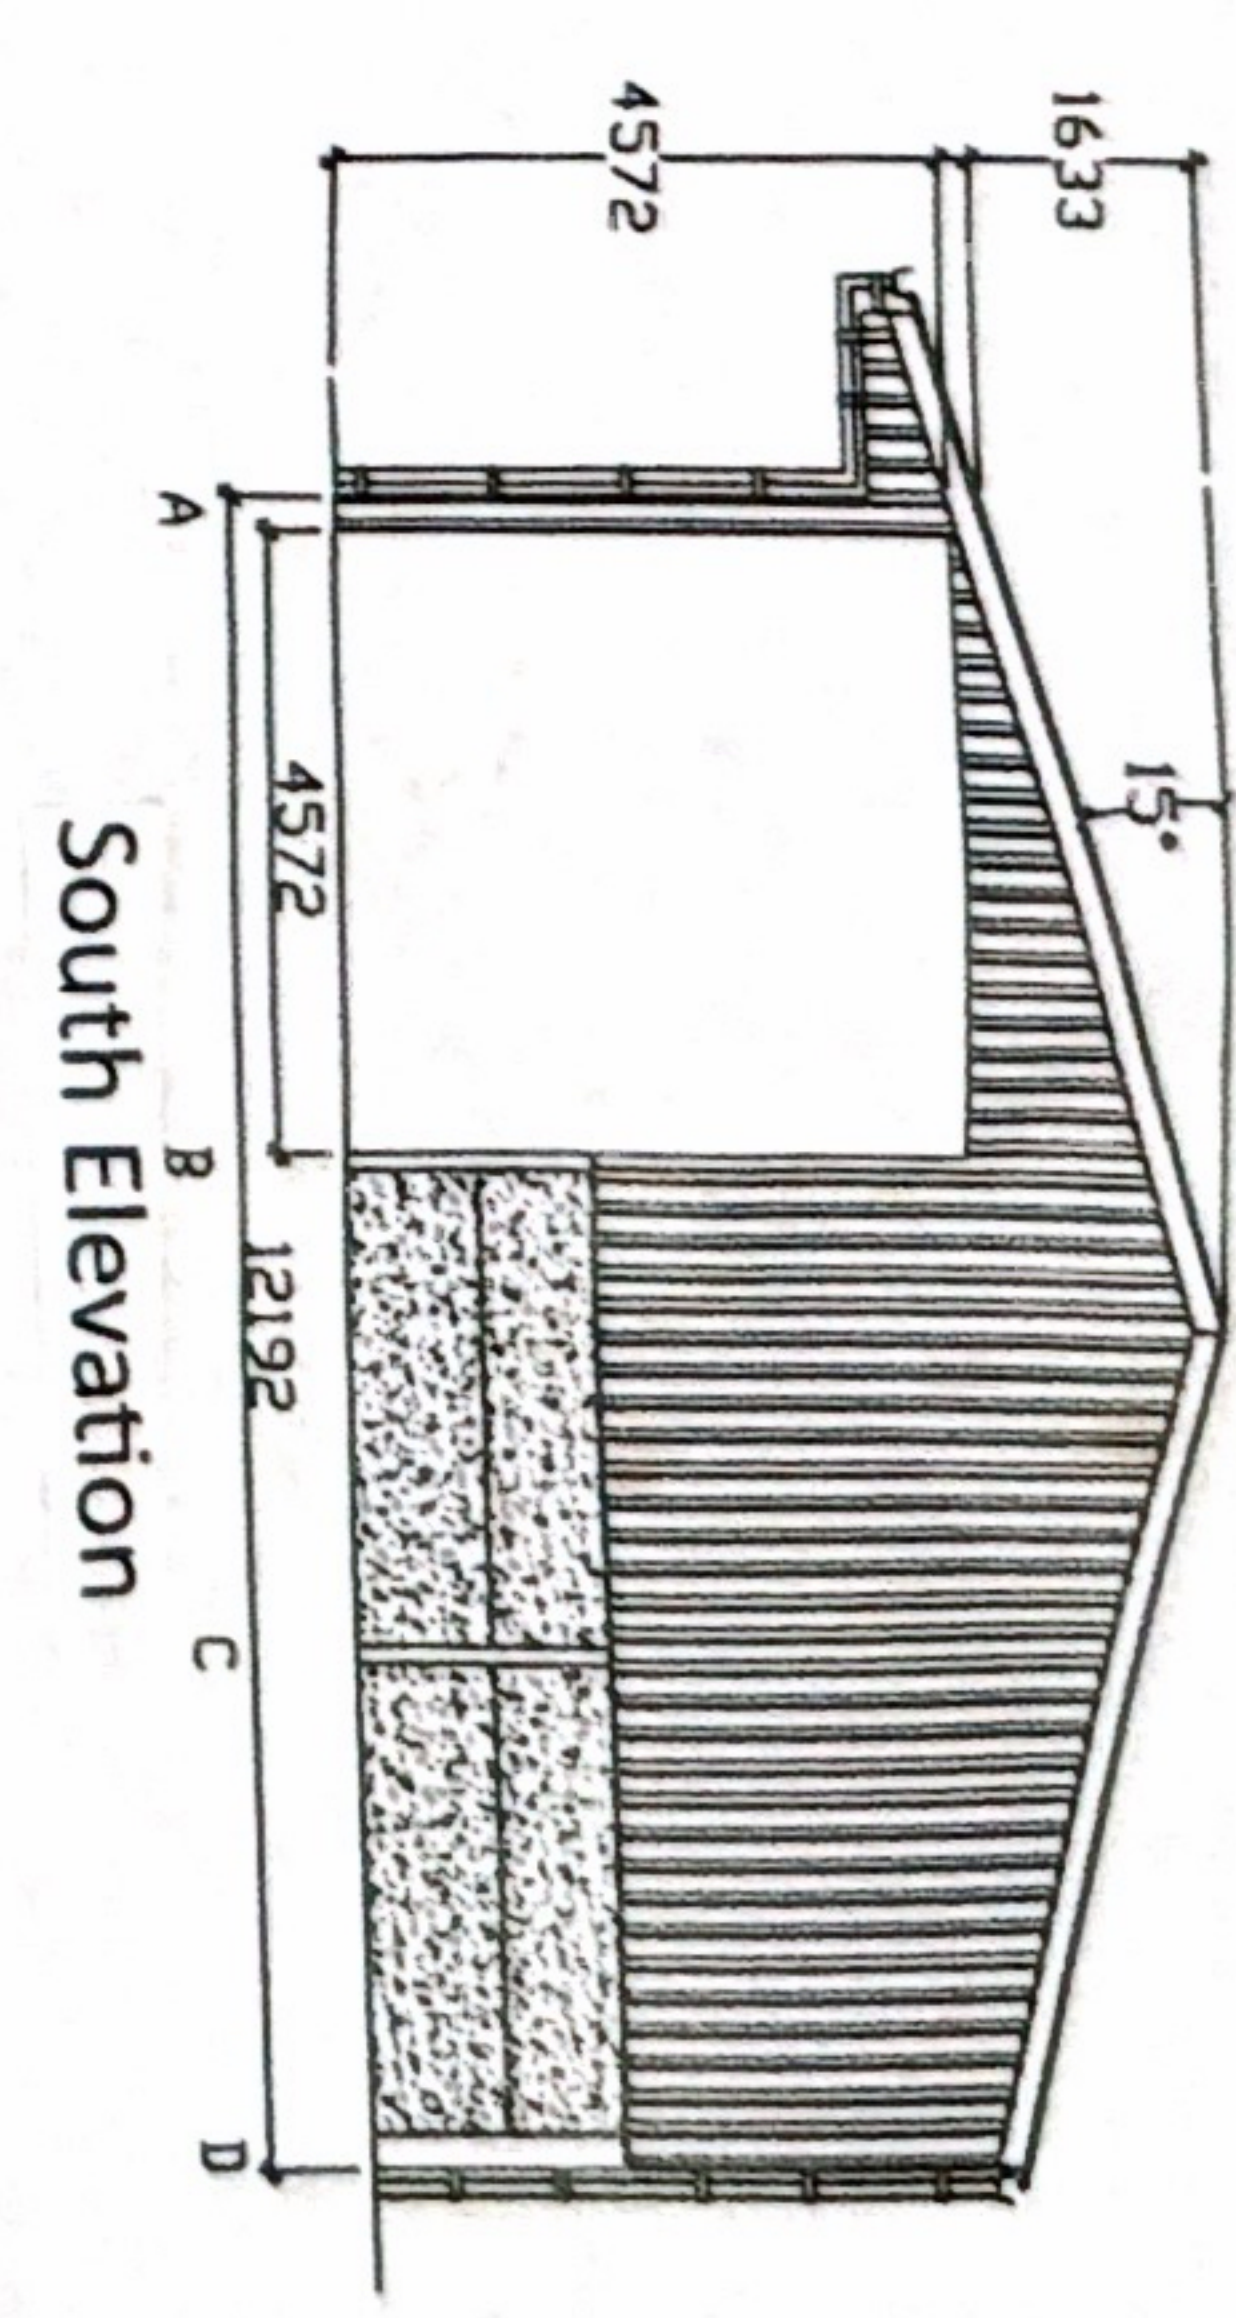


West Elevation

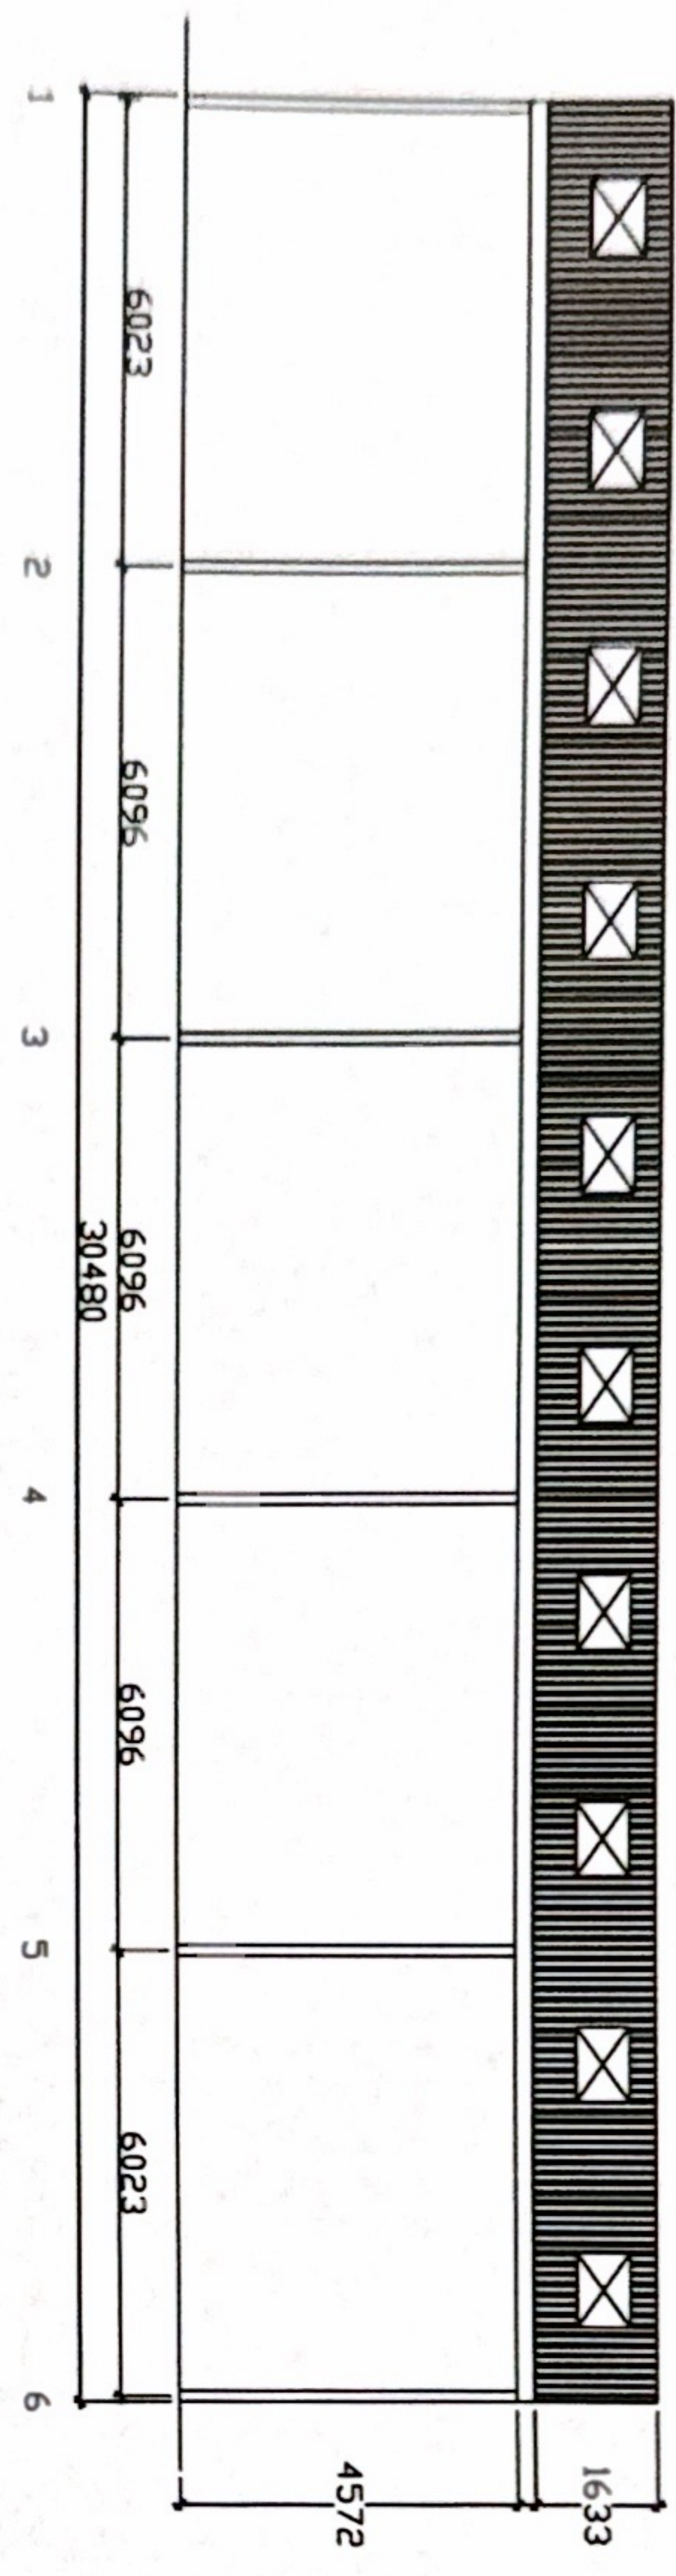

North Elevation

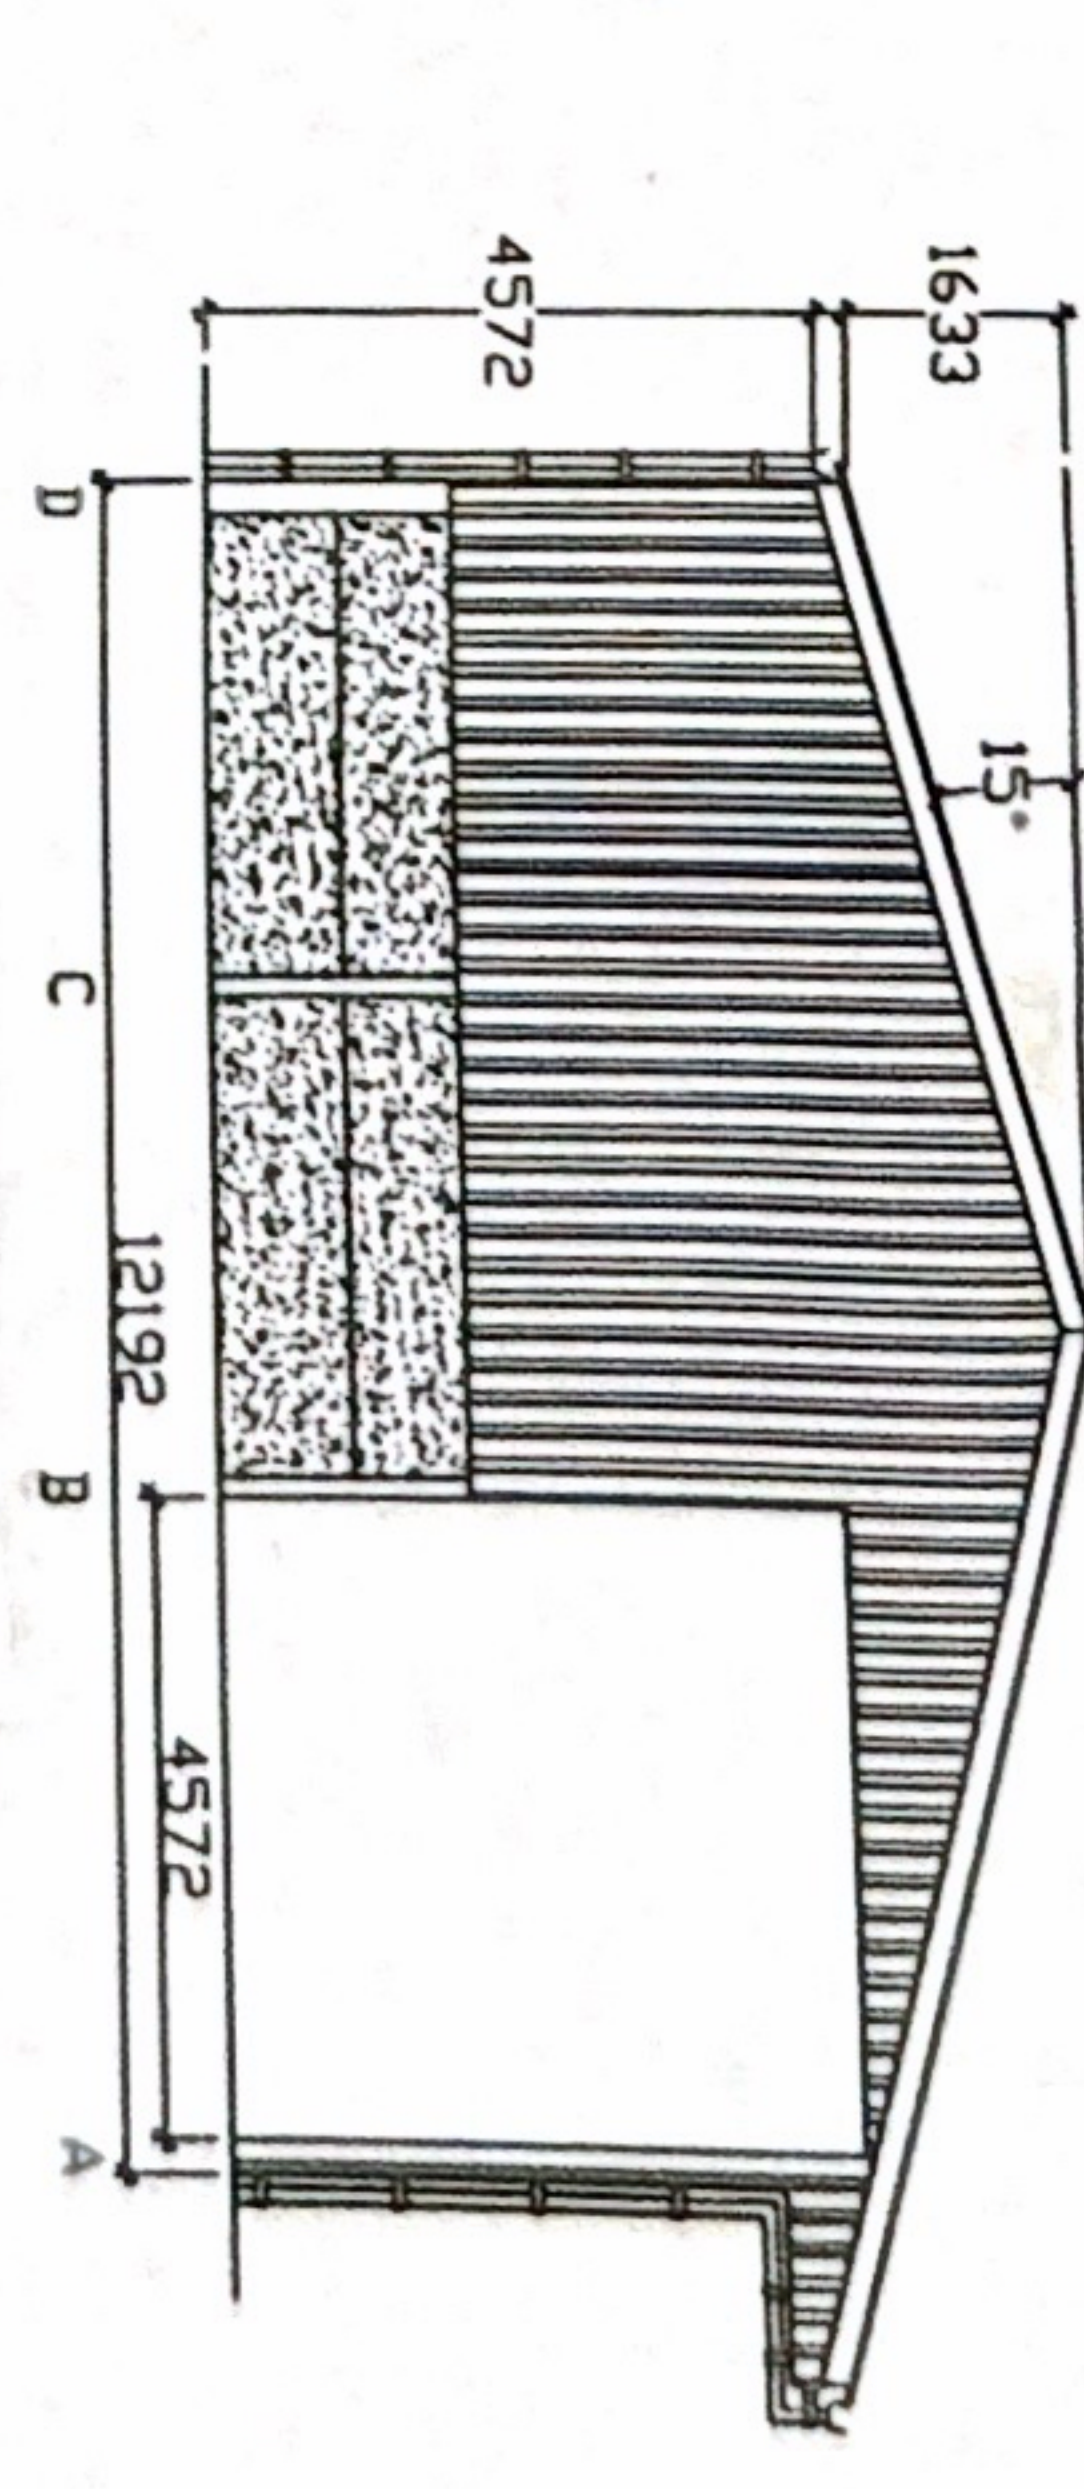

ROOF PLAN

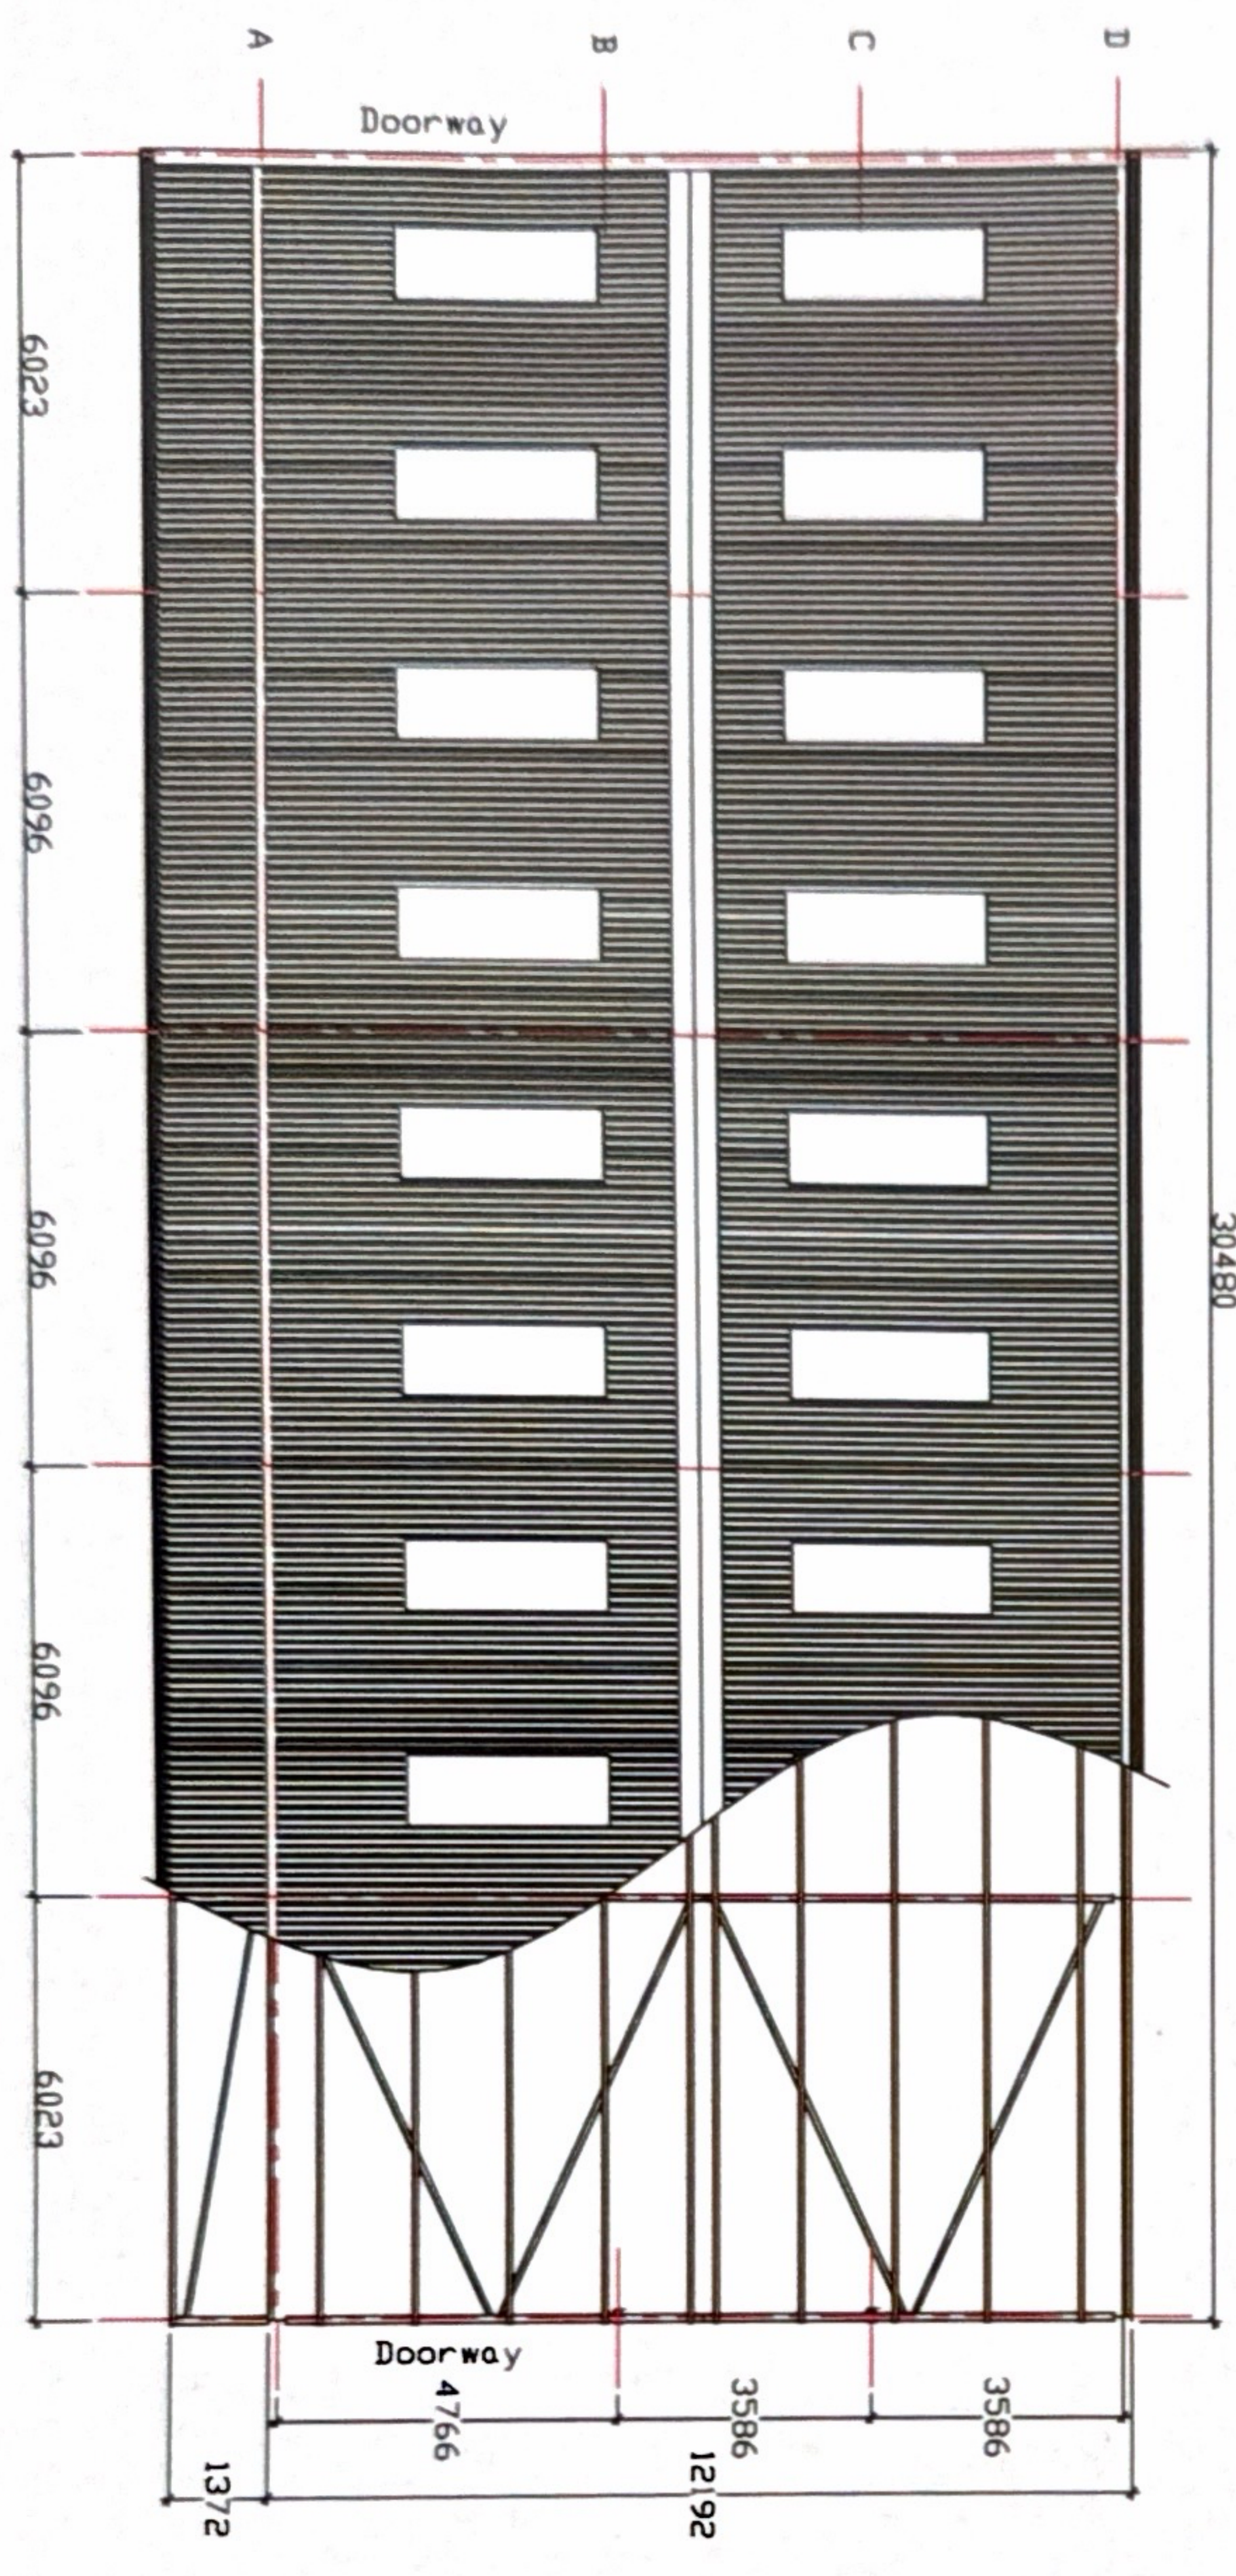

SCALE
1" = 5' METERS

CLIENT ADDRESS		PROJECT	
GRAHAM HEATH CONSTRUCTION LTD		Agricultural	
100' x 40'		SIZE	
1/100		SCALE	
20		REV	
22/01/20		DATE	
GRAHAM HEATH CONSTRUCTION LTD 100' x 40' 1/100 20 22/01/20			