


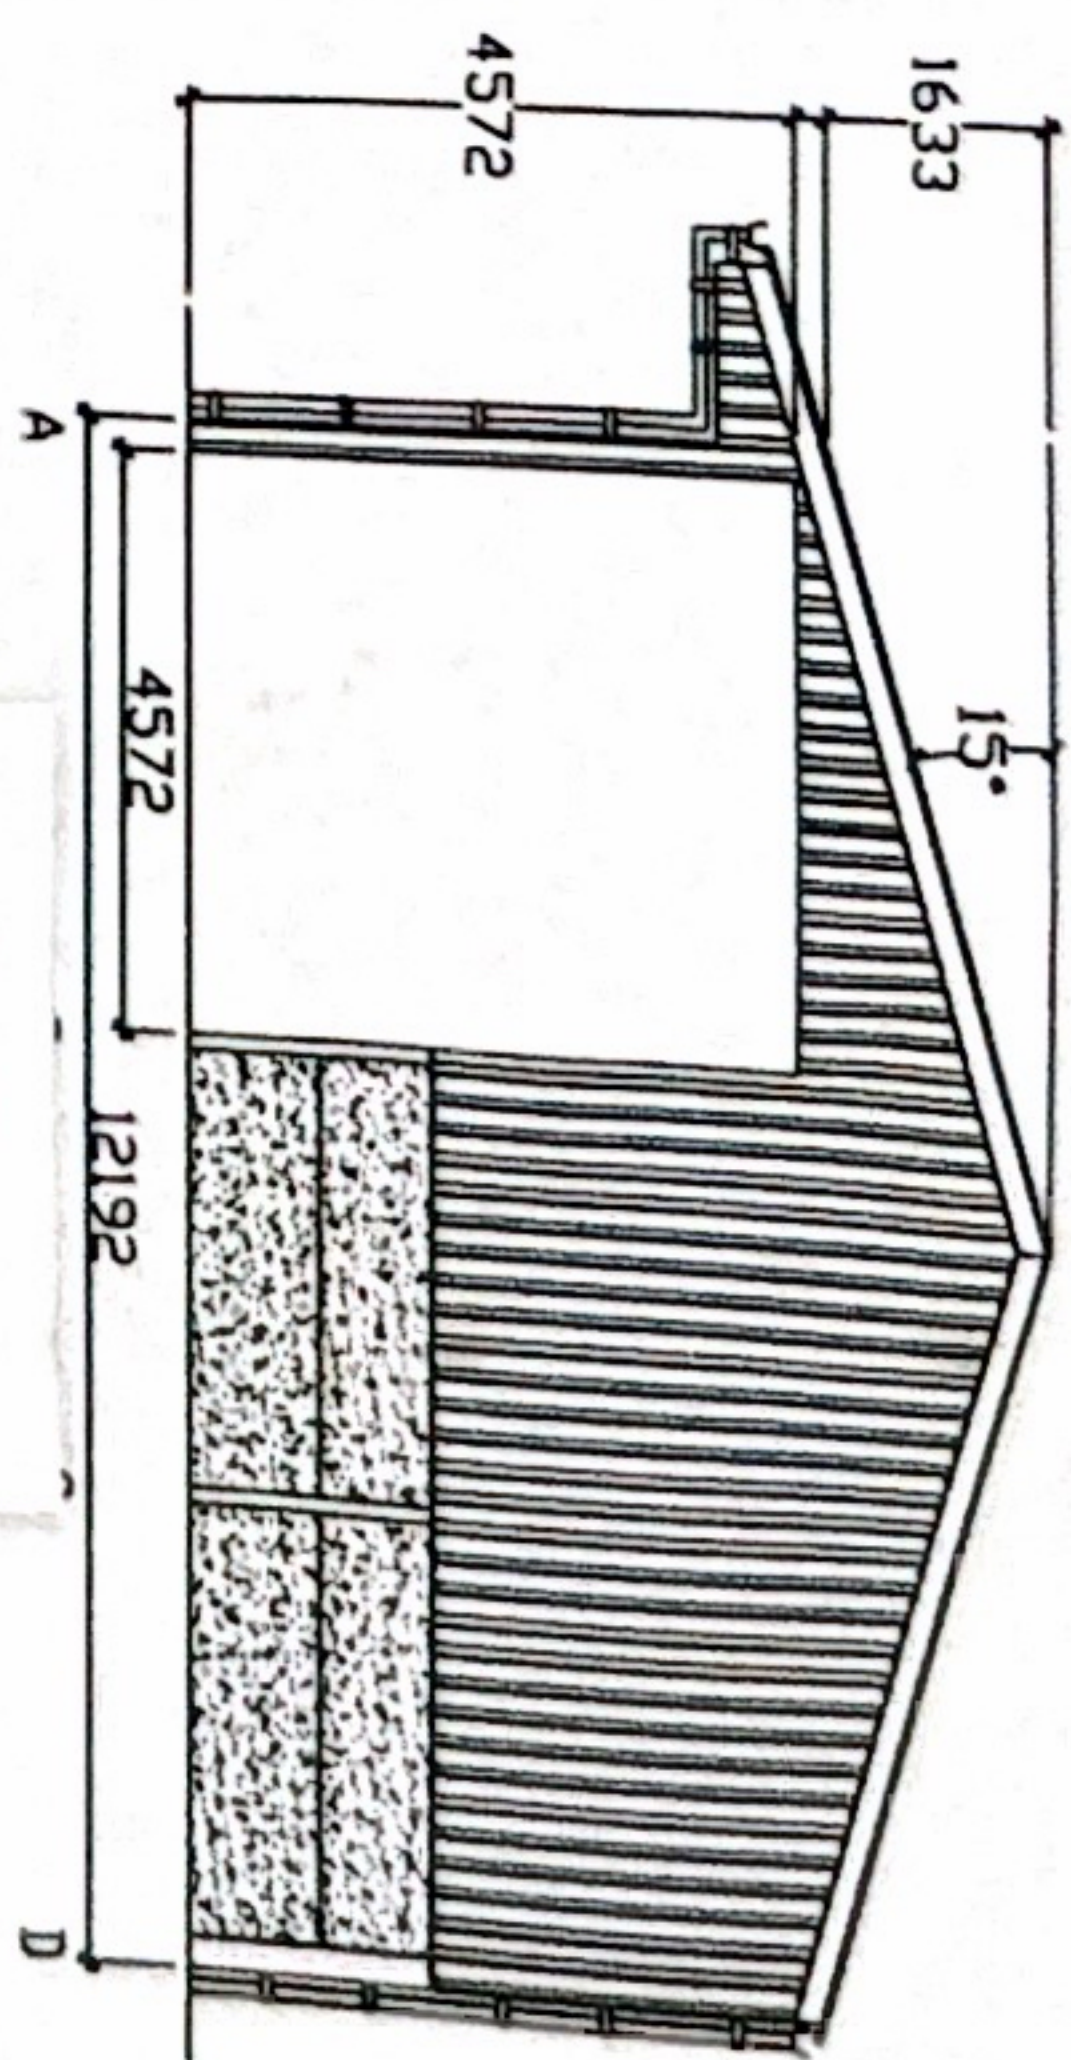


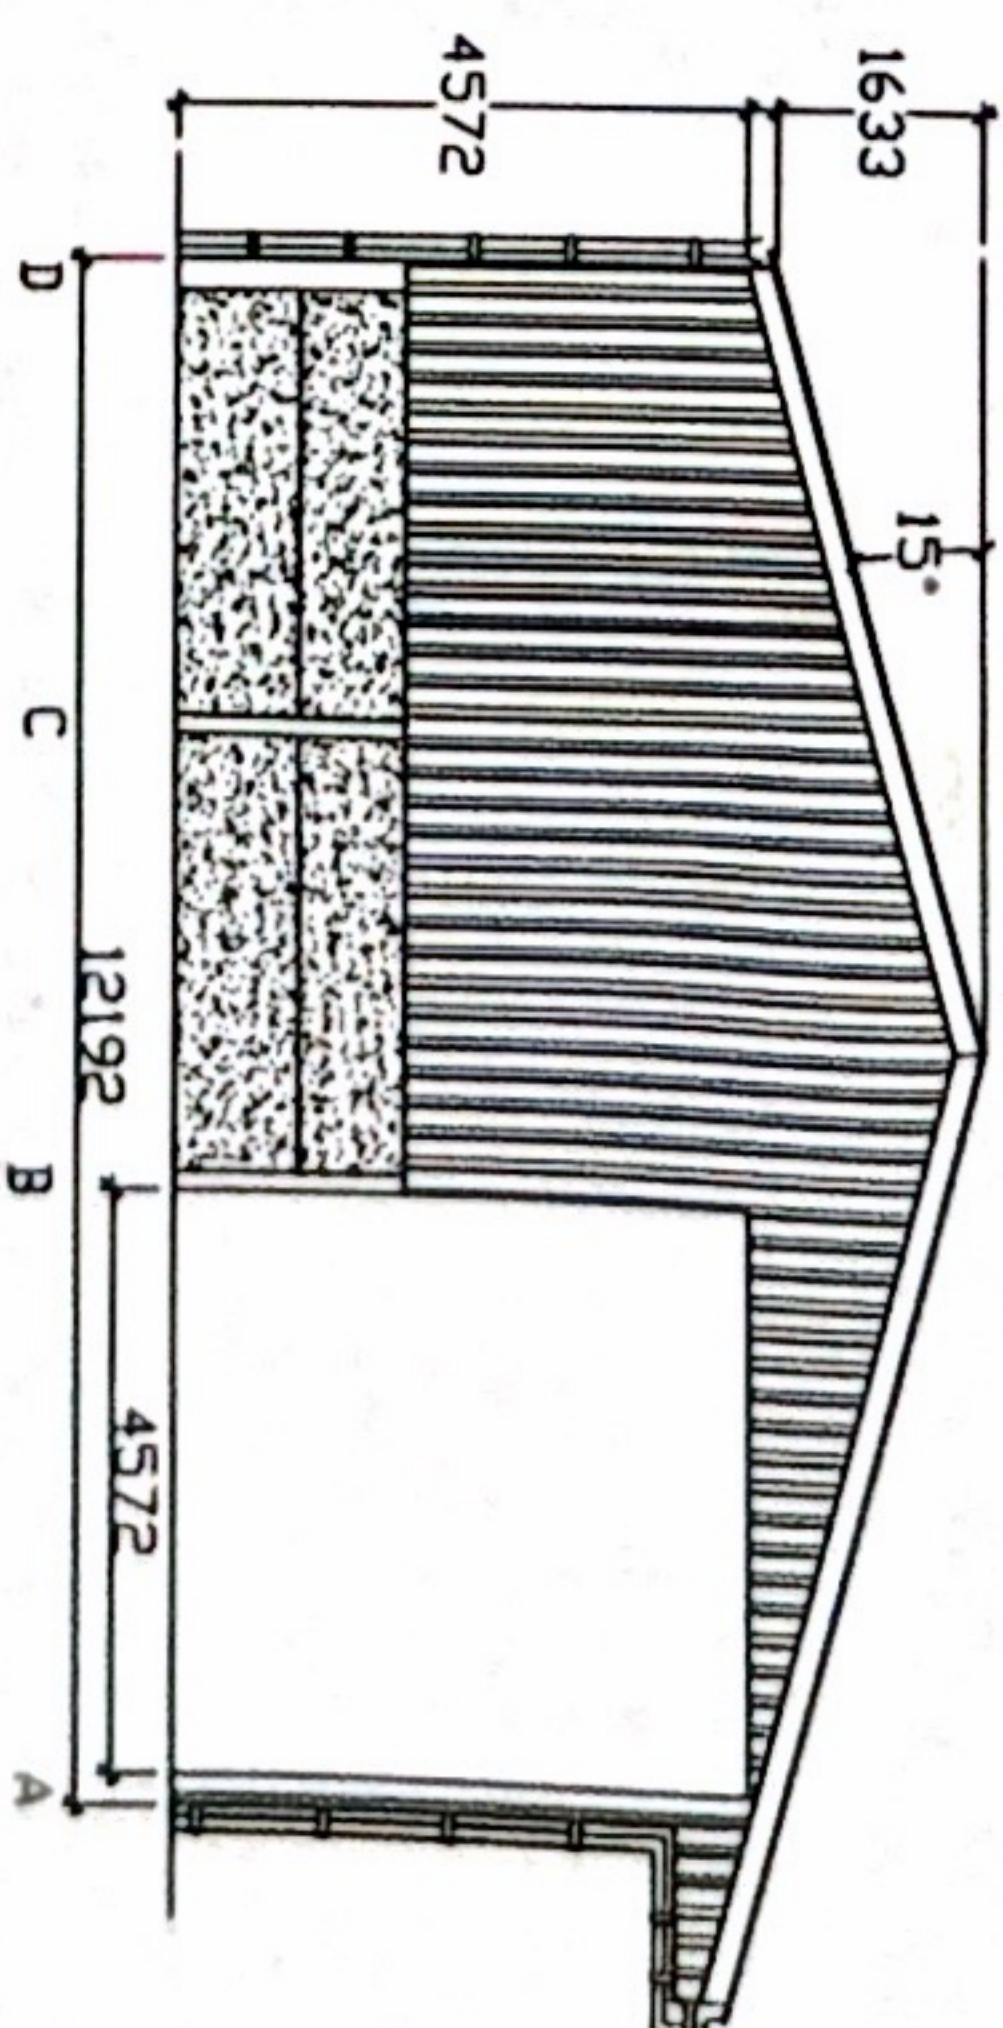

North Elevation

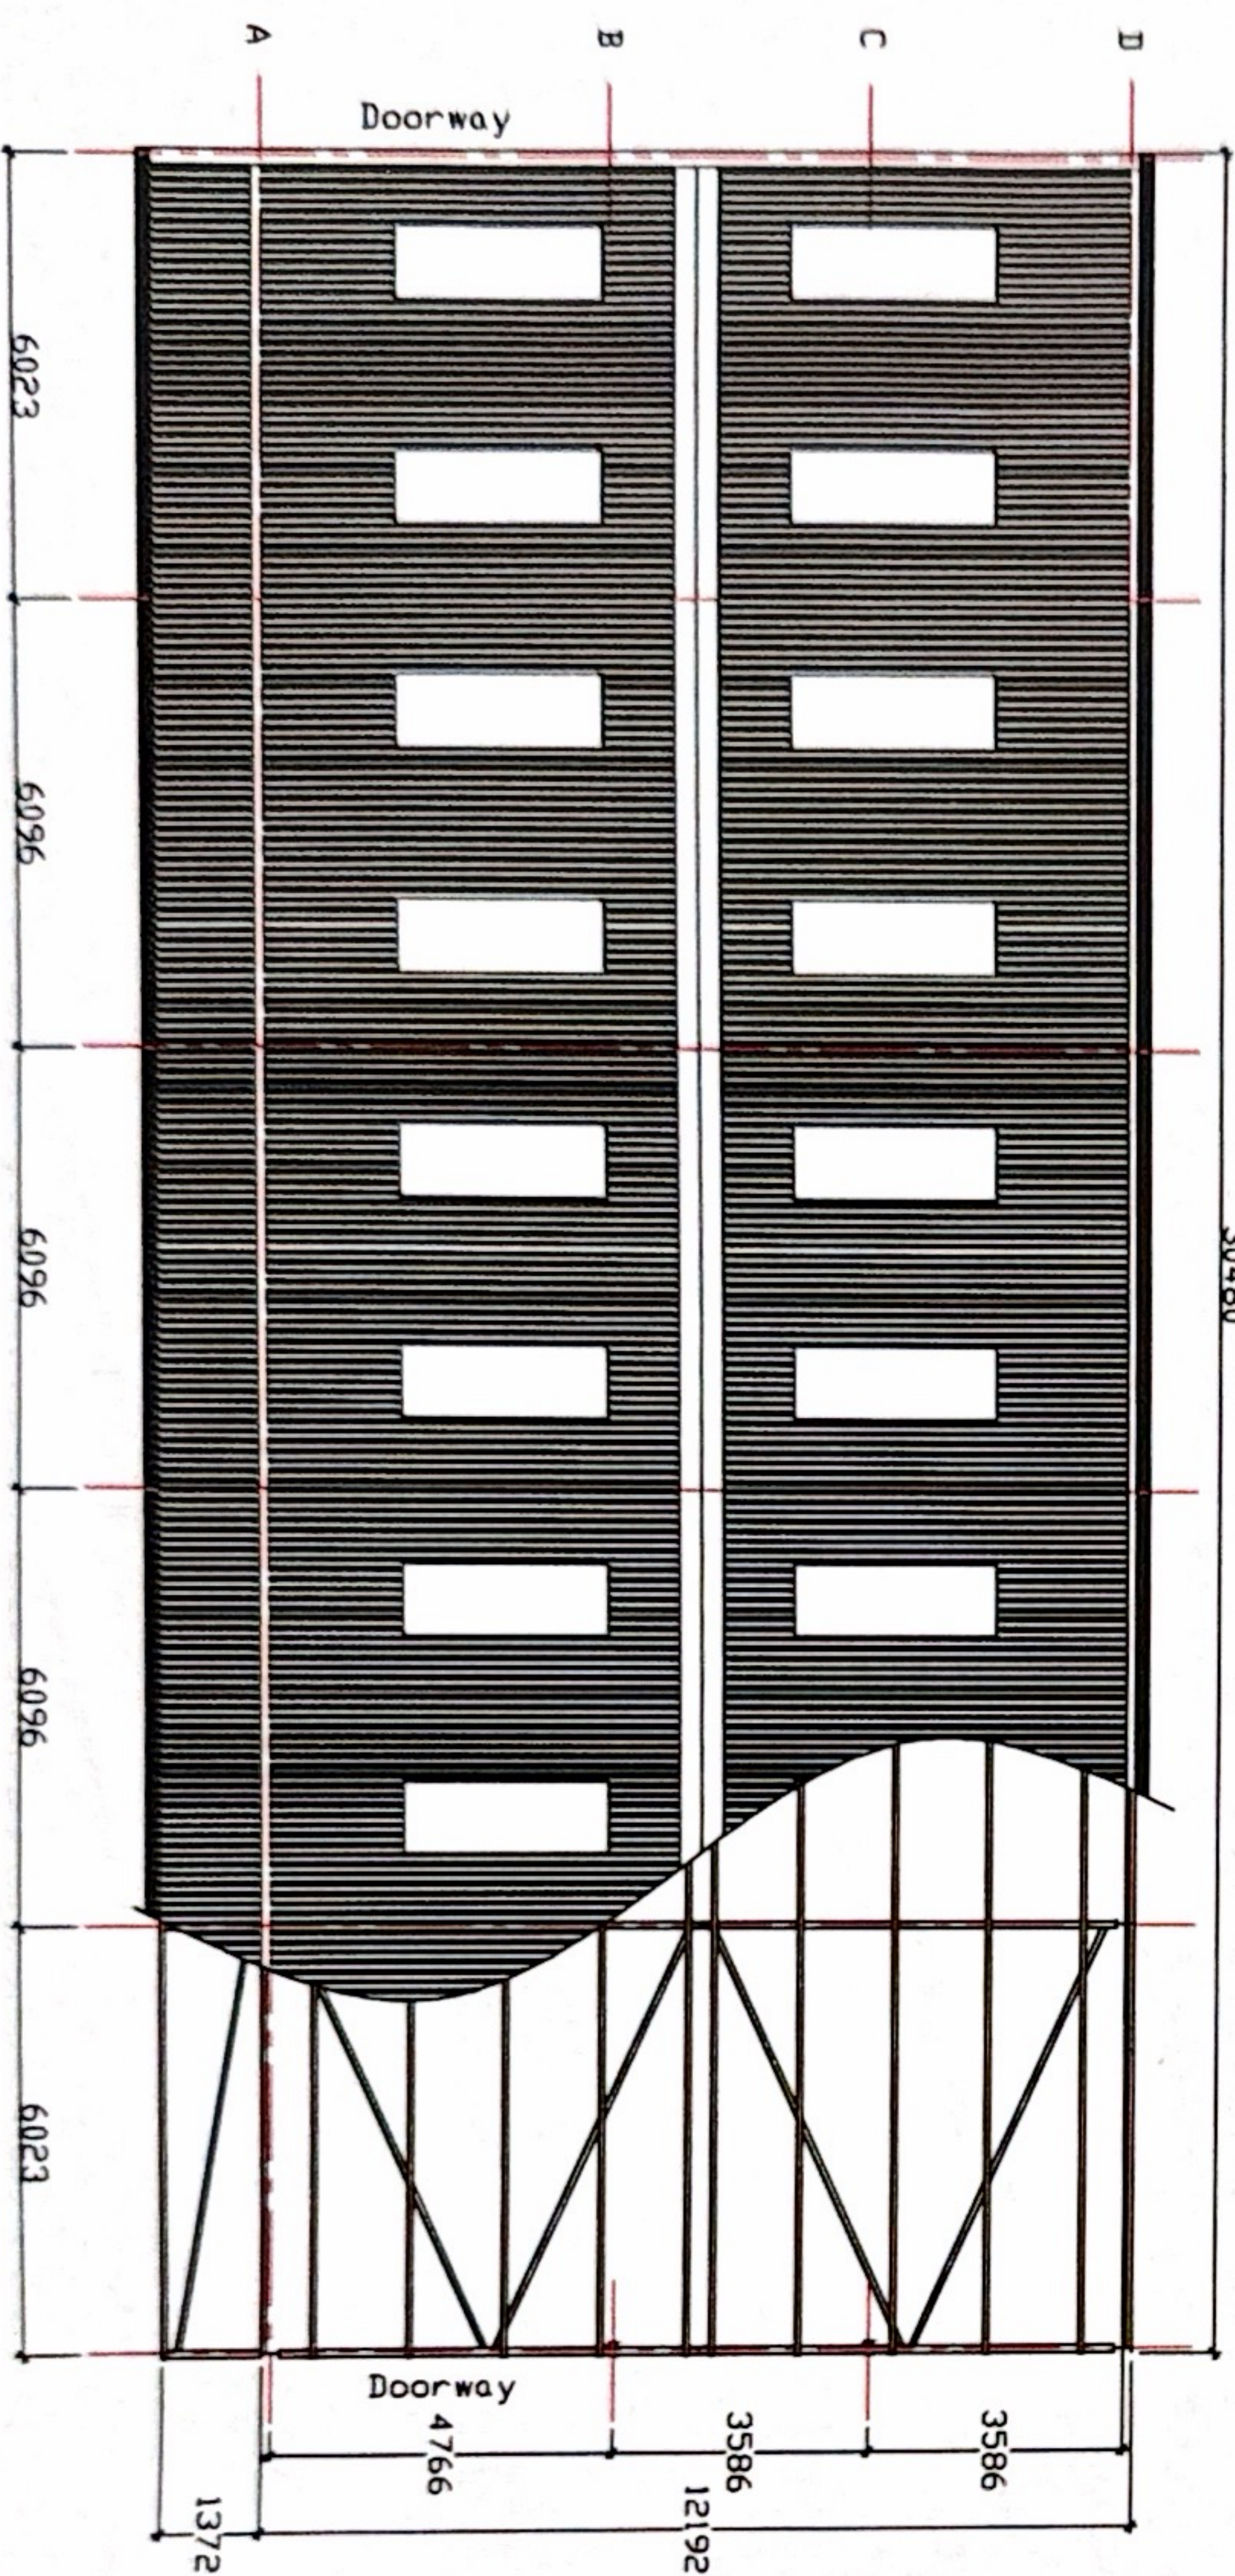

South Elevation

 

SCALE

NETS

CLIENT: ADDRESS:		Approved	
PROPOSED:	Agreed		
SIZE:	100' x 40'		
DRAIN BY:	Tom Richardson		
SCALE:	1"=100'		
REV:			
		DESIGN NO.	20-
		DATE:	26/01/20

GRAHAM HEATH CONSTRUCTION LTD
THE CORNER
STANLEY INDUSTRIAL ESTATE
VERBURY
CHARTFORD
SOMERSET TA5 8ER
TEL: 01223 71915
FAX: 01223 71915