

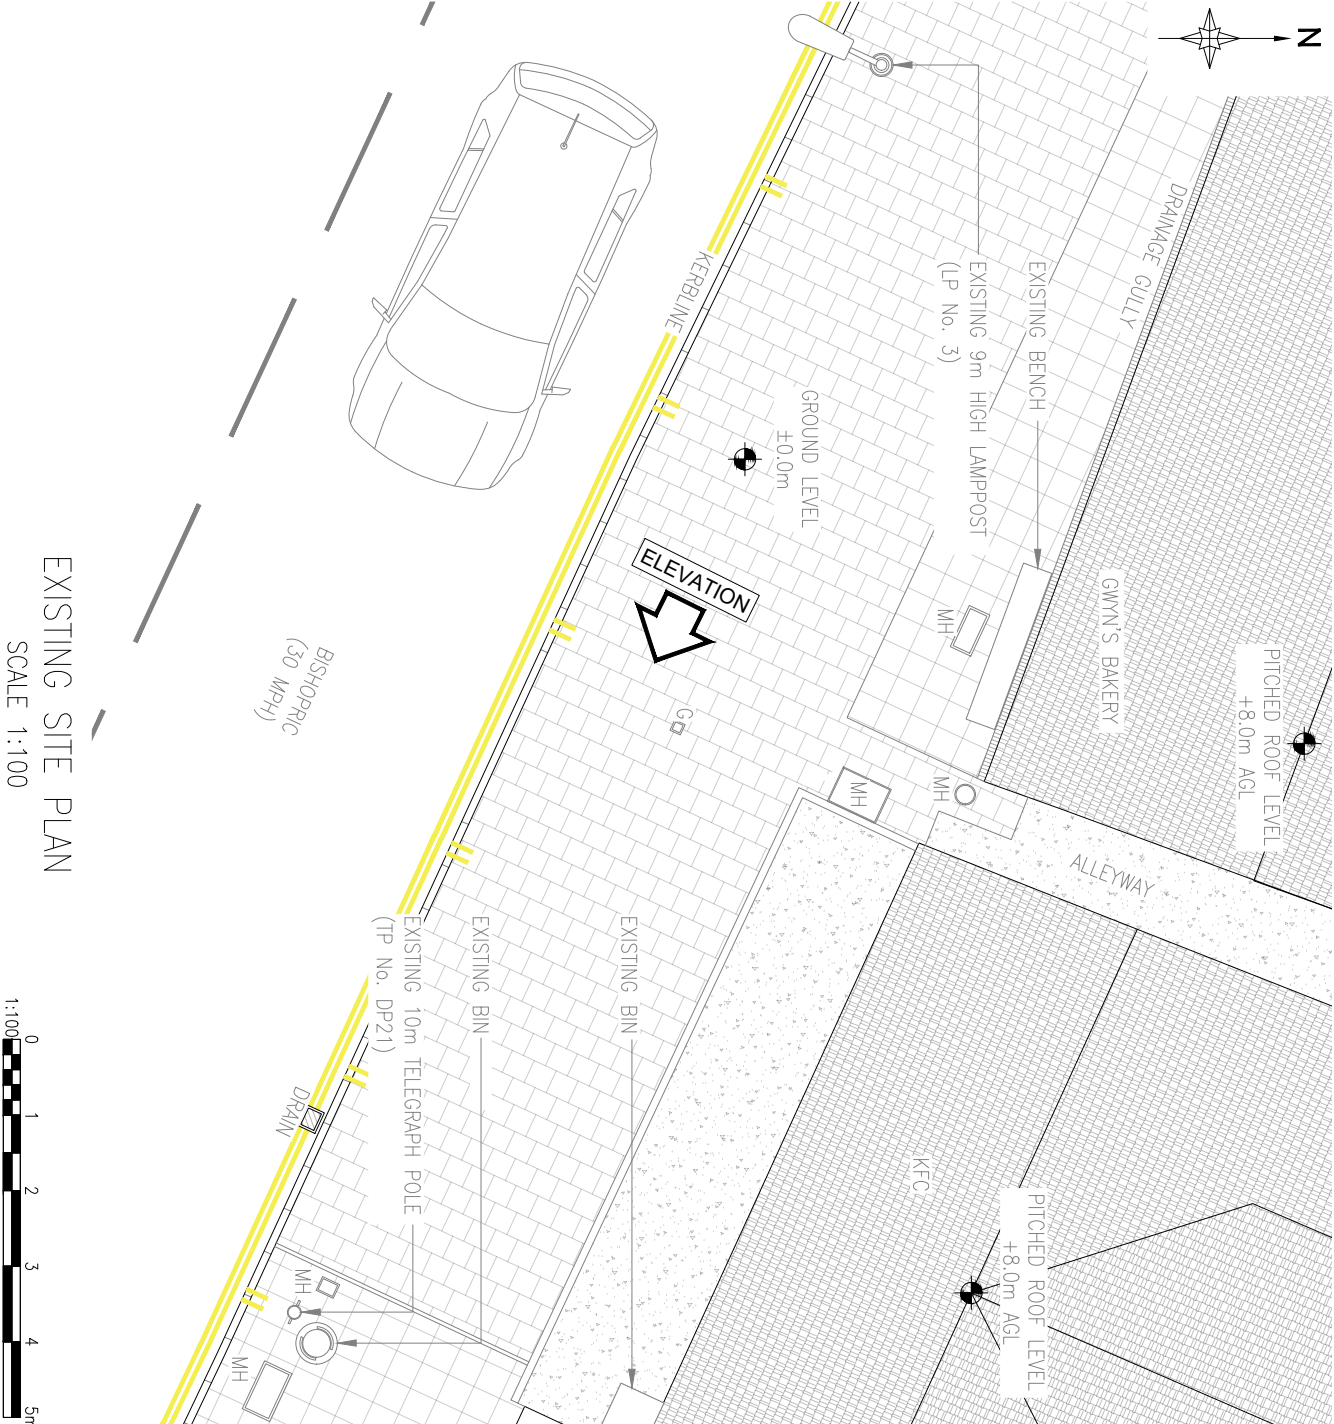
 


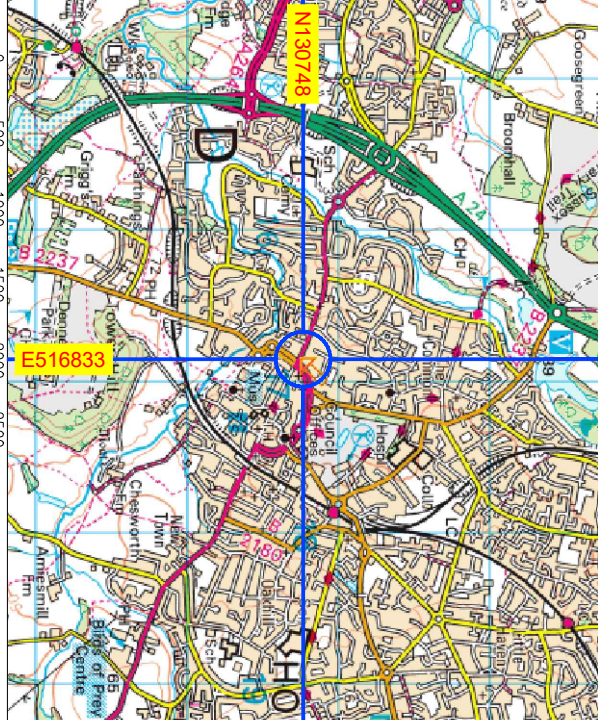

EXISTING SITE PLAN

SCALE 1:100

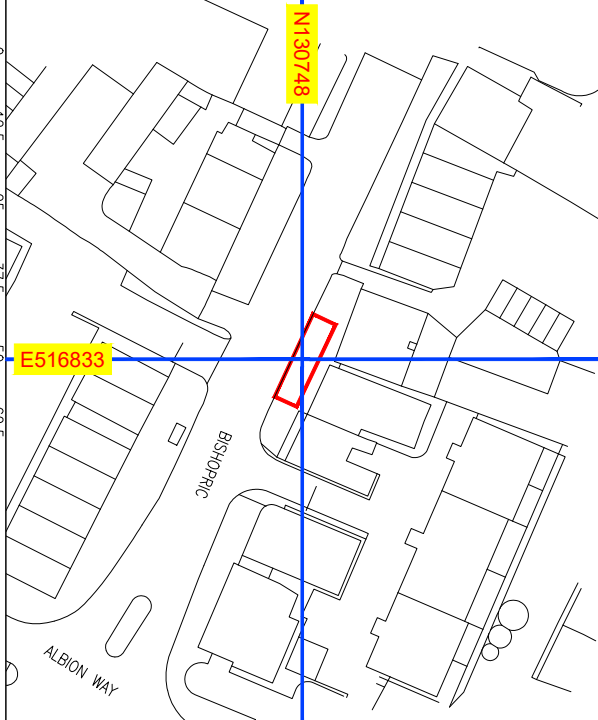

ISSUED FOR APPROVAL					JH	
DESCRIPTION					BY	DATE
A					JH	11.12.25
REV						
SCALE AS SHOWN		DRAWN	JH	CHECKED	DOC	ALL DIMENSIONS IN mm UNO
WHEN PRINTED AT A4		DATE	11.12.25	DATE	11.12.25	
LOCATION PLAN - Digital Mapping Solutions from Promap						
SITE BLOCK PLAN - Digital Mapping Solutions from Promap						
Ordnance Survey (c) Crown Copyright 2025. All rights reserved. Licence number: 100022432						

DRAWING TITLE
STREET HUB
SUR-13
001 - EXISTING SITE PLAN

SITE ADDRESS
FOOTPATH O/S 24 BISHOPRIC,
HORSHAM,
RH12 1QN

REV	A

