

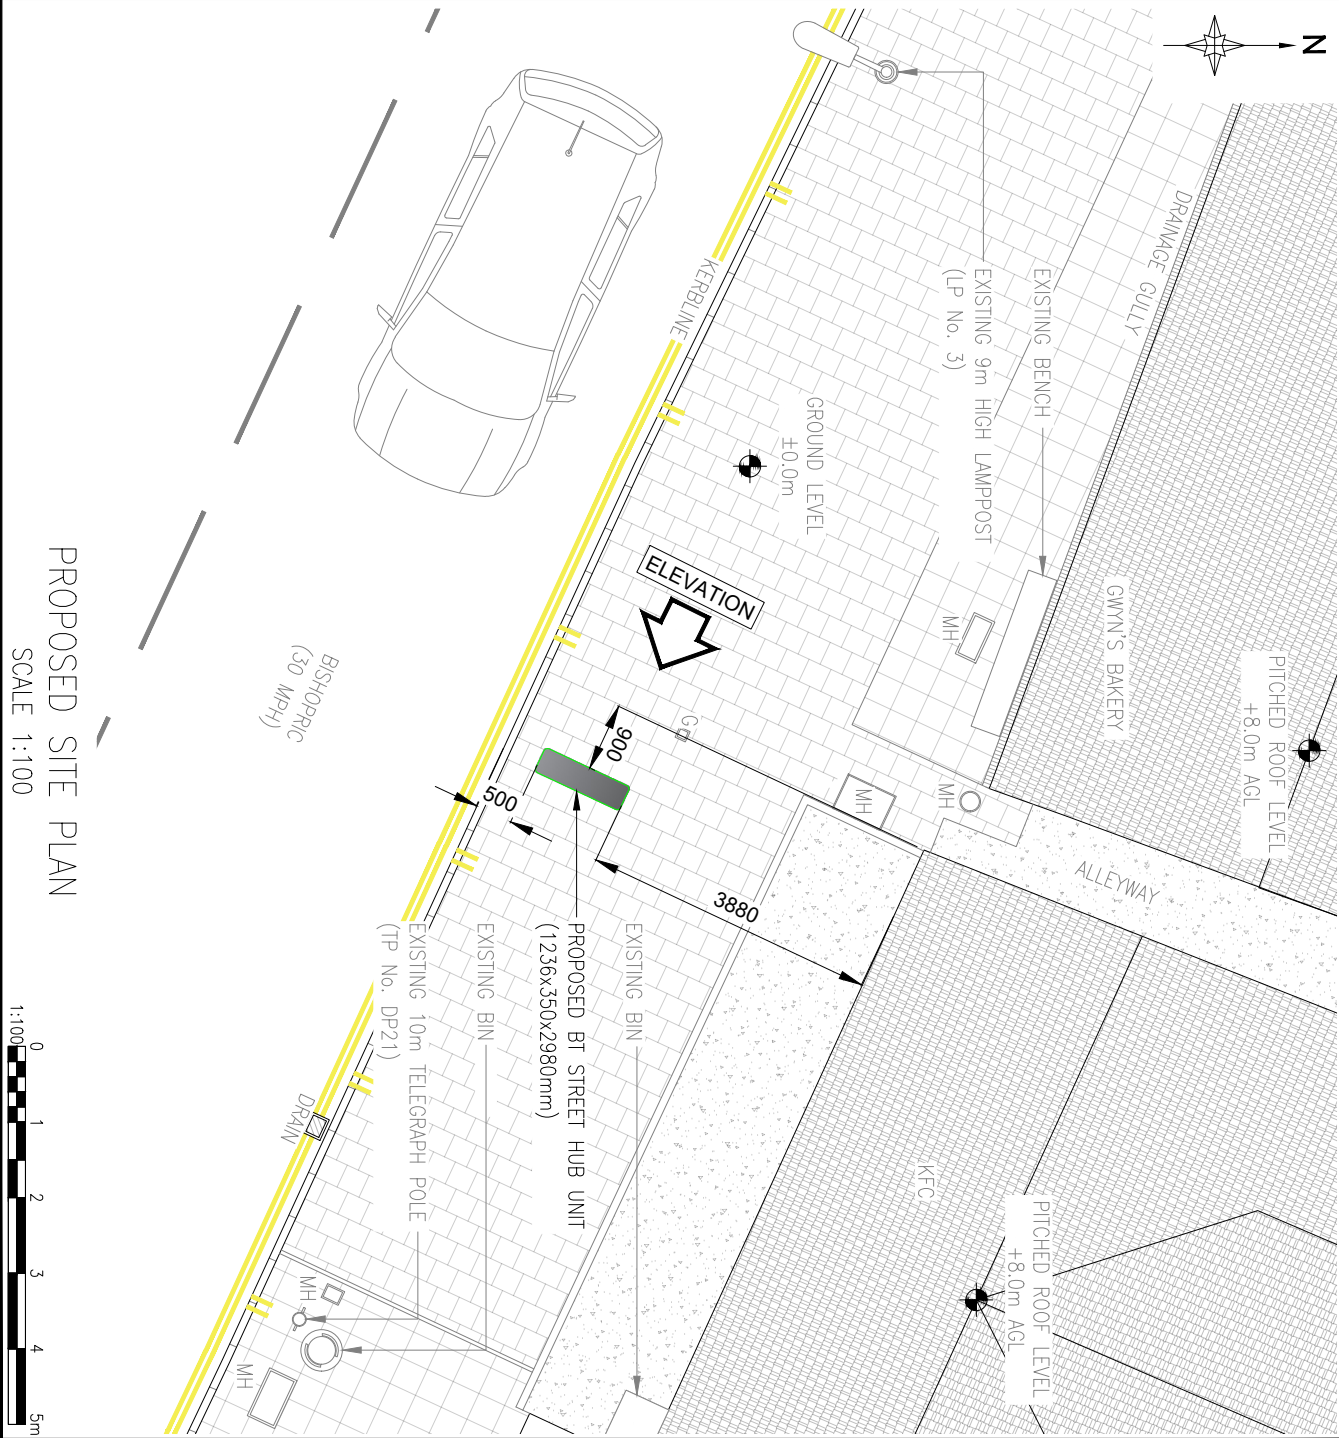


 

PROPOSED SITE PLAN

SCALE 1:100

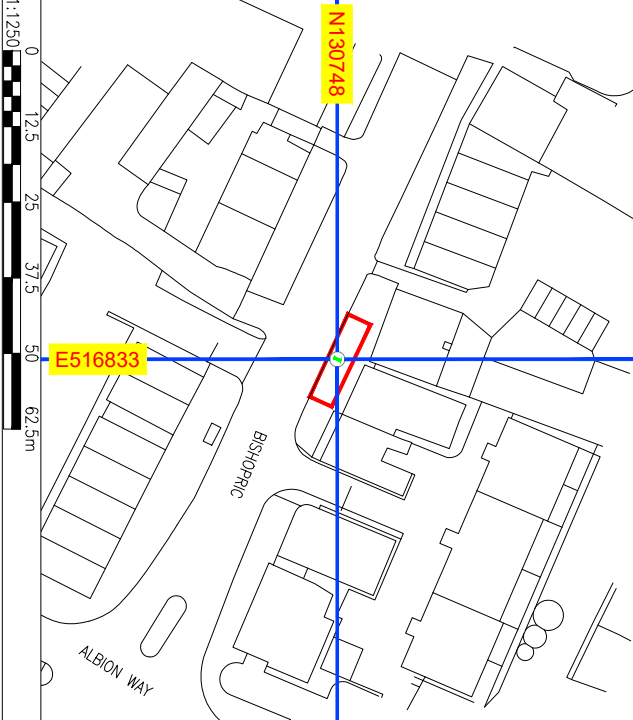

ISSUED FOR APPROVAL				BY	
DESCRIPTION				DATE	
SCALE AS SHOWN	DRAWN	JH	CHECKED	DOC	ALL DIMENSIONS IN mm UNO
WHEN PRINTED AT A4	DATE	11.12.25	DATE	11.12.25	

SITE BLOCK PLAN - Digital Mapping Solutions from Promap
Ordnance Survey (c) Crown Copyright 2025. All rights reserved. Licence number: 100222432

DRAWING TITLE
STREET HUB
SUR-13
002 - PROPOSED SITE PLAN

SITE ADDRESS
FOOTPATH O/S 24 BISHOPRIC,
HORSHAM,
RH12 1QN

REV	A
-----	---

