




CONDITION 4Aii

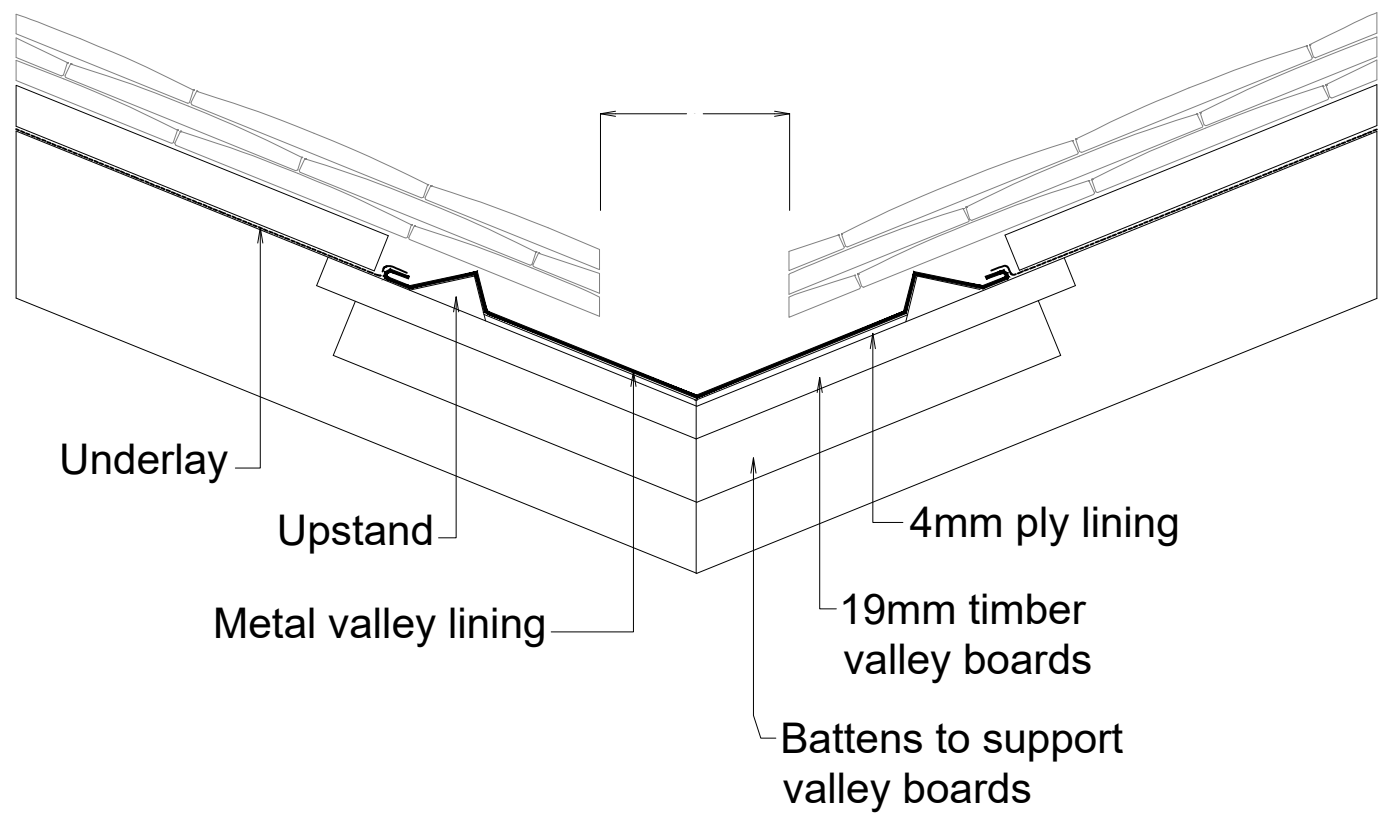


VALLEY DETAIL - AS PROPOSED
SCALE @ 1:5 ON AN A1 SHEET

EAVES DETAIL WITH MANSARD TILE


Ensure that a clear ventilation path is maintained from eaves to ridge where the insulation is positioned between the rafters.
Lap the roof underlay over the mansard underlay by a minimum 150mm.
Set out the tiling battens to ensure that a 65mm headlap is maintained for the mansard tiles.
Mansard tiles need to be specified for the particular roof pitches required.

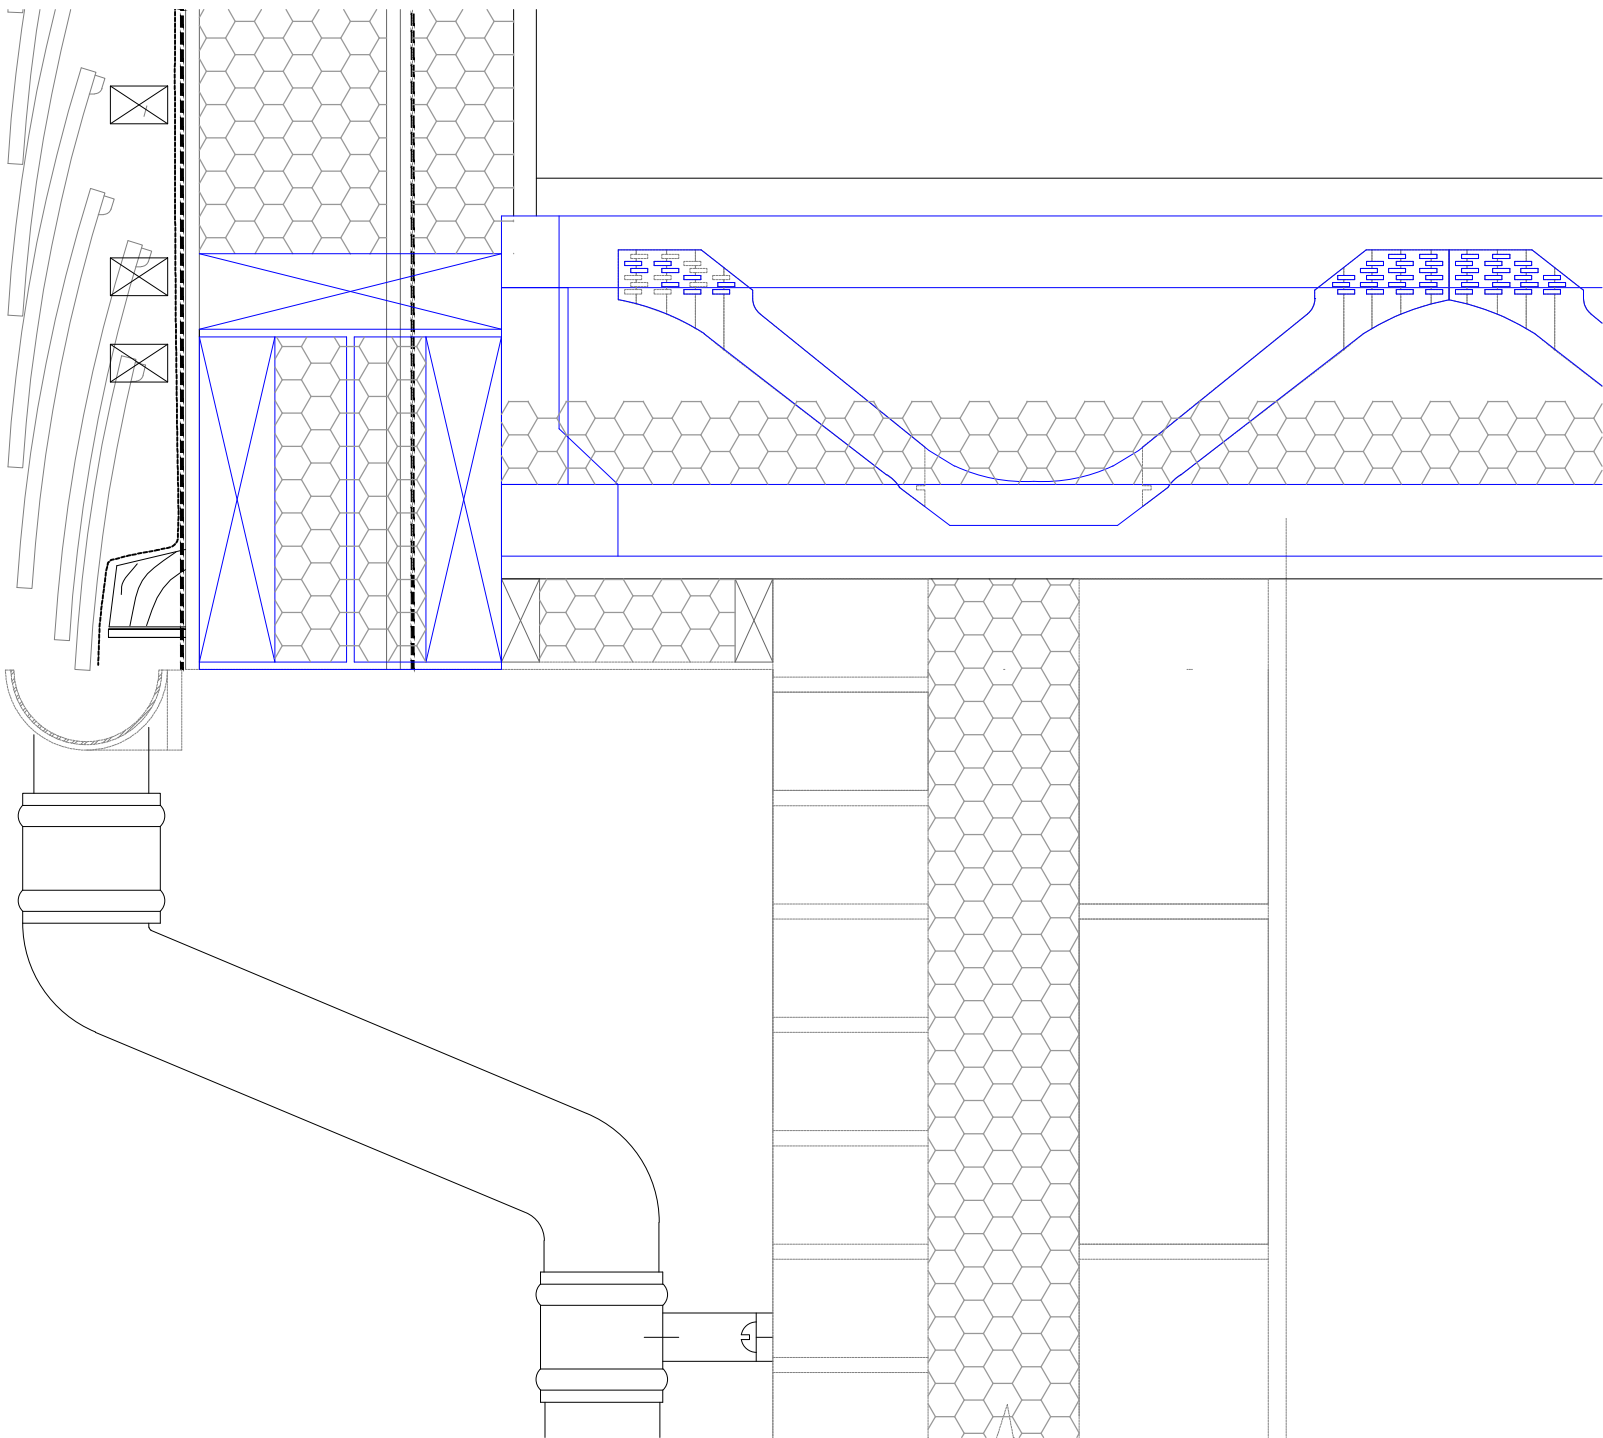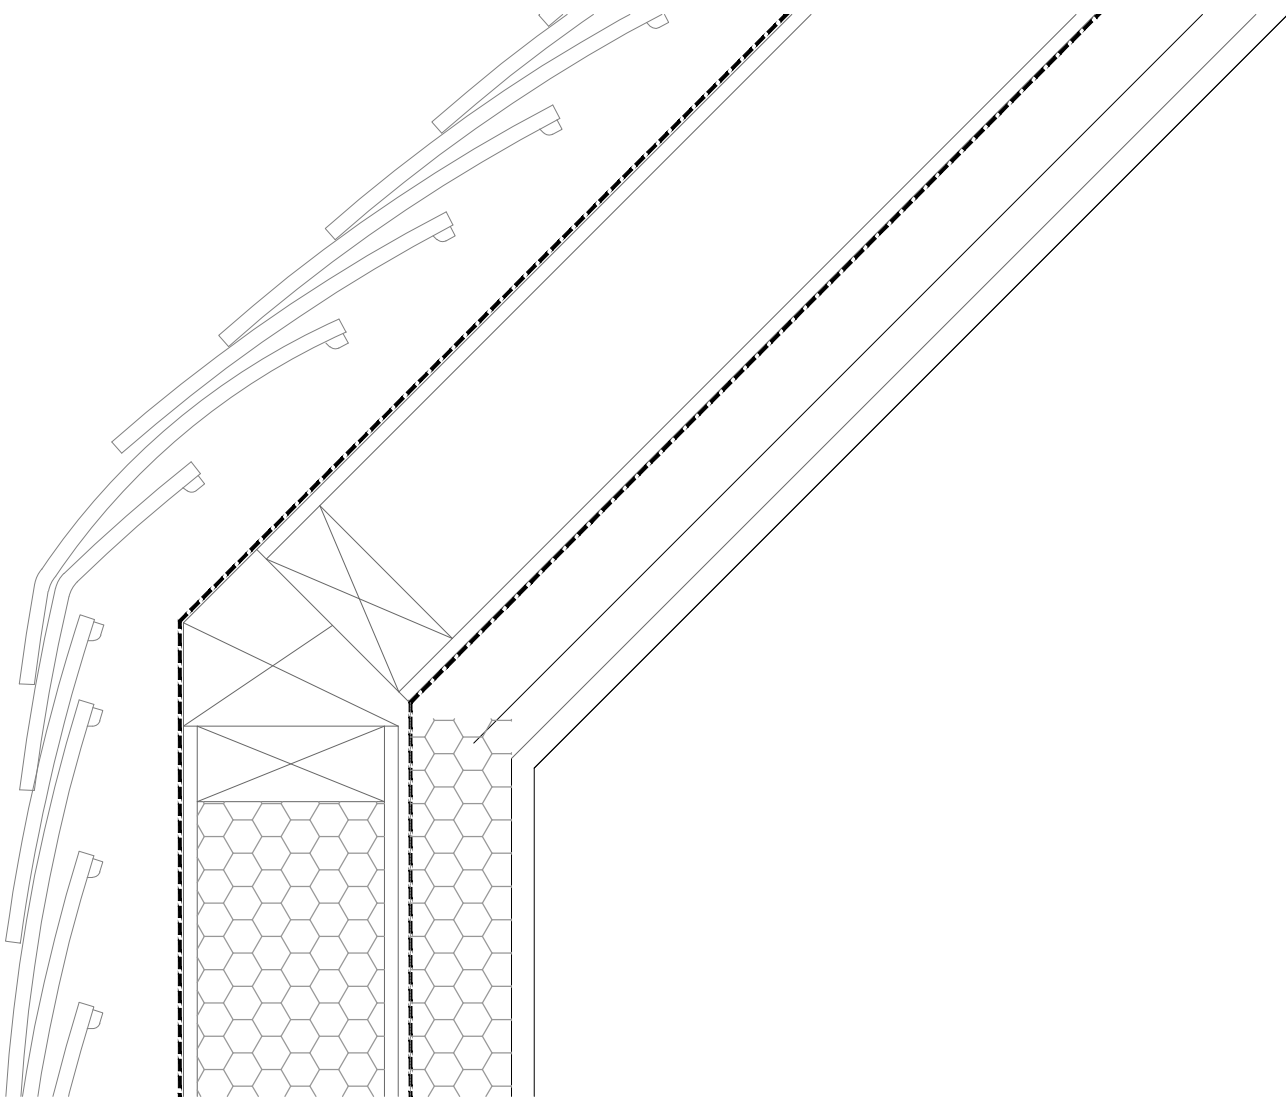


EAVES DETAIL - AS PROPOSED
SCALE @ 1:5 ON AN A1 SHEET

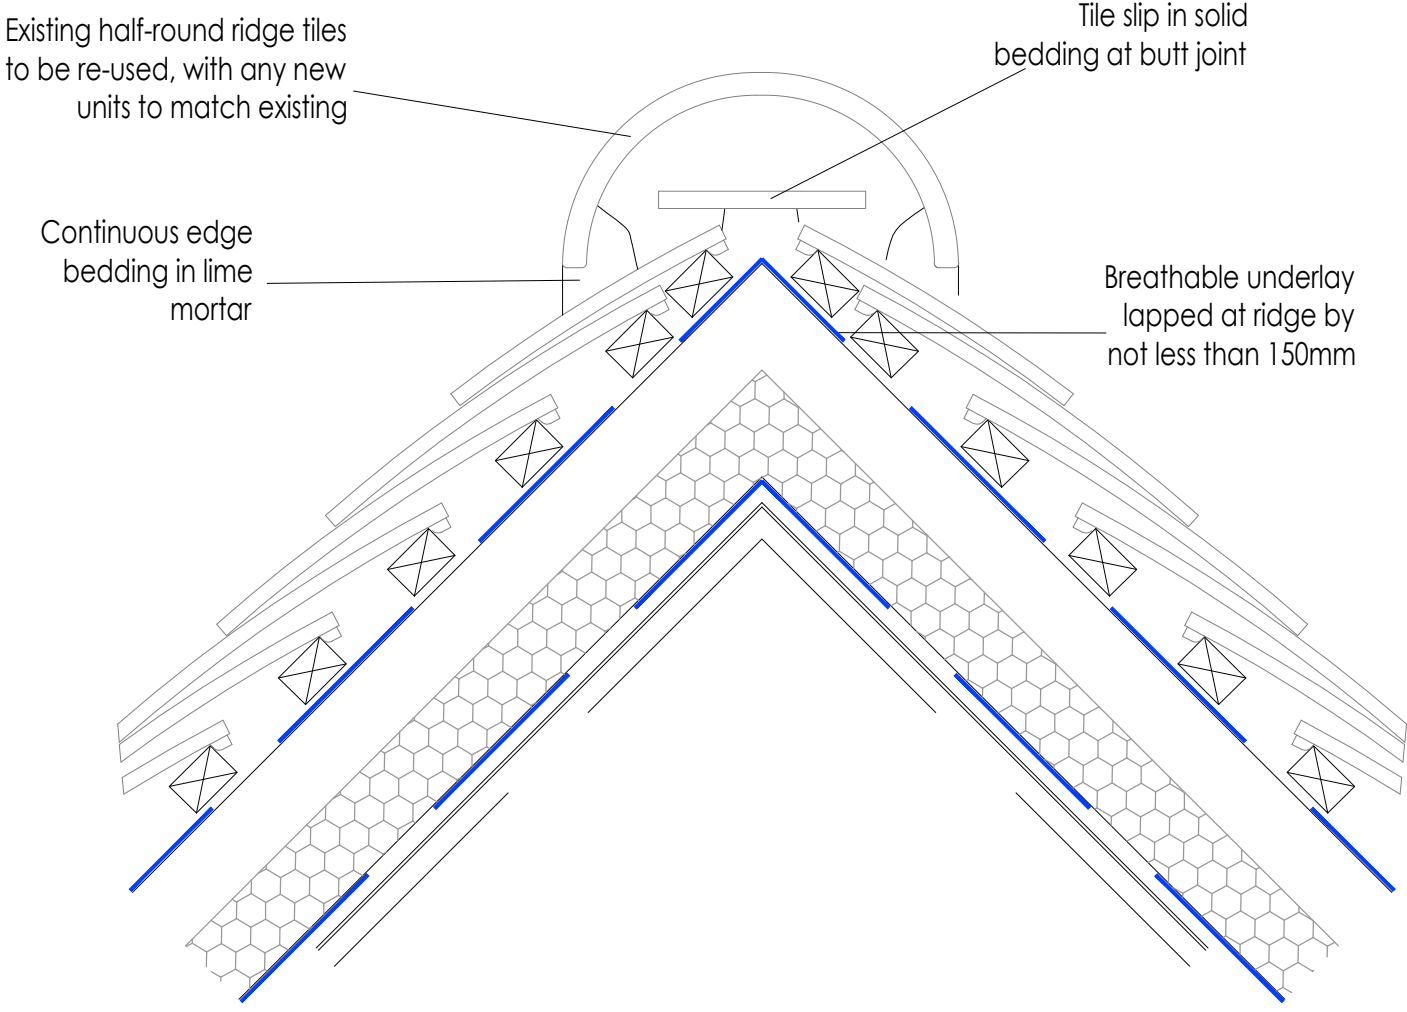


RIDGE DETAIL - AS PROPOSED
SCALE @ 1:5 ON AN A1 SHEET

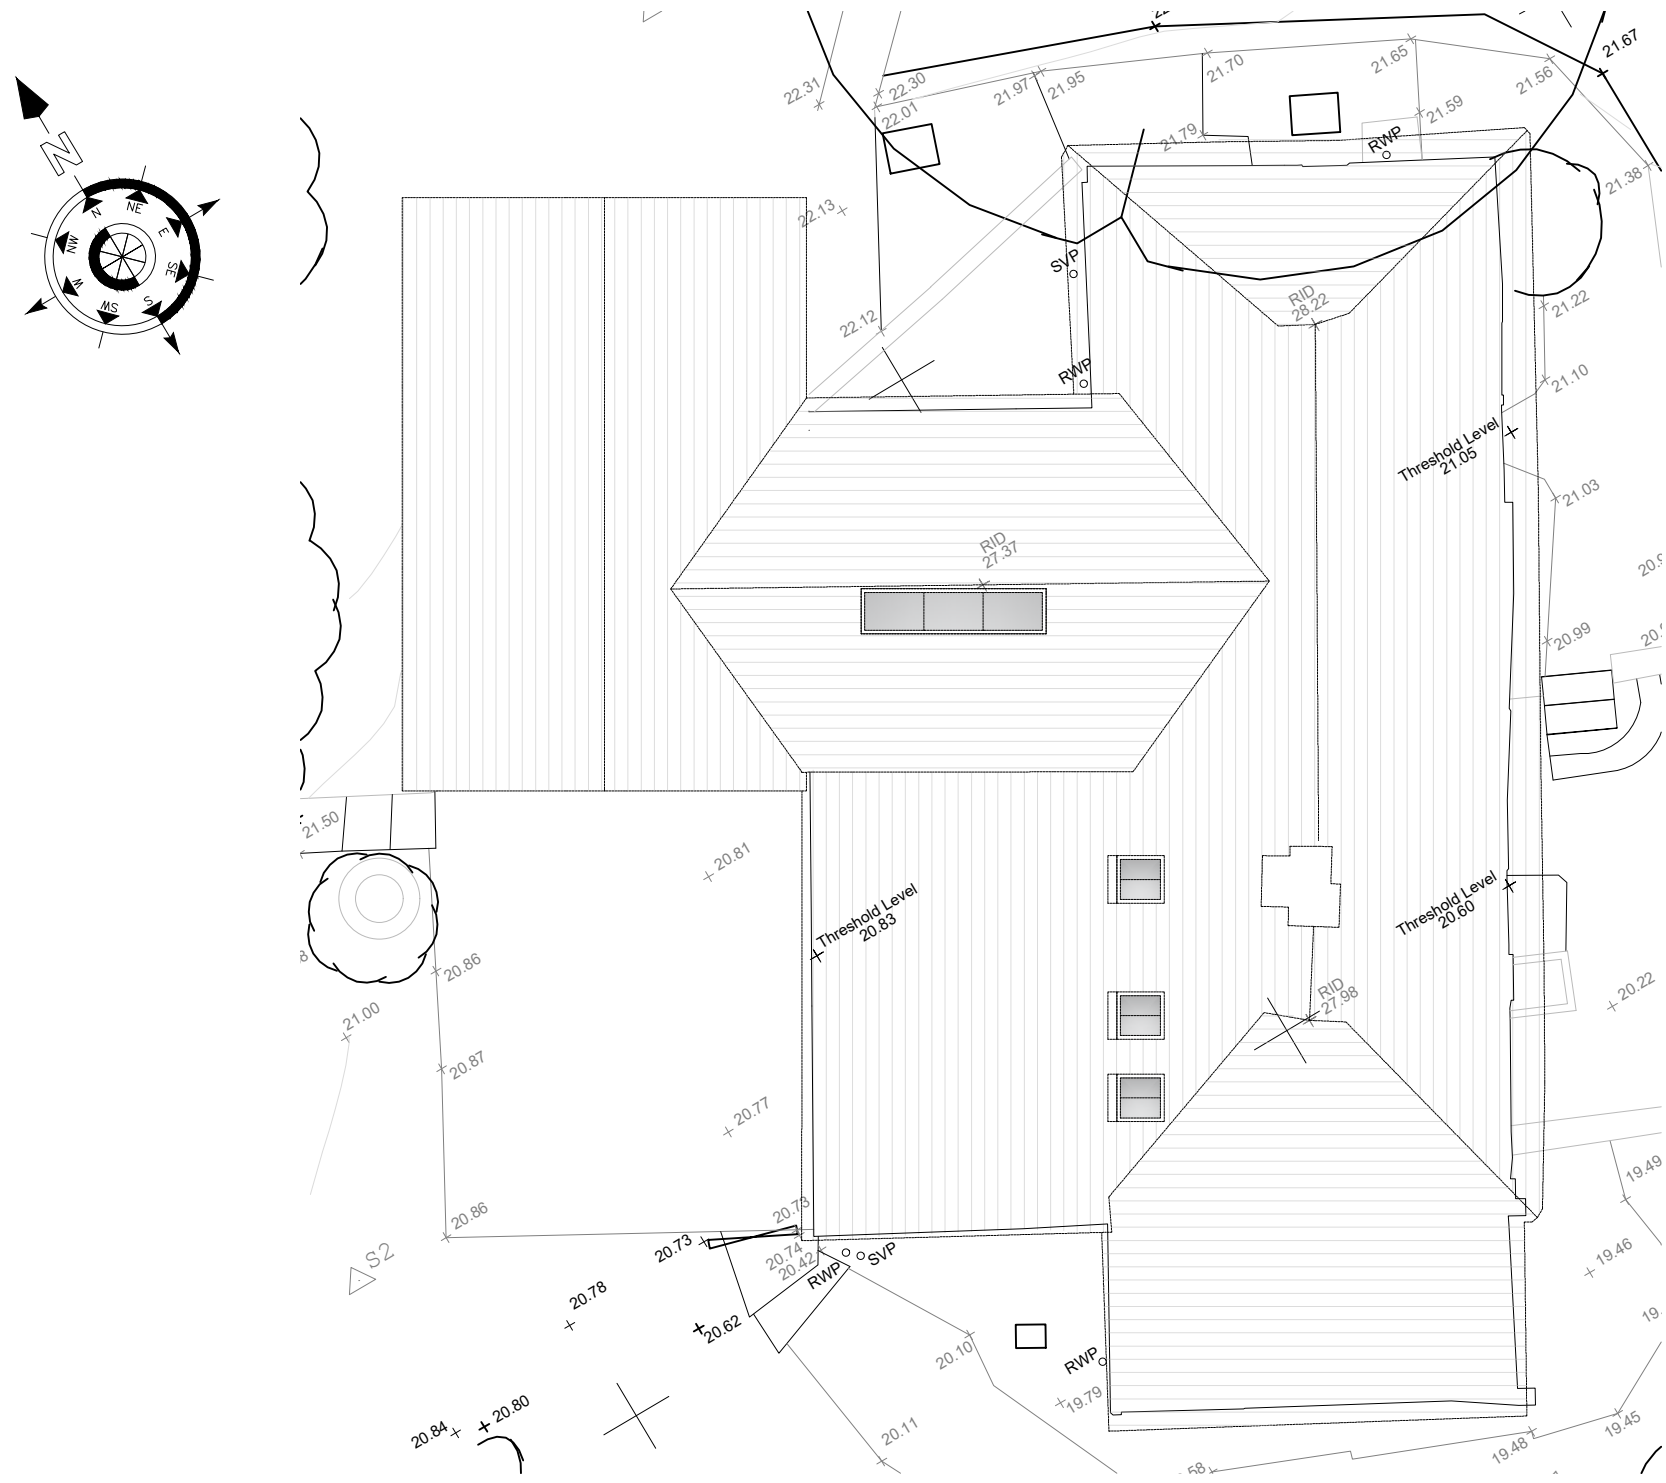

ROOF PLAN - AS PROPOSED
SCALE @ 1:100 ON AN A1 SHEET

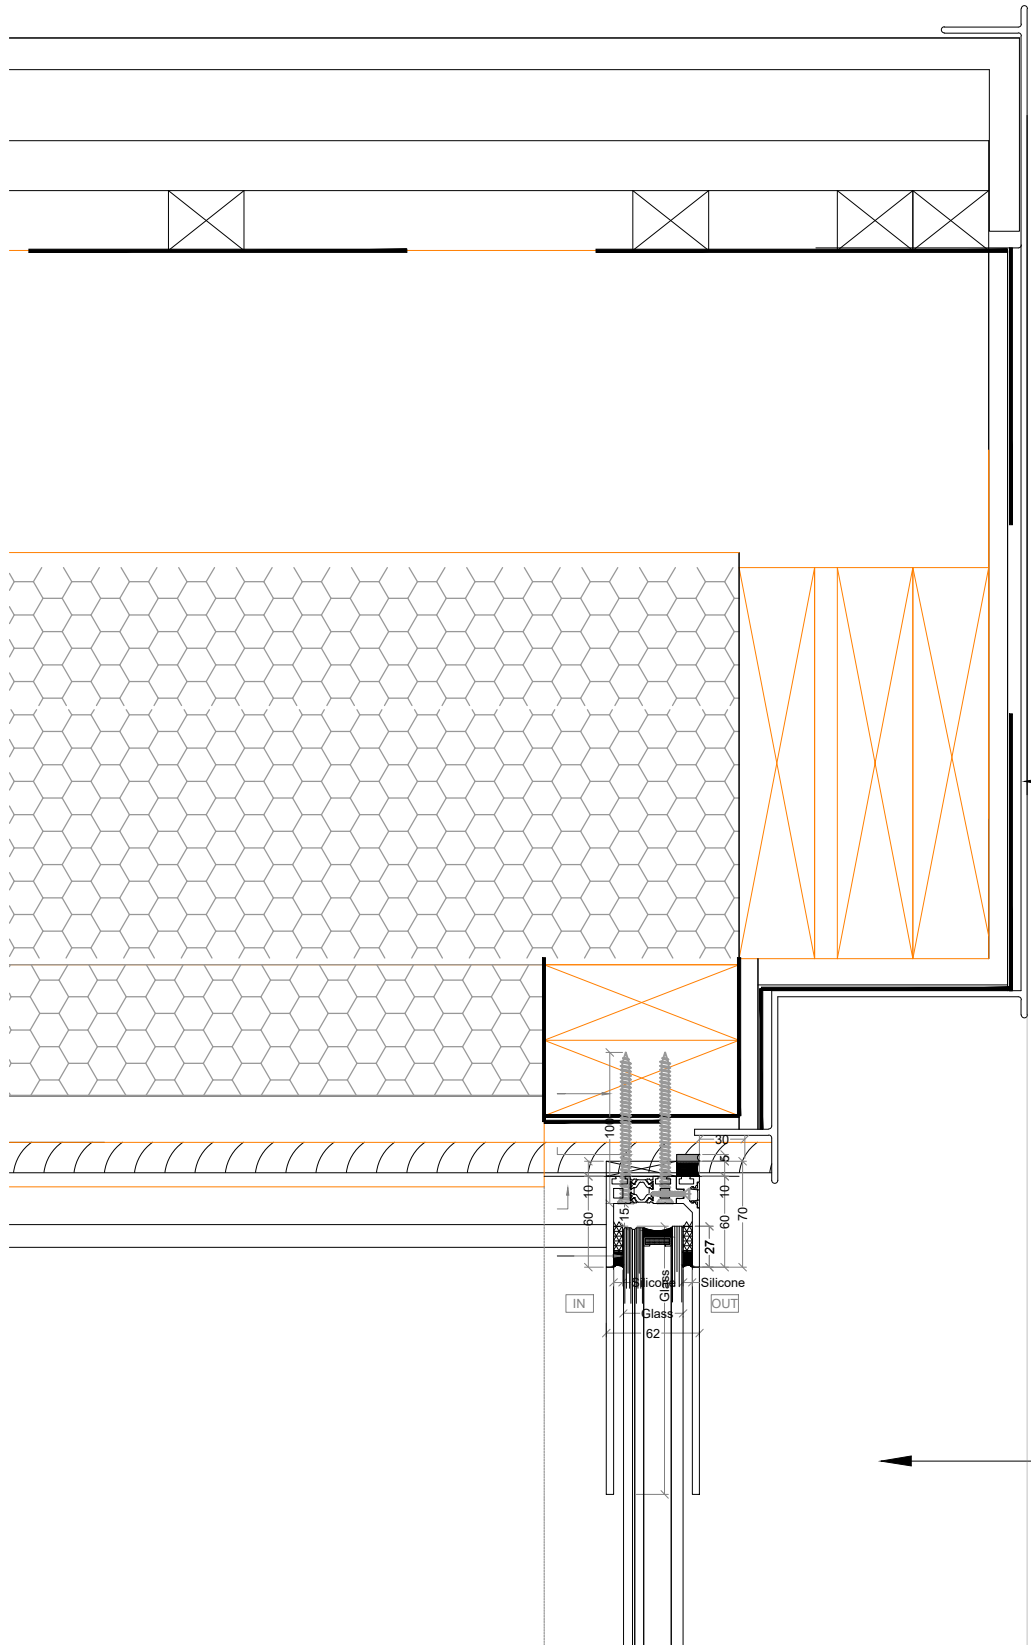

METAL VERGE DETAIL - AS PROPOSED
SCALE @ 1:5 ON AN A1 SHEET

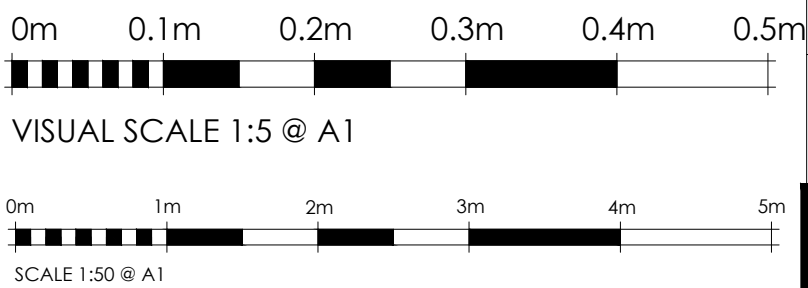

FOR PLANNING
PURPOSES ONLY

NOT FOR CONSTRUCTION

PLANNING

gould baxter
2 Lucastes Mews, Paddockhall Road,
Haywards Heath,
West Sussex, RH16 1HE
(01444) 452604
hb@gouldbaxter.co.uk
www.gouldbaxter.co.uk

NOTES:
DO NOT SCALE OFF THIS DRAWING UNLESS FOR PLANNING PURPOSES.
CHECK ALL DIMENSIONS ON SITE BEFORE ANY WORK IS COMMENCED.
ALL GOODS MATERIALS AND WORKMANSHIP MUST CONFORM WITH
CURRENT BUILDING REGULATIONS, BRITISH STANDARDS AND CODES OF
PRACTICE.
COPYRIGHT OF THIS DRAWING IS RETAINED BY GOULD PROPERTY
CONSULTANTS LTD T/A GOULD BAXTER AND IT MUST NOT BE REPRODUCED
WITHOUT WRITTEN CONSENT.

CLIENT:
Mr & Mrs Hayward

PROJECT:
Barrow Hill Farm
Barrow Hill
Henfield
BN5 9DN

DRAWING:
Roof Details
As Proposed

DATE: 01.07.2026	SCALE AT A1: Varies	DRAWN BY: AE CHECKED BY: MC
JOB NO. GH728	DRAWING NO. PL.50	REV. .