



Existing Front Elevation - 1:100



Proposed Front Elevation - 1:100


Hanging Sign
(600mm x 450mm)
on External Bracket fixed
back to masonry wall

Clear Acrylic Wall Plaque
(297mm x 420mm)
on Stainless Steel stand-offs
fixed back to masonry wall



450mm(H) x 1576mm(W)
Built-up flat faced Stainless Steel
letters - Coated 2 Standard RAL
Colours with rear stud fixings




Location Plan - 1:1250

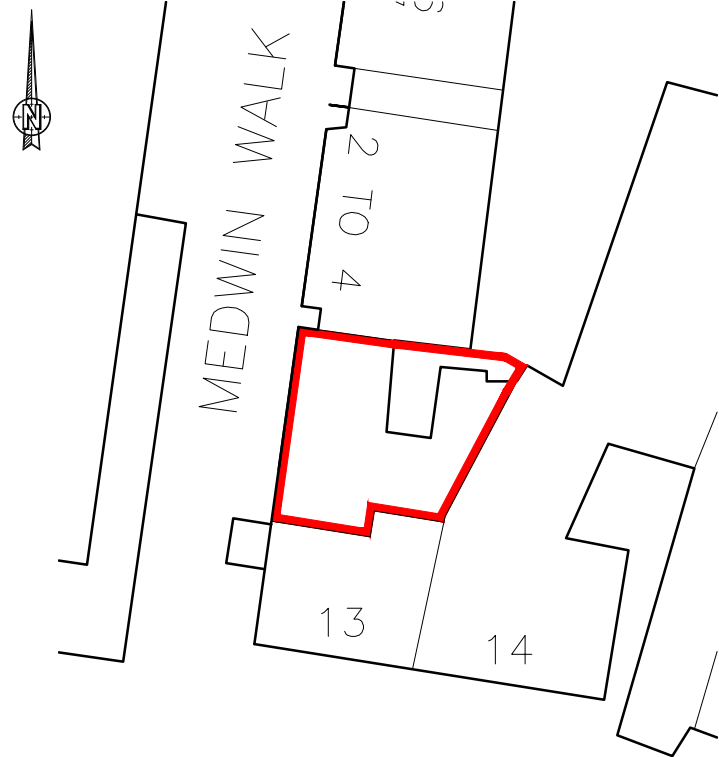


Block Plan - 1:500

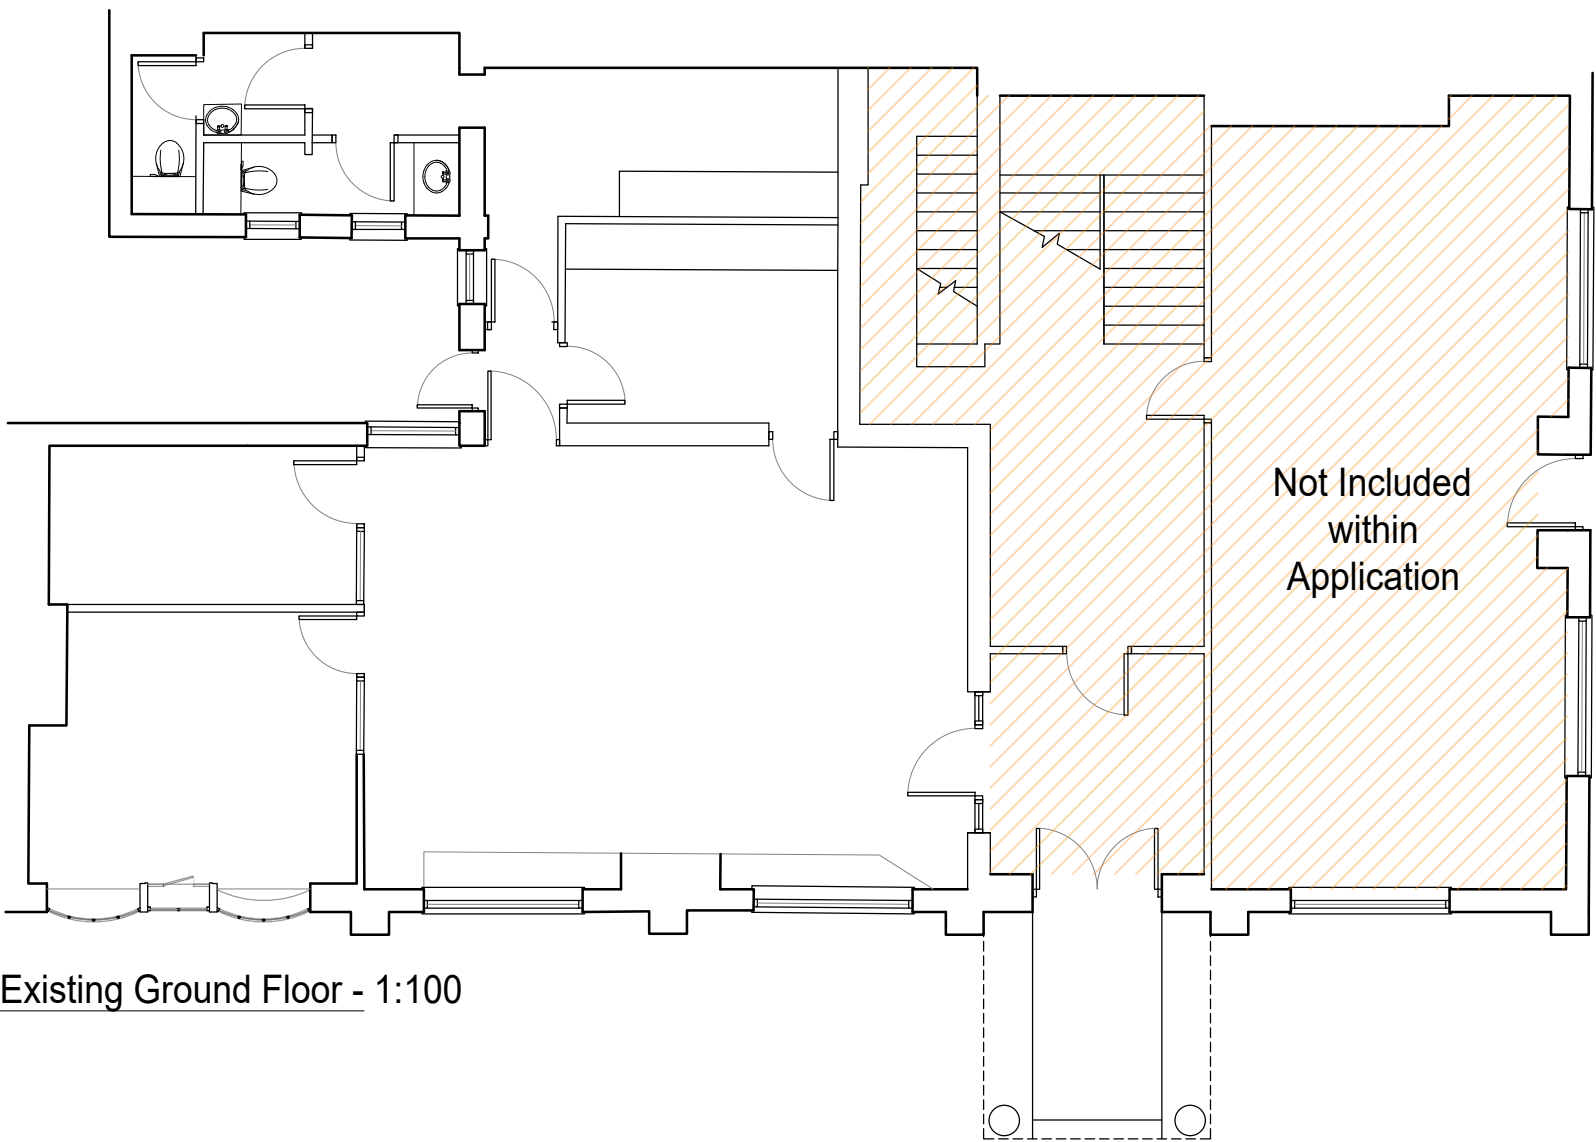 


Existing Ground Floor - 1:100

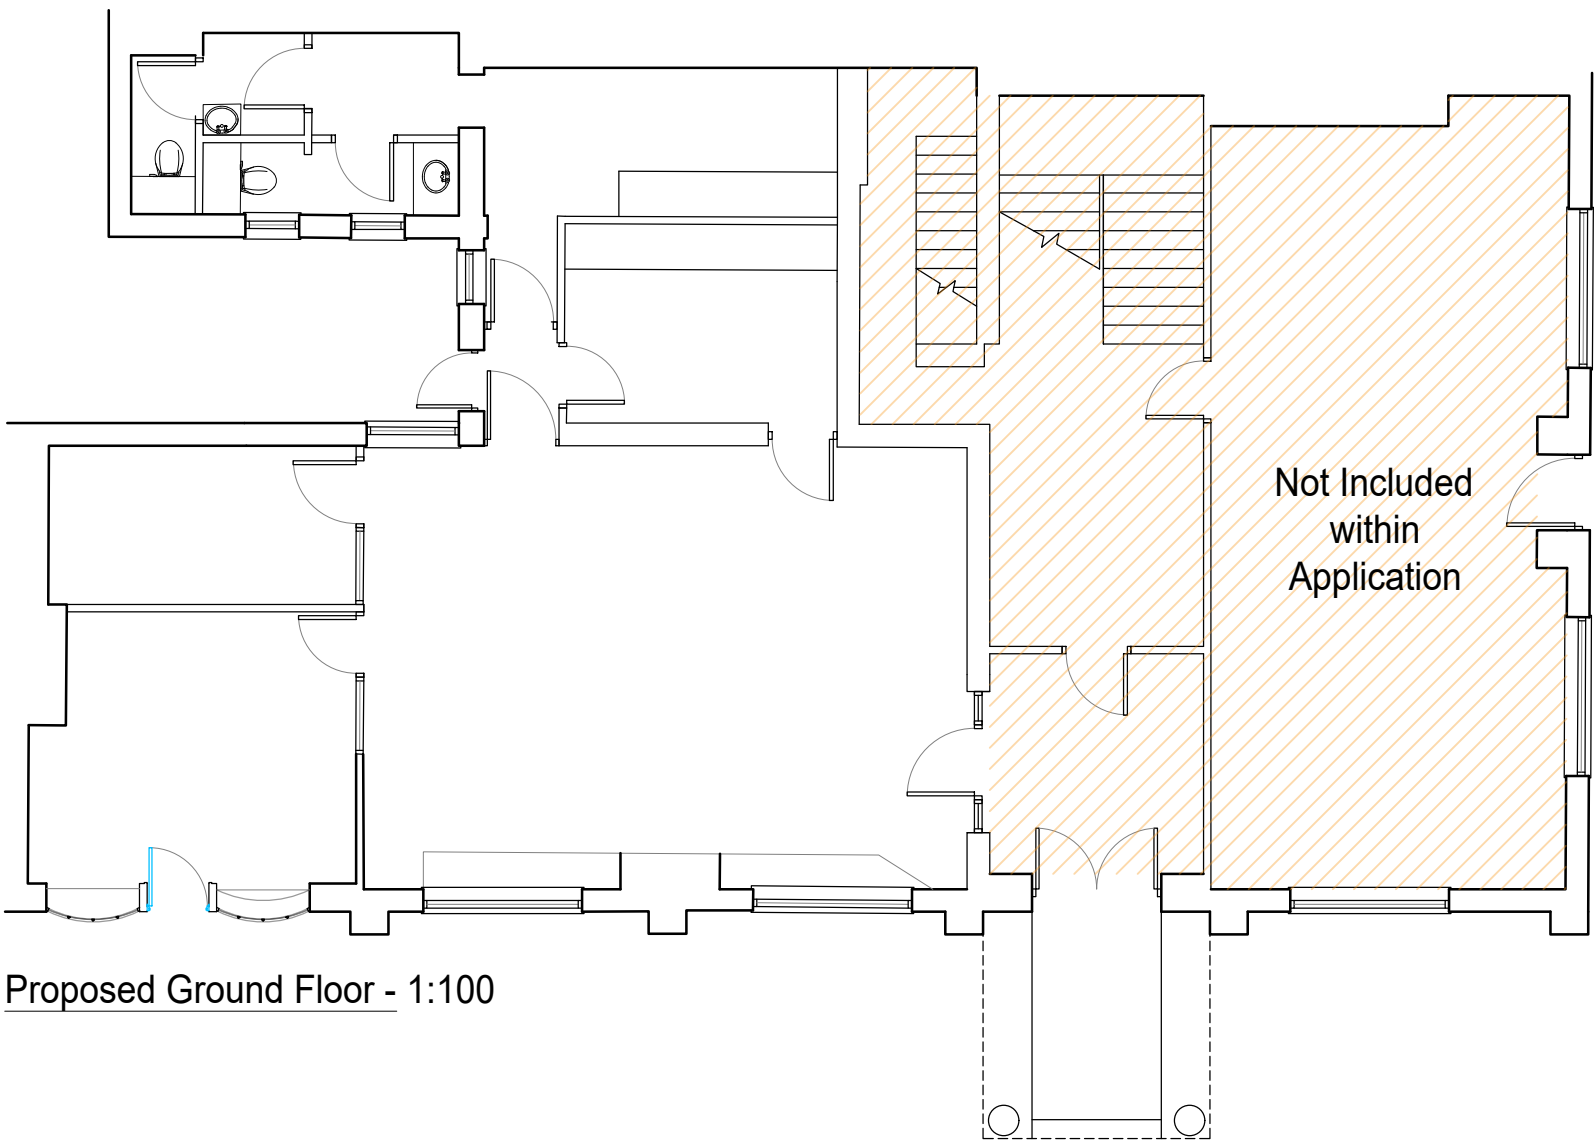

Proposed Ground Floor - 1:100

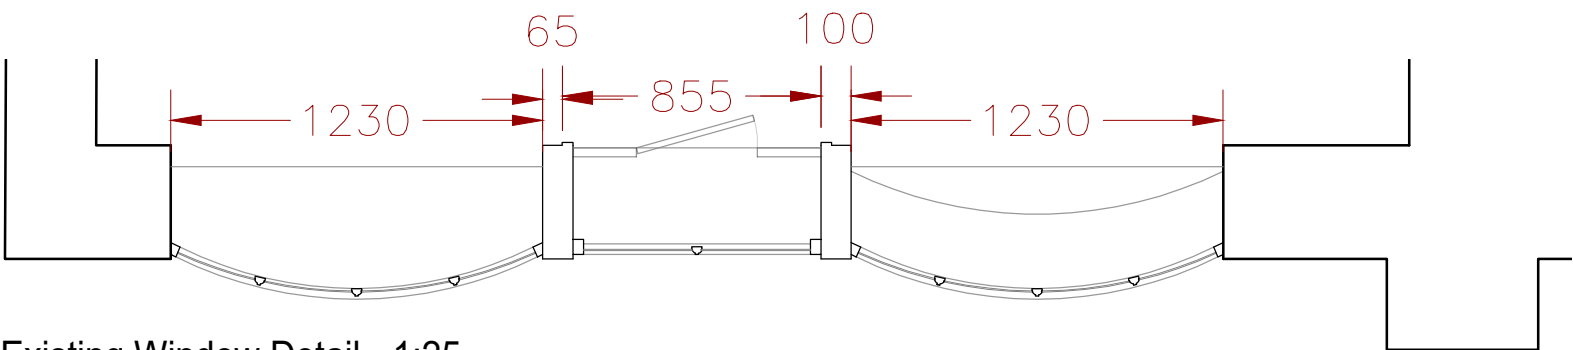

Existing Window Detail - 1:25

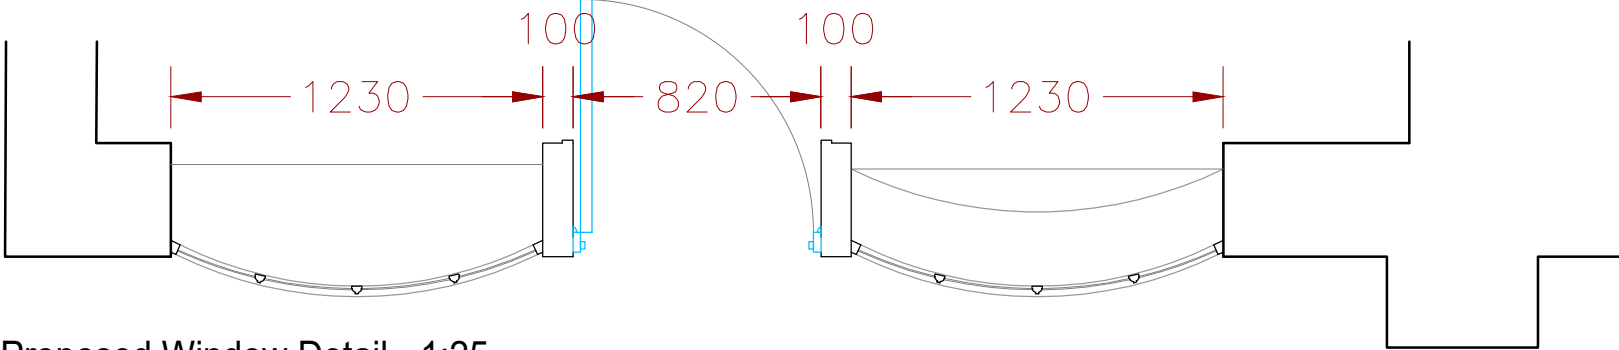

Proposed Window Detail - 1:25

Rev	Revision	By	Date	
KNIGHT Consulting ARCHITECTURE - SURVEYING - PLANNING admin@knight-consulting.co.uk www.knight-consulting.co.uk				
First Floor Unit 7 The Quarterdeck Port Solent PO6 4TP T: 01489 660194				
Client PRIORY LAW GROUP				
Project 13 CARFAX MEDWIN WALK, HORSHAM RH12 1AQ				
Drawing EXISTING AND PROPOSED PLANS				
Scale 1:100@A2		Date JULY 2026		
Project no.	Sequential	Bldg/Floor	Detail	Rev
KC	01	A	EX/PRO	D