




Front Elevation

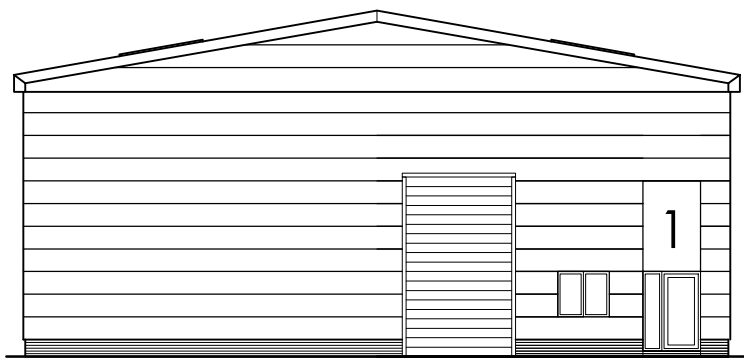


Side Elevation

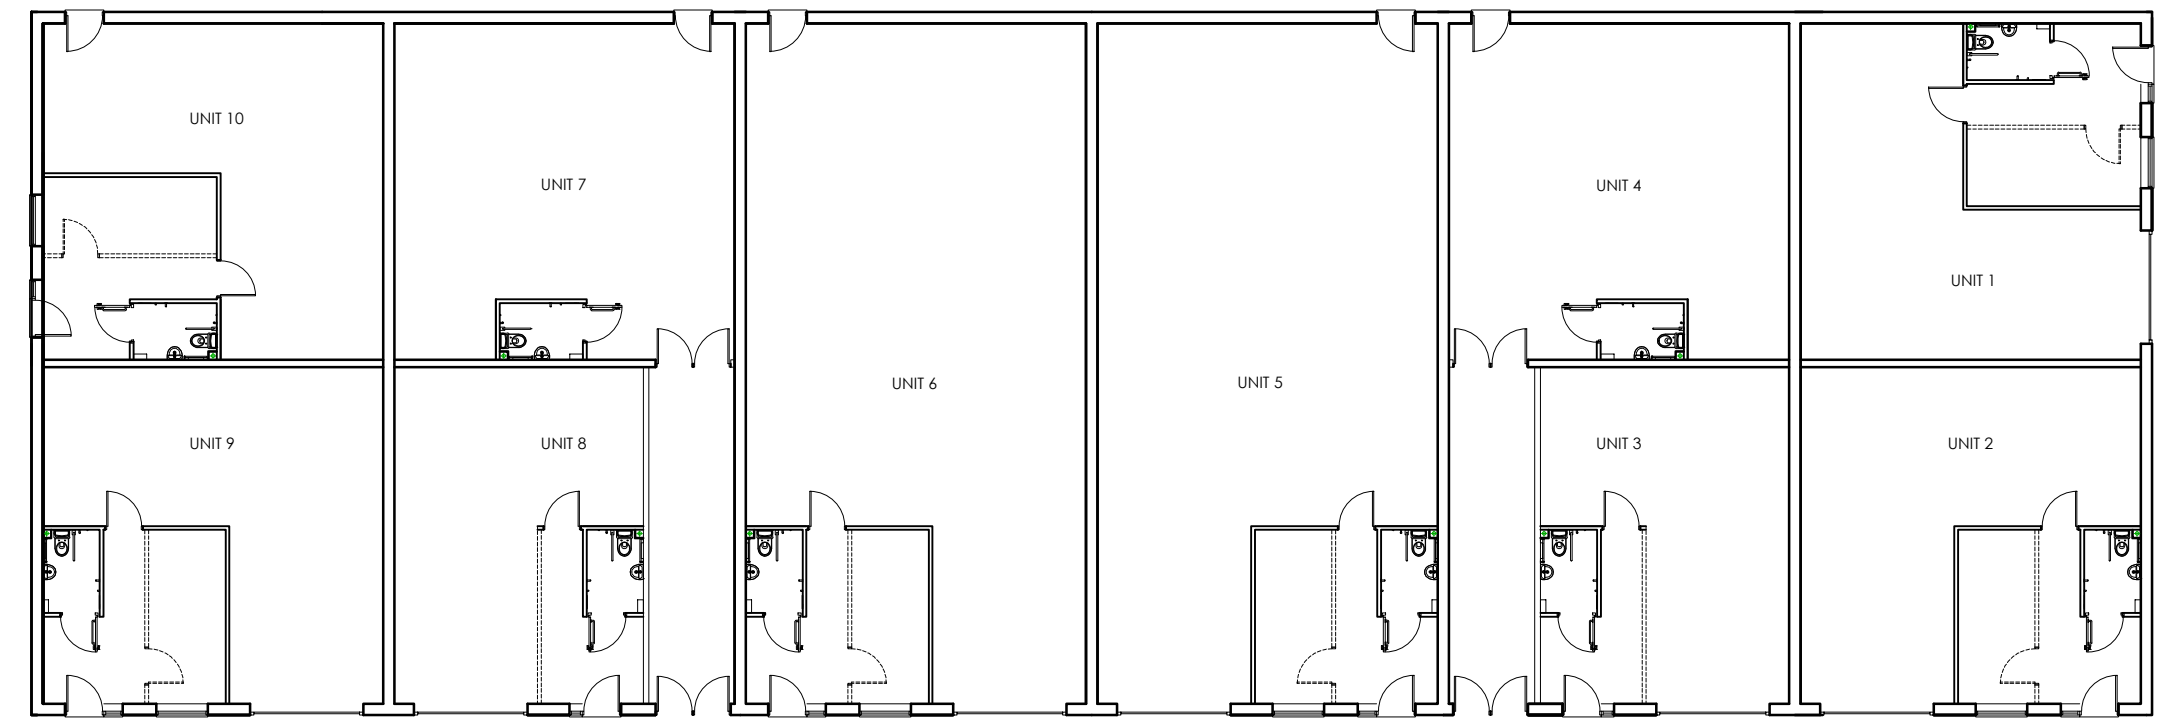


Ground Floor Plan

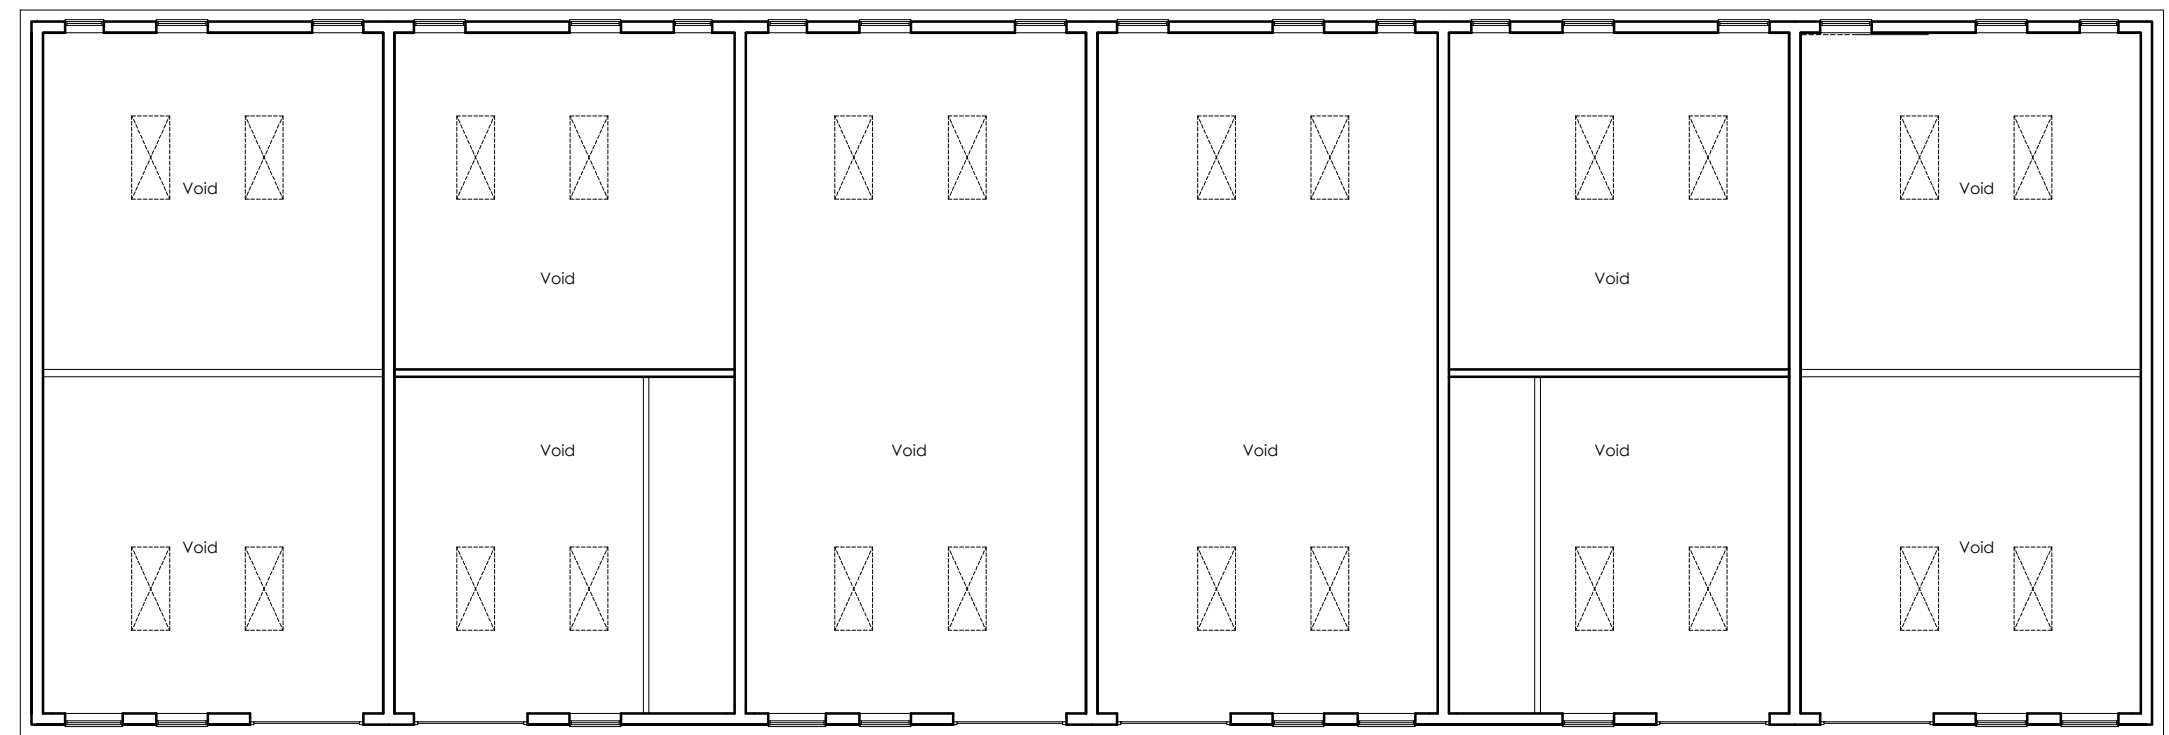


First Floor Plan

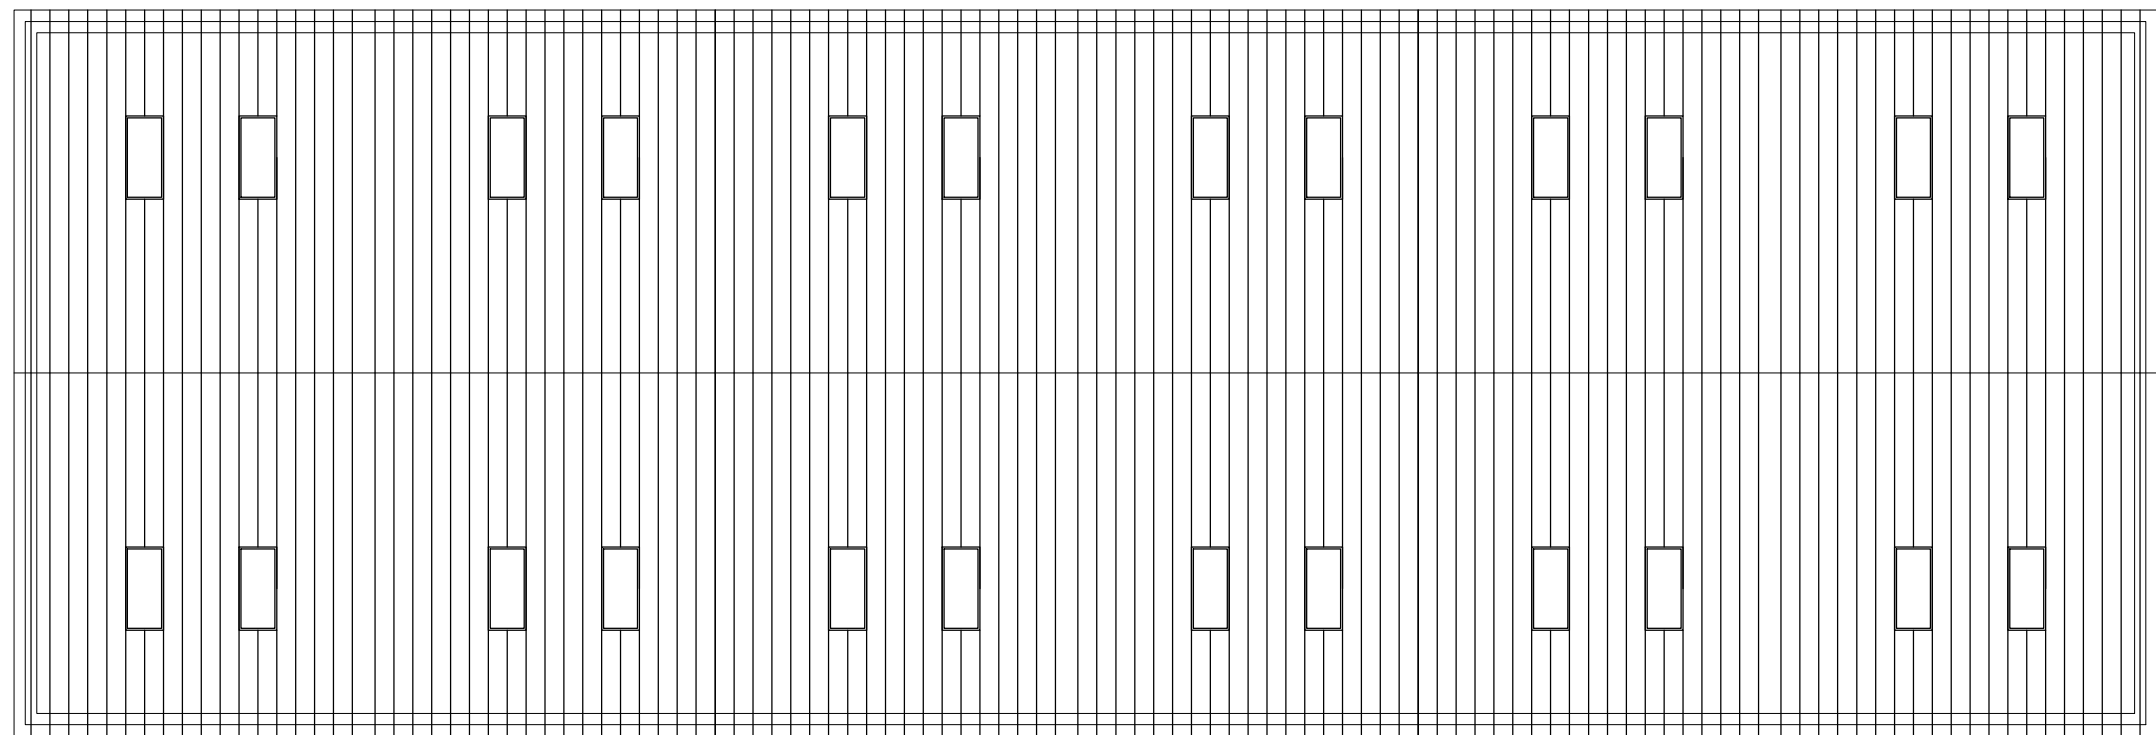

First Floor Plan

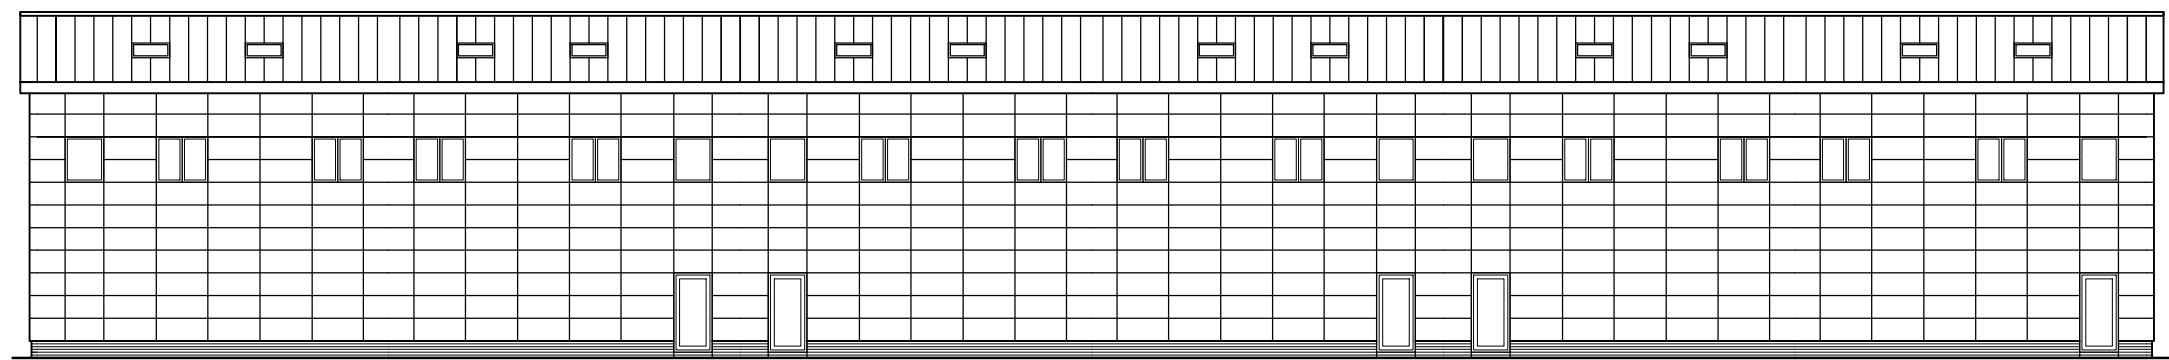

Rear Elevation

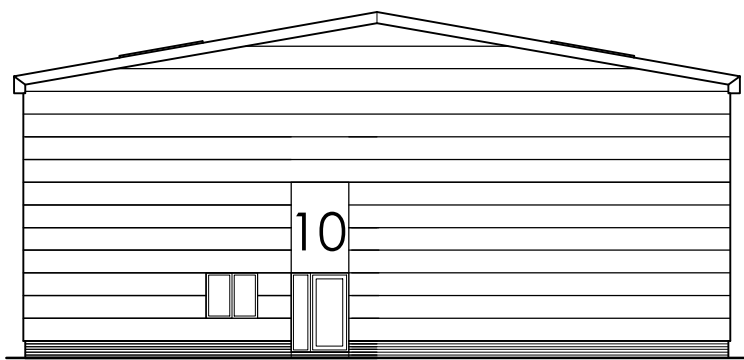

Side Elevation

Rev.	Date	Description	Drawn by

Scale: 1:200
0 2 4 6 8 m

Project No: 1749	Drawing Status: PLANNING
Draw No: 3200	Date: 13.05.26
Rev: -	Scale: 1:200(8A1)
	Drawn by: PH
	Checked by: CS

Project:
Codmore Hill Industrial Estate Phase 2
Drawing:
Proposed Units 1-10 Plans and Elevations

Client:
WT LAMB HOLDINGS

Prepared By:
PLACE BY DESIGN
www.placebydesign.co.uk