




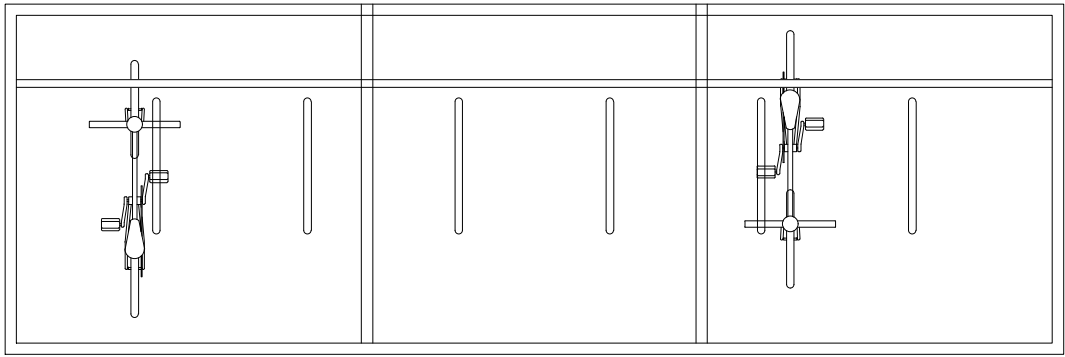


Plan

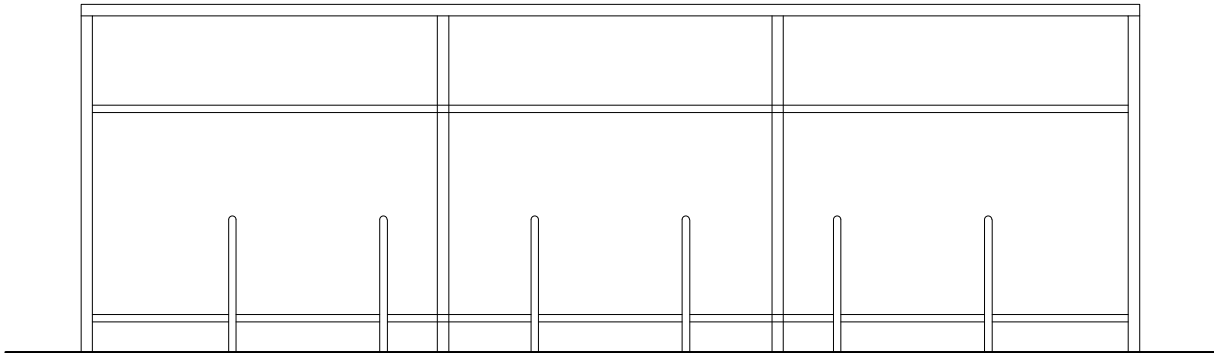

Front Elevation

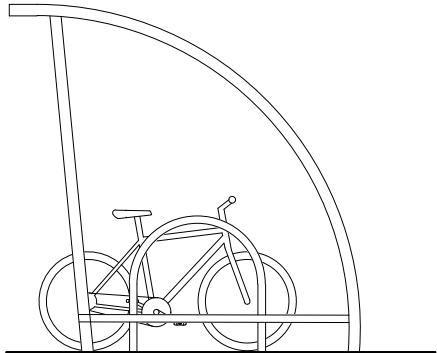


Side Elevation

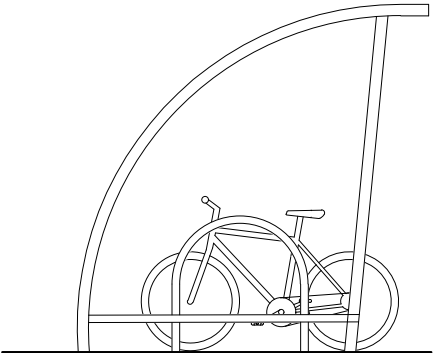

Side Elevation

Includes OS Data © Crown copyright and database rights
2025 OS 0100031673
Contractors must work only to figured dimensions which are
to be checked on site.

-	-	-	-
-	-	-	-
-	-	-	-
-	-	-	-
-	-	-	-
-	-	-	-
-	-	-	-
Rev.	Date	Description	Drawn by

 

Project No: 1749	Drawing Status: PLANNING		
Dwg No: 3600	Date: 13.05.26		
Rev: -	Scale: 1:50@A3	Drawn by: PH	Checked by: CB

Project:
Broomers Hill Park, Codmore Hill Phase 2

Drawing:
Cycle Storage
Plans and Elevations

