




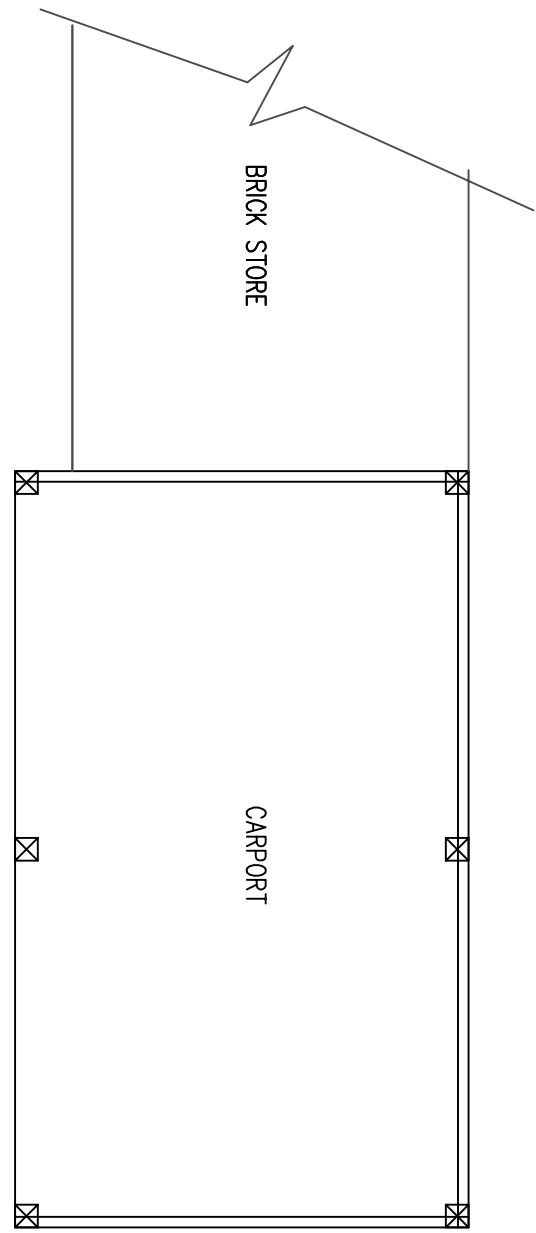





Existing Floor Plan

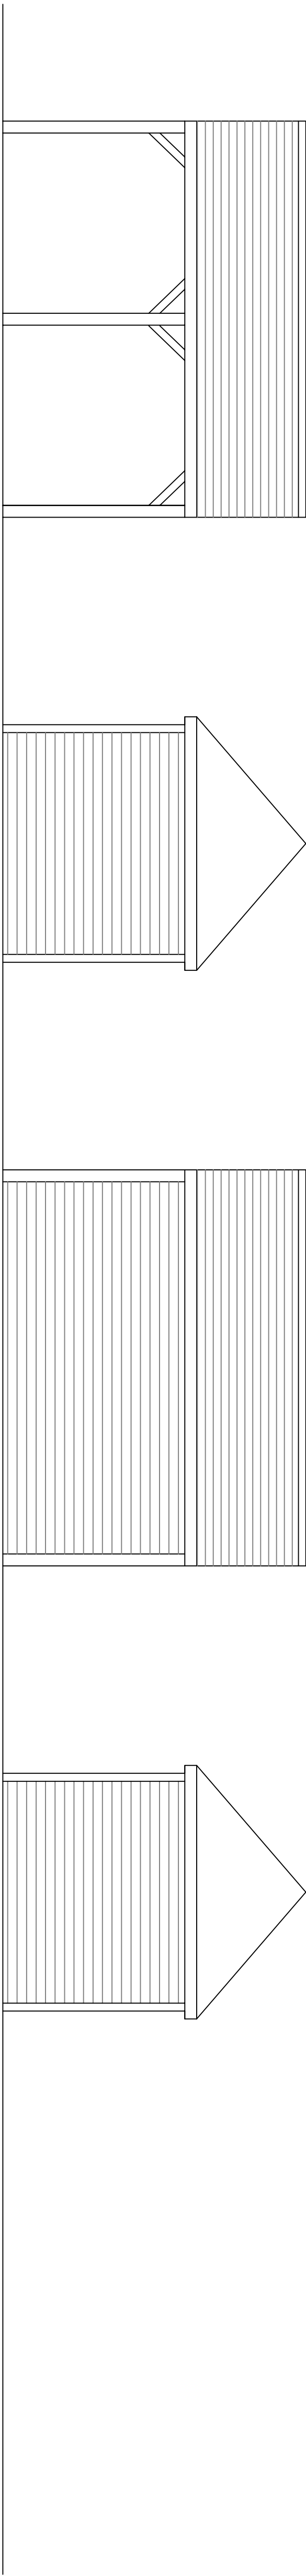

Existing Front Elevation Existing Side Elevation Existing Rear Elevation Existing Side Elevation

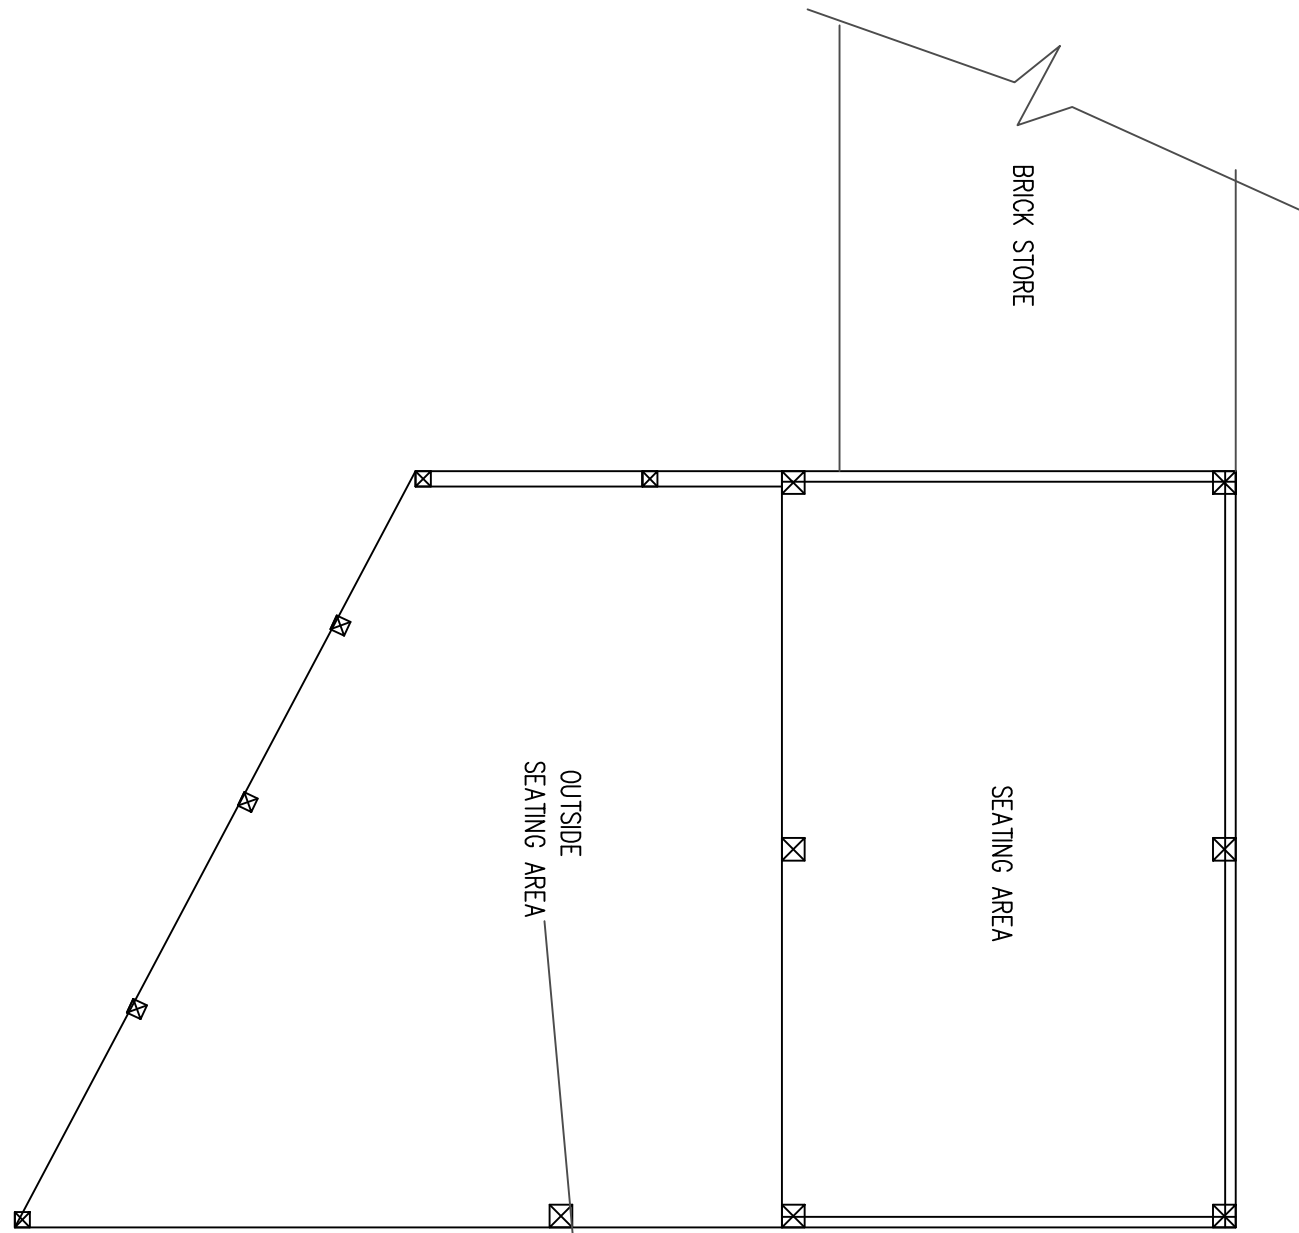

Proposed Floor Plan

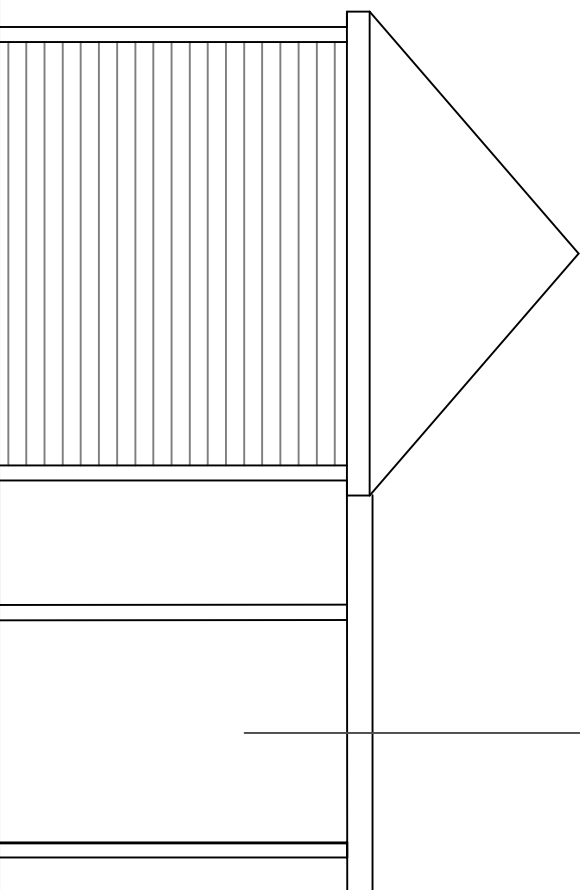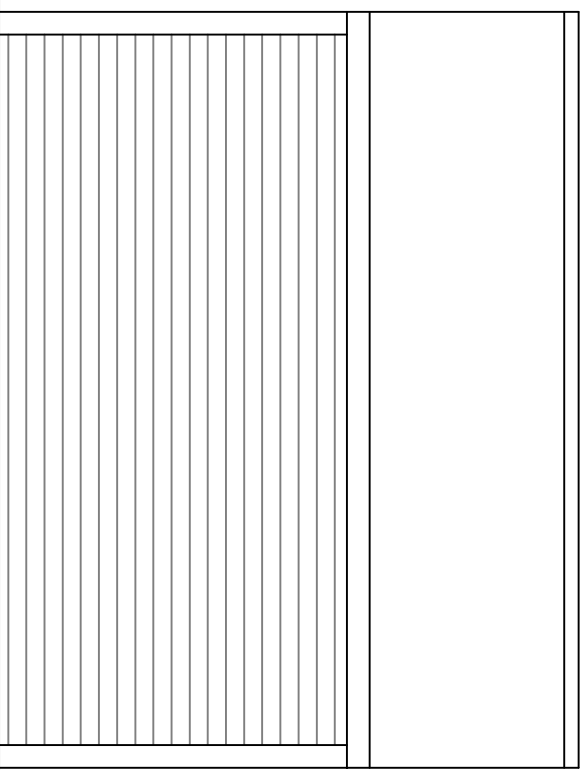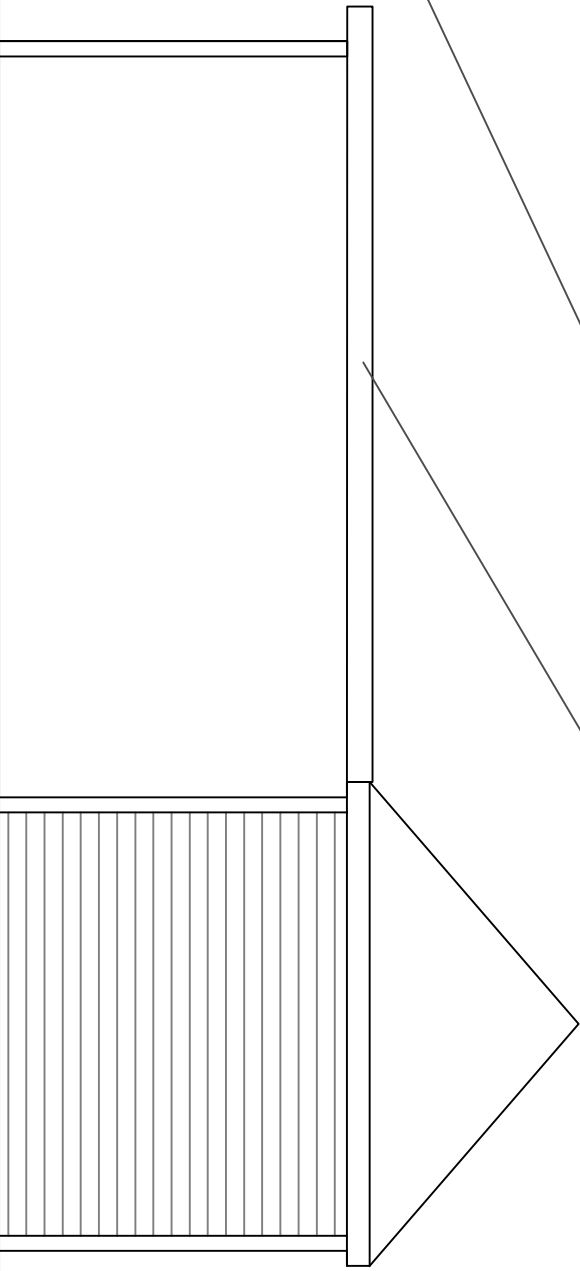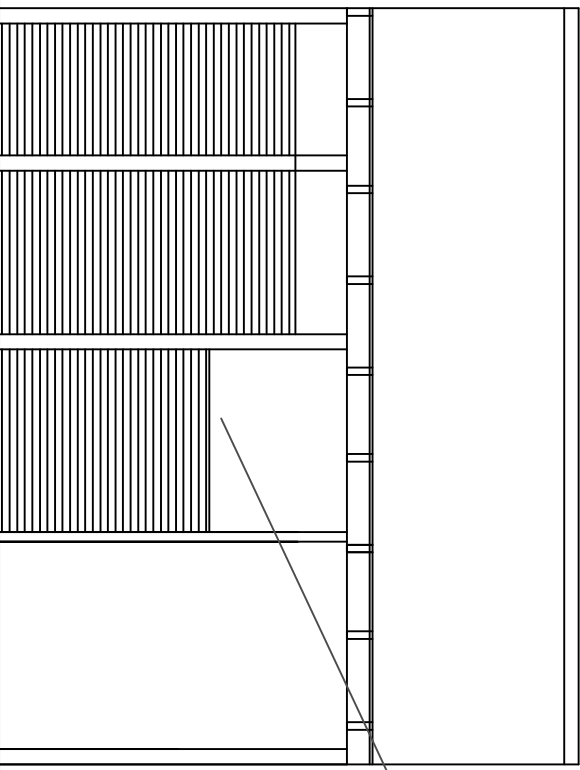

Proposed Front Elevation

Proposed Side Elevation

Proposed Rear Elevation

Proposed Side Elevation

1:50 Scale Bar 1m 2m 3m 4m 5m 6m 7m 8m 9m 10m

DO NOT SCALE FROM THIS DRAWING EXCEPT FOR PLANNING AS PHOTOCOPIES WILL BE SUBJECT TO DISTORTION DRAWINGS TO BE READ IN CONJUNCTION WITH ALL OTHER ARCHITECT'S & STRUCTURAL ENGINEER'S CONTRACT DOCUMENTS & SPECIFICATIONS. ANY DISCREPANCIES MUST BE BROUGHT TO THE ATTENTION OF THE ARCHITECT IMMEDIATELY. THE CONTRACTOR MUST VERIFY ALL DIMENSIONS BY SITE MEASUREMENT BEFORE ORDERING MATERIALS OR MANUFACTURING COMPONENTS. SUBSTITUTE MATERIALS & PRODUCTS TO THOSE SPECIFIED ARE NOT PERMITTED UNLESS THEY ARE OF EQUAL OR HIGHER PERFORMANCE AND NOT IN CONFLICT WITH OTHER ELEMENTS. FOUNDATIONS/FLOOR CONSTRUCTION DESIGNED BY STRUCTURAL ENGINEER TO SUIT LOCAL SOIL CONDITIONS PROXIMITY TO TREES ETC. ALL TO BE APPROVED BY BUILDING CONTROL.

Project: Proposed Pergola At: 35/35A High Street Billingshurst	
Drawing title: Plans & Elevations As Existing and Proposed	
Client: Smith	
Scale: 1:50 1:100	Paper size: A1
Date: 6.7.2026	Drawn: BJW
Dwg. No. 01	Rev'n

Note: All dimensions to be checked on site.