



DAVID WILSON SOUTHERN ACCEPTS NO RESPONSIBILITY OR LIABILITY WHICH MAY ARISE FROM RELIANCE OR USE OF THIS DRAWING OR THE DATA CONTAINED BY ANY OTHER PARTY OR FOR ANY OTHER PURPOSE.

Notes



EXISTING FRONT ELEVATION
1:100



EXISTING SIDE ELEVATION
1:100




PROPOSED FRONT
ELEVATION 1:100




PROPOSED SIDE ELEVATION
1:100




EXISTING REAR ELEVATION
1:100

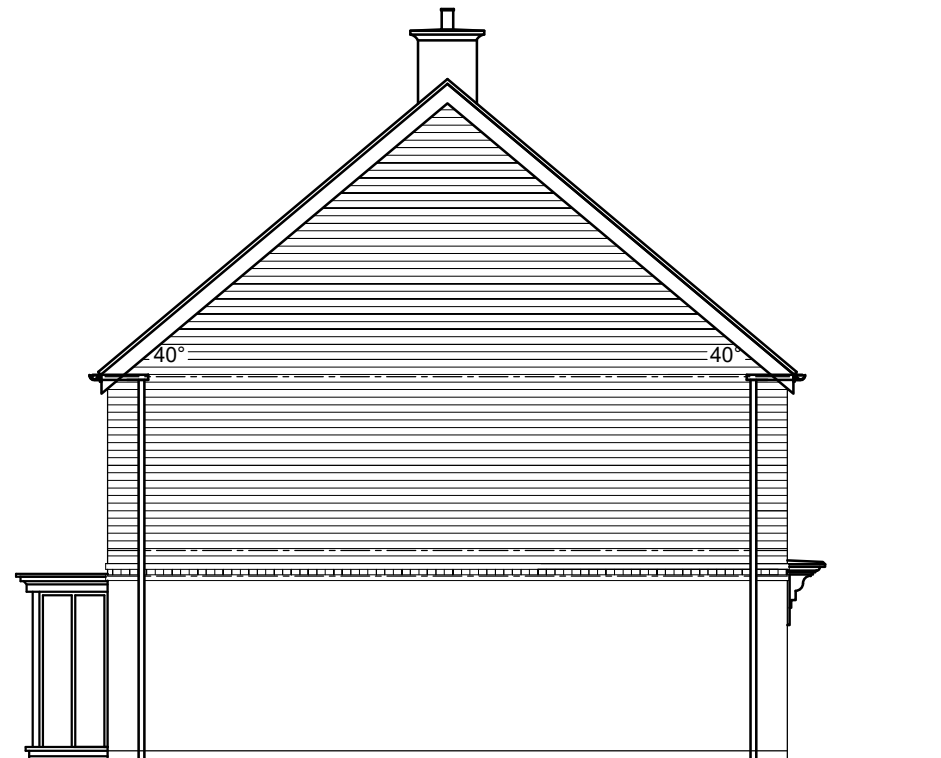


EXISTING SIDE ELEVATION
1:100

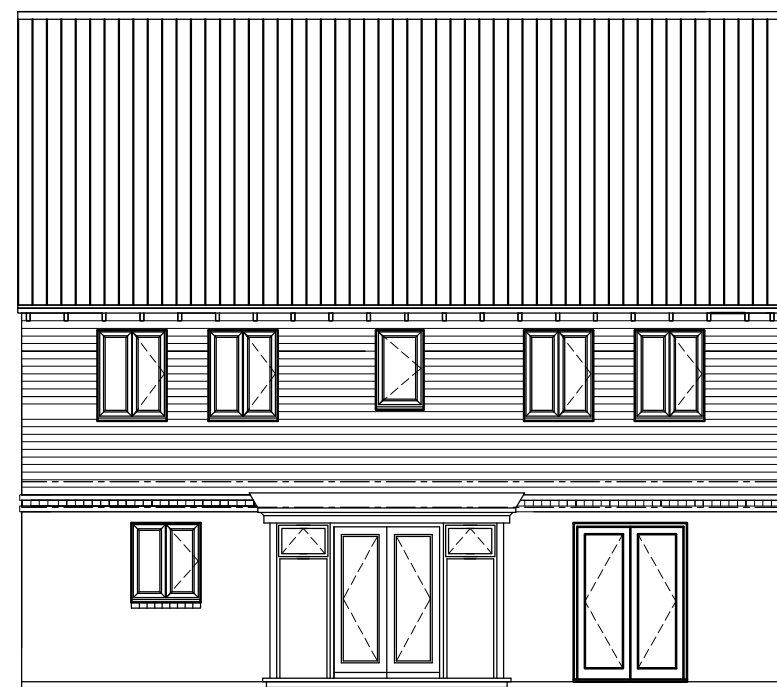

PROPOSED REAR ELEVATION
1:100

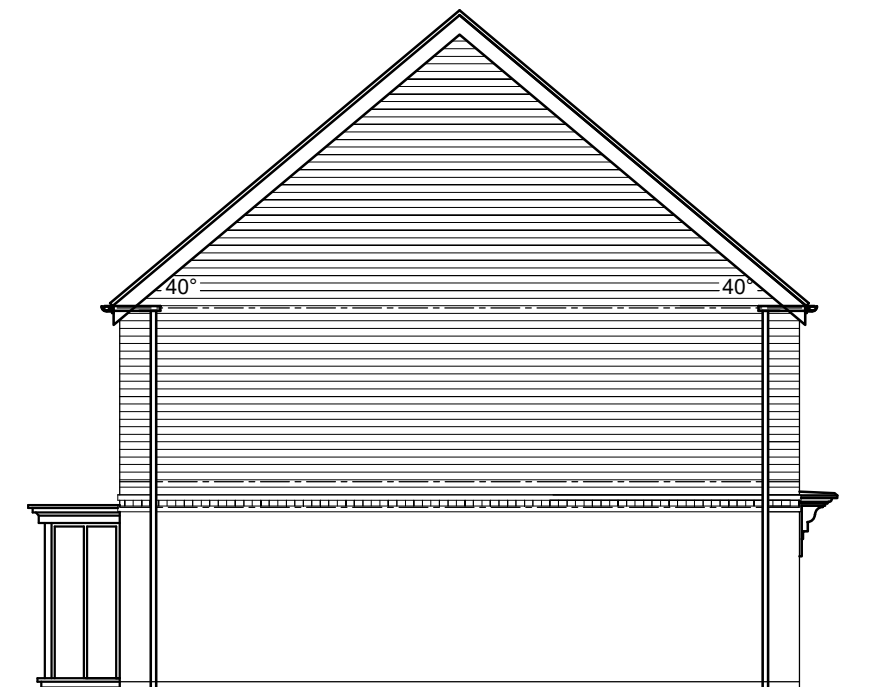

PROPOSED SIDE ELEVATION
1:100

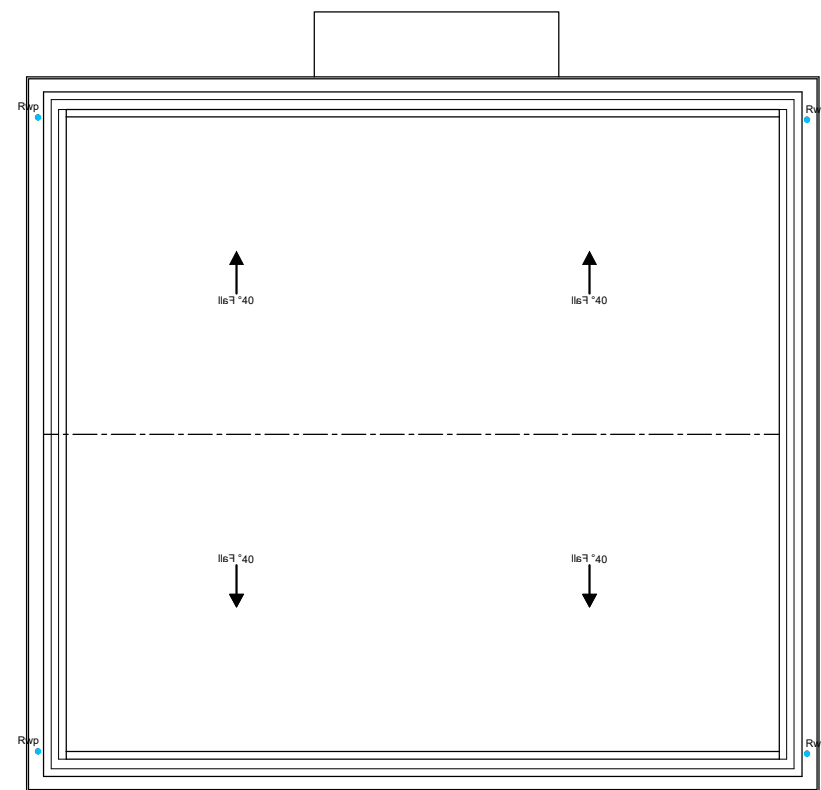

PROPOSED ROOF PLAN 1:100




Site Location Plan
1:1250

Scale @ 1:1250



Site Plan
1:500

Scale @ 1:500

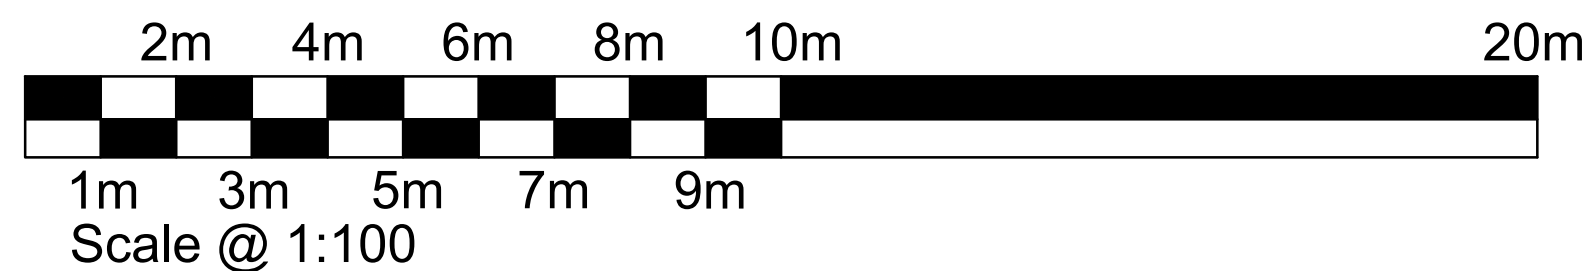

B Extra Scale bar added 12.07.26 AE JP
A Scale bar added 29.06.26 AE JP

Rev Description Date By App

PLANNING

3 HARDING LANE
RH12 3GS

DAVID WILSON HOMES

WHERE QUALITY LIVES

PLANNING DRAWINGS
CHIMNEY REMOVAL
TITLE

Project No: H5966 Scale (@A1): AS NOTED Drawn: AE Date: 22.06.26

Drawing No: RH12 3GS Rev: B