




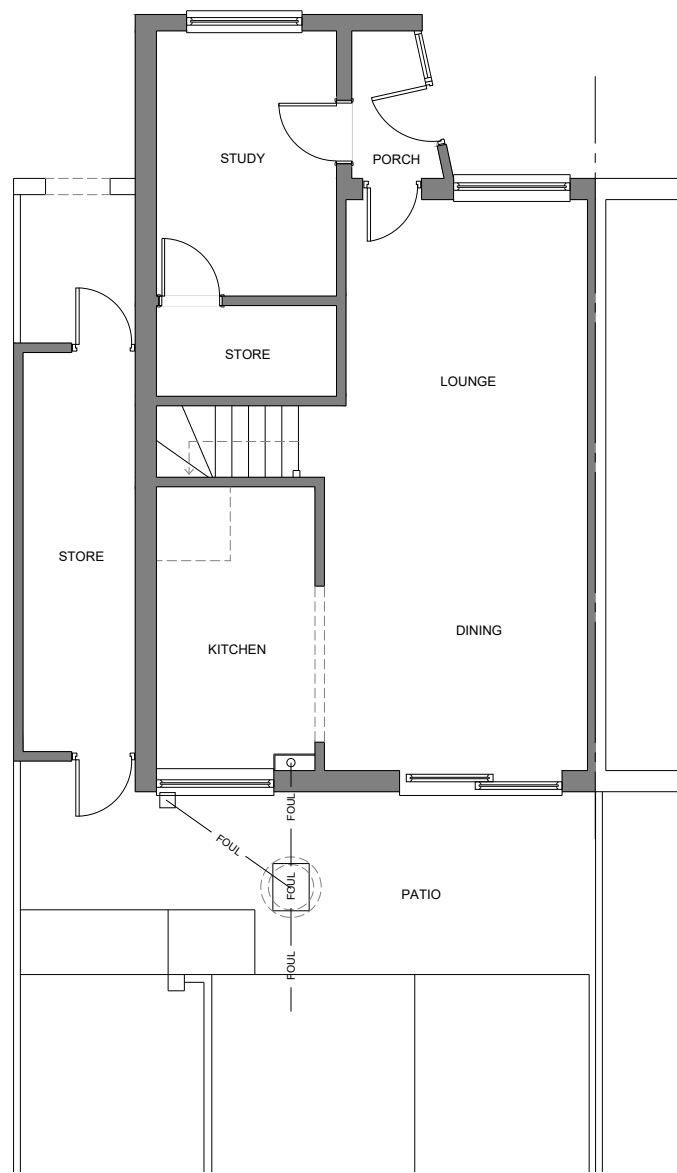


EXISTING GROUND FLOOR PLAN

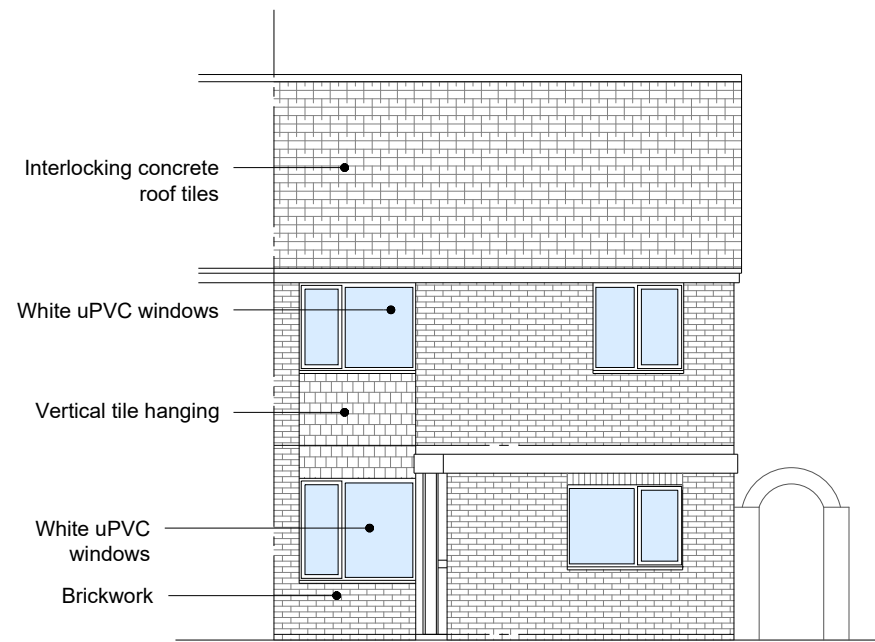


EXISTING FRONT ELEVATION

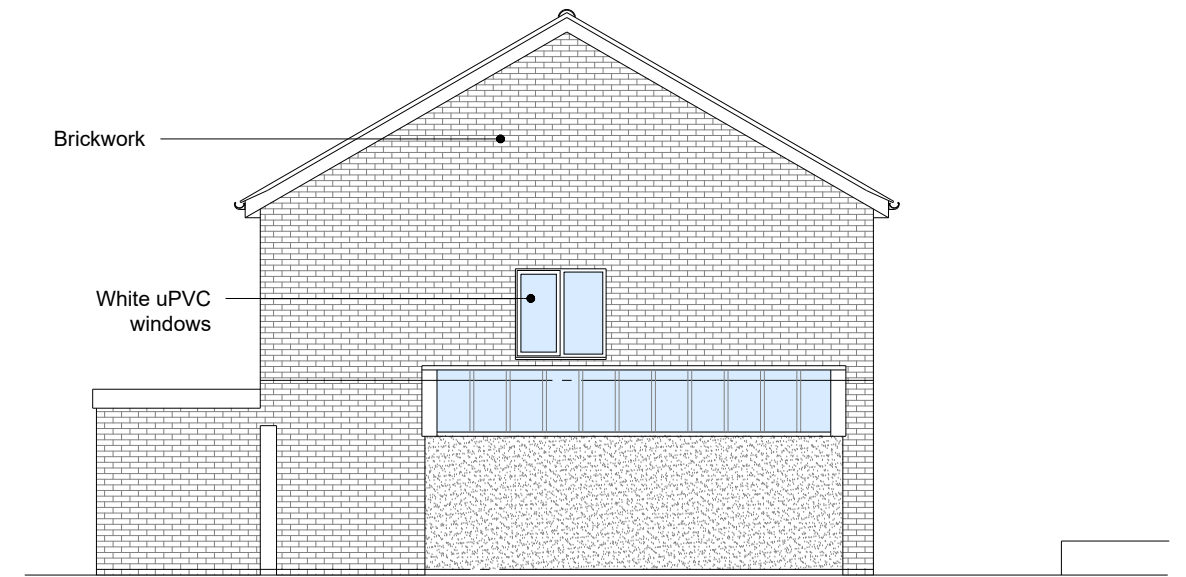


EXISTING SIDE ELEVATION

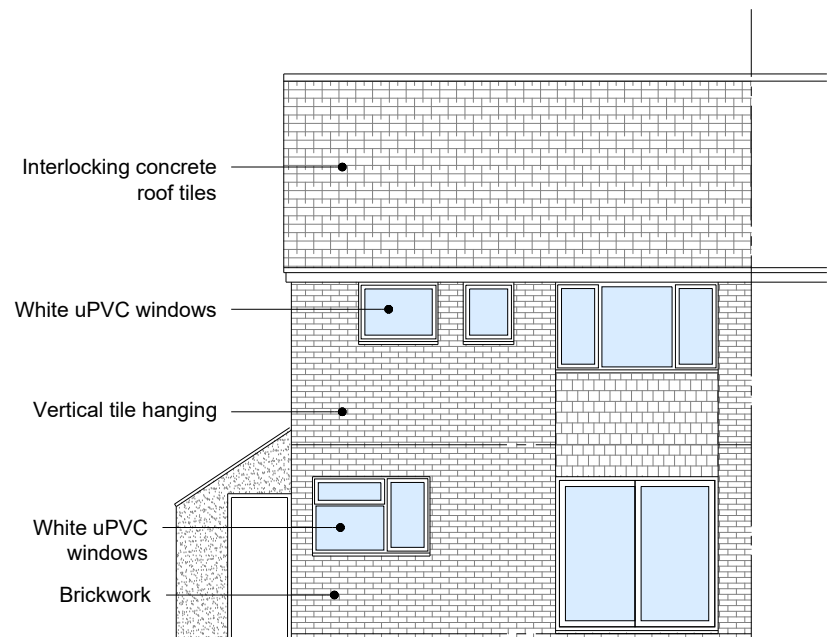


EXISTING REAR ELEVATION

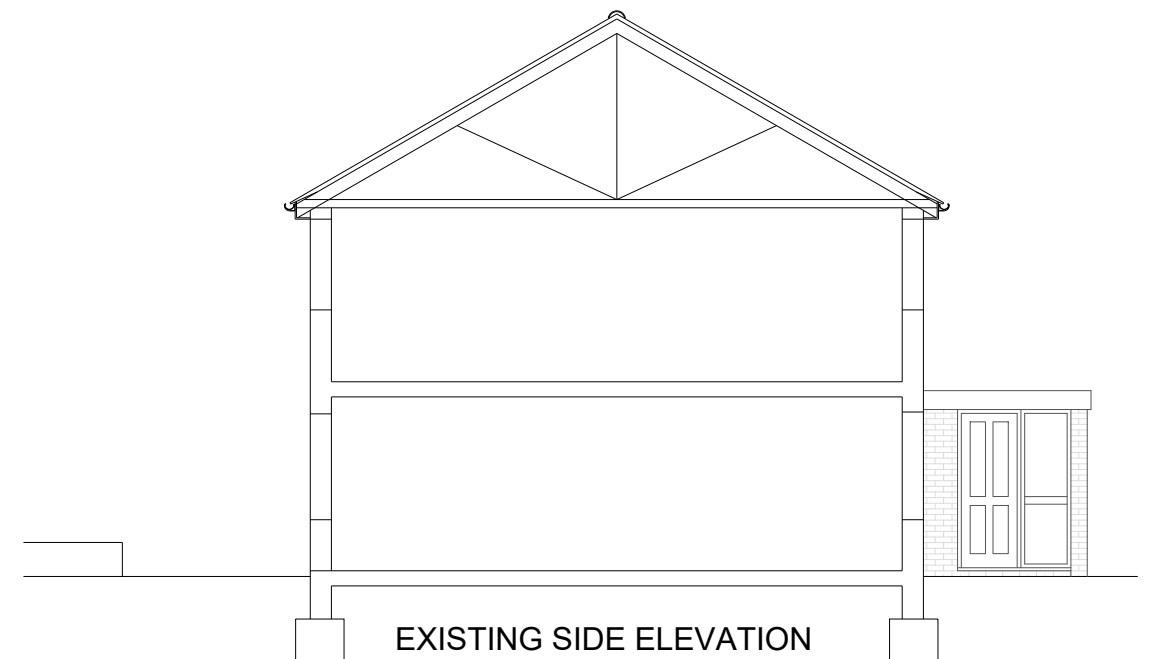


EXISTING SIDE ELEVATION

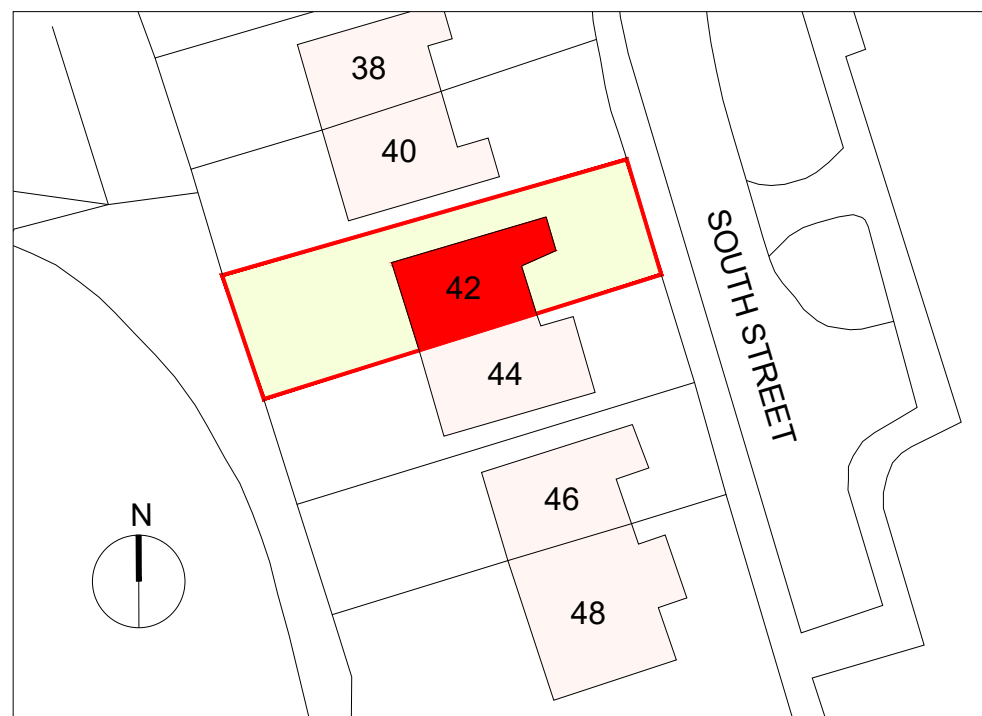

EXISTING BLOCK PLAN 1:500

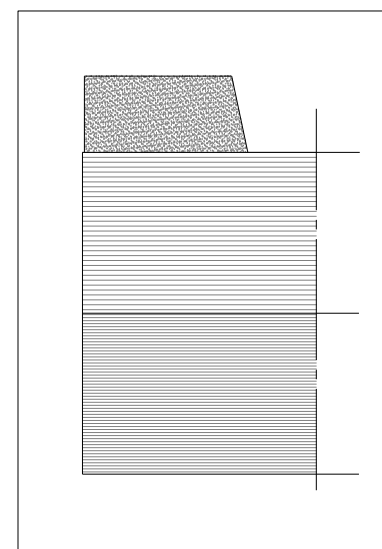

EXISTING ROOF PLAN
1:200

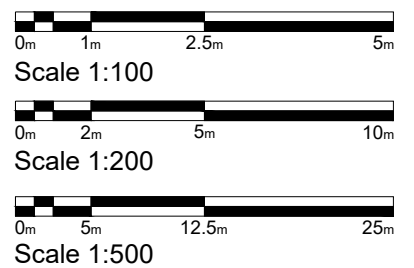

mark alford design architecture
Heatherlands Bracken Lane Storrington West Sussex RH20 3HS
T: 01903 740033 E: office@markalforddesign.com

client: MR AND MRS TURNER
project title: 42 SOUTH STREET, PARTRIDGE GREEN
PROPOSED REAR EXTENSION
drawing title: EXISTING PLANS AND ELEVATIONS

drawn by: MSA date: JUL '26 scale: 1:100/1:200/1:500 @ A3

issue status: FOR LAWFULNESS CERTIFICATE (Proposed Use)

drawing number: **26614 / PD100** revision:

This drawing may not be used or reproduced without written consent. Copyright reserved
No dimensions to be scaled from this drawing except for Planning purposes.