




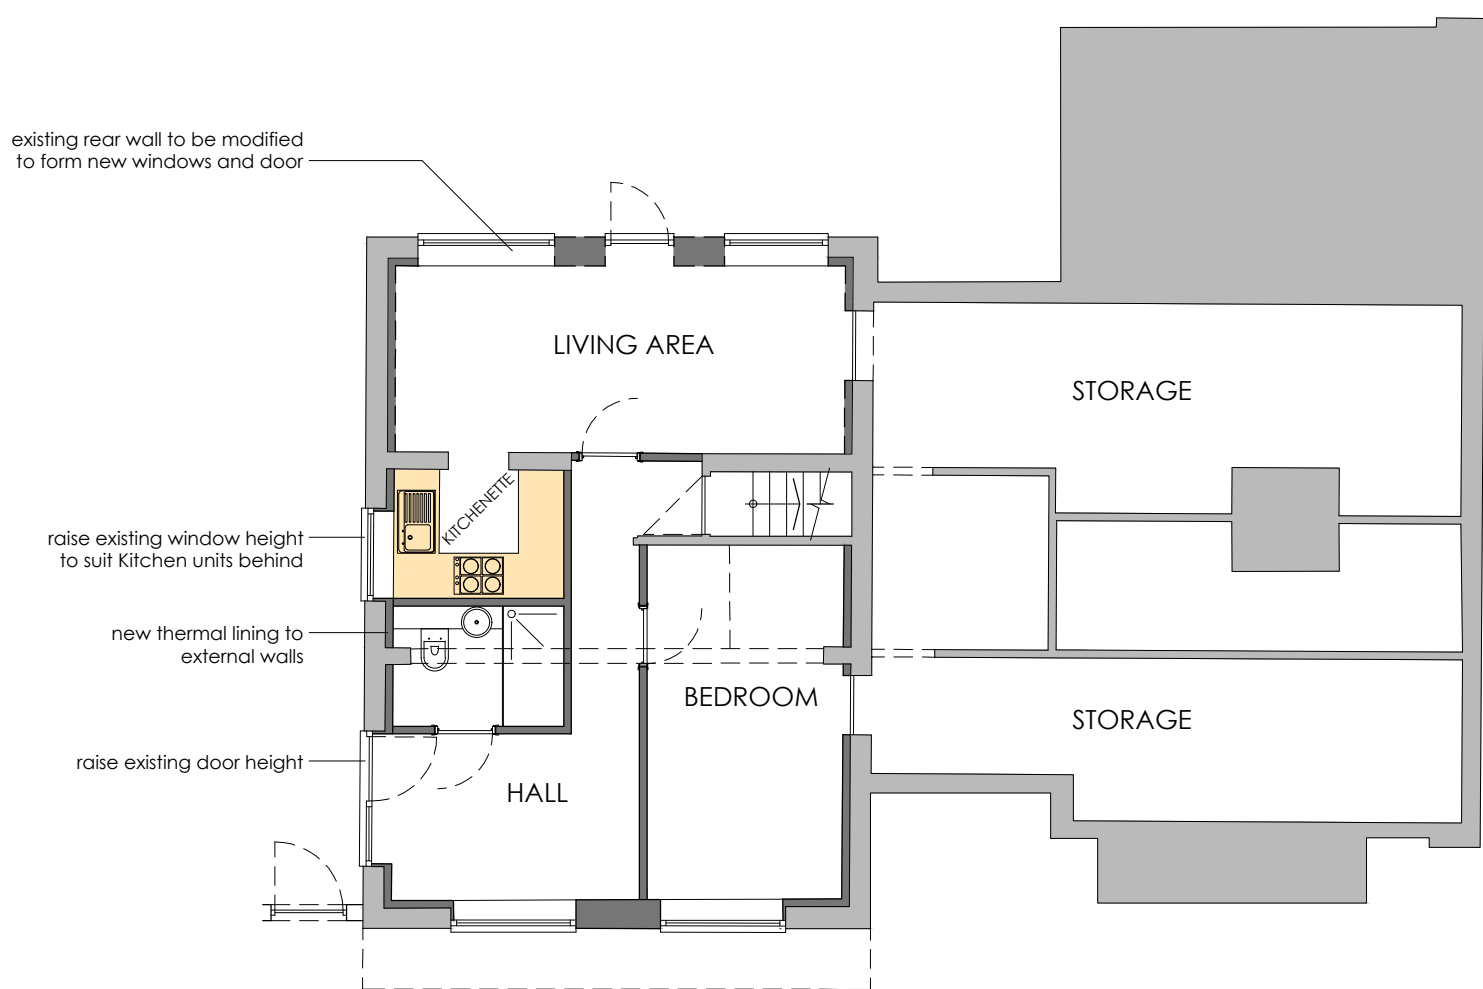


1 GROUND FLOOR PLAN
SCALE 1:100 @ A1

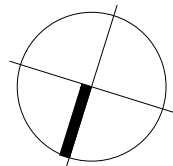

2 FIRST FLOOR PLAN (no change)
SCALE 1:100 @ A1

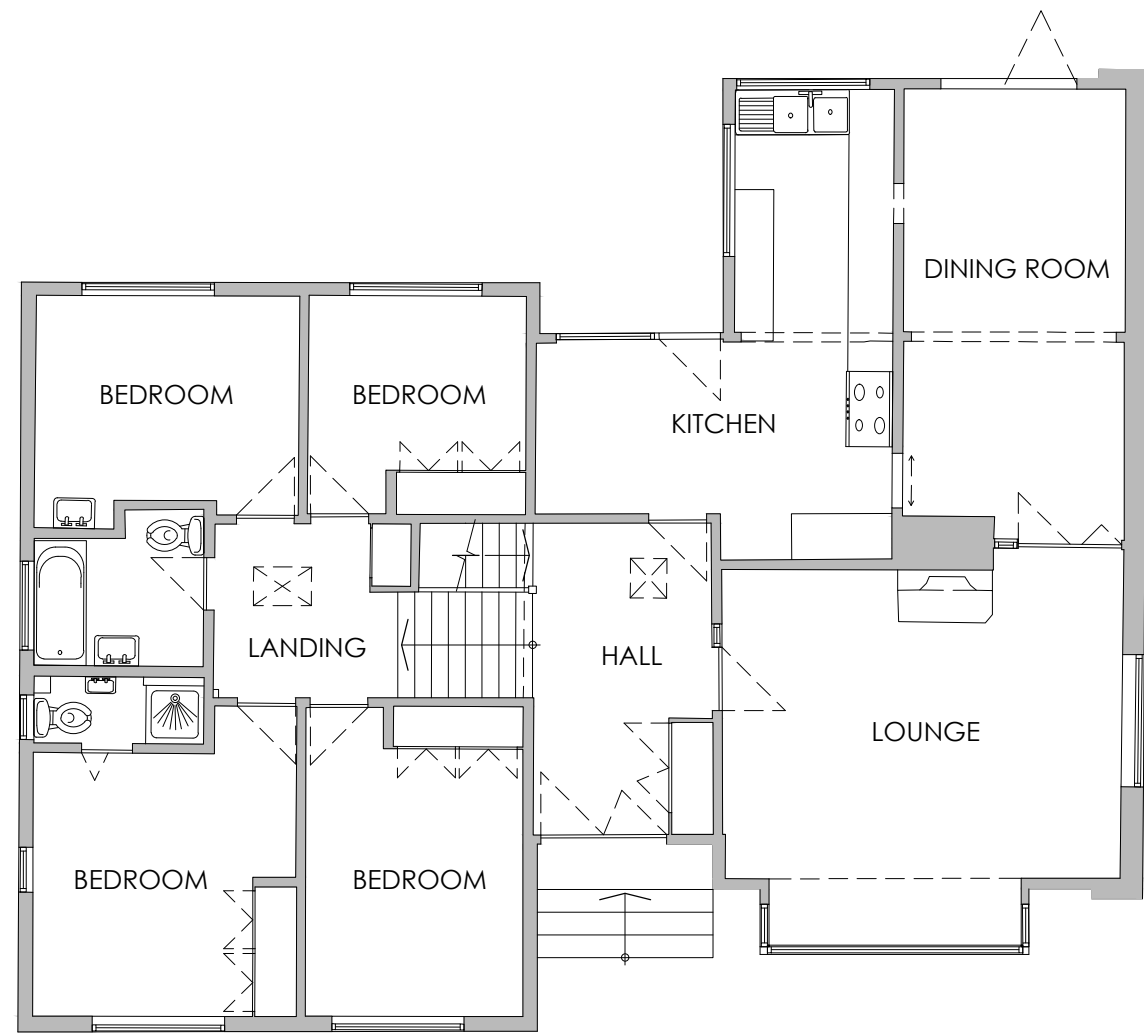


3 NORTH (FRONT) ELEVATION
SCALE 1:100 @ A1

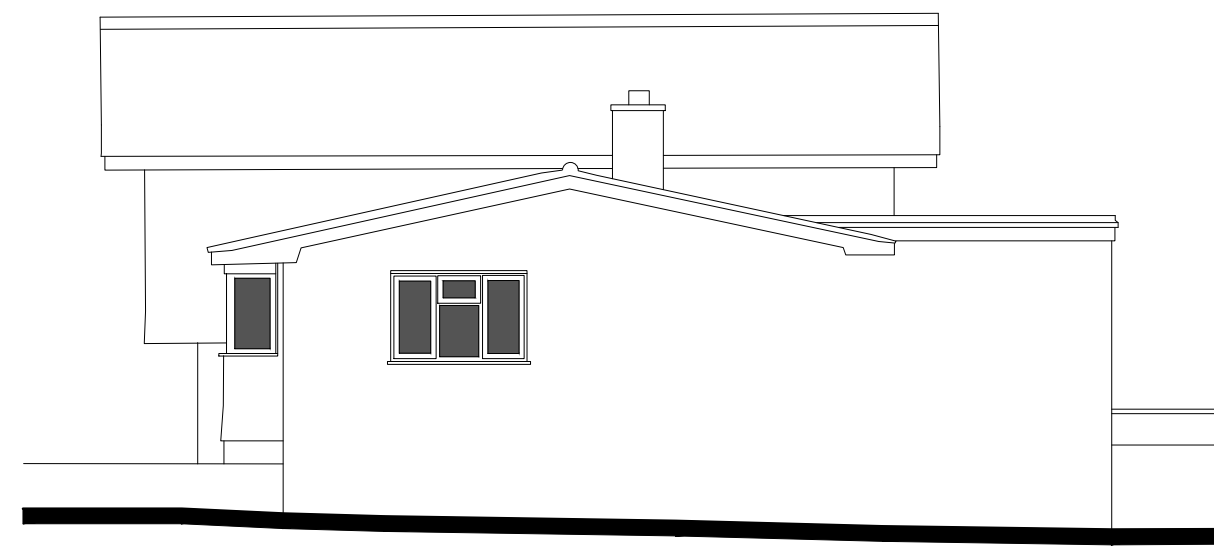


4 WEST ELEVATION (no change)
SCALE 1:100 @ A1




5 SOUTH (REAR) ELEVATION
SCALE 1:100 @ A1

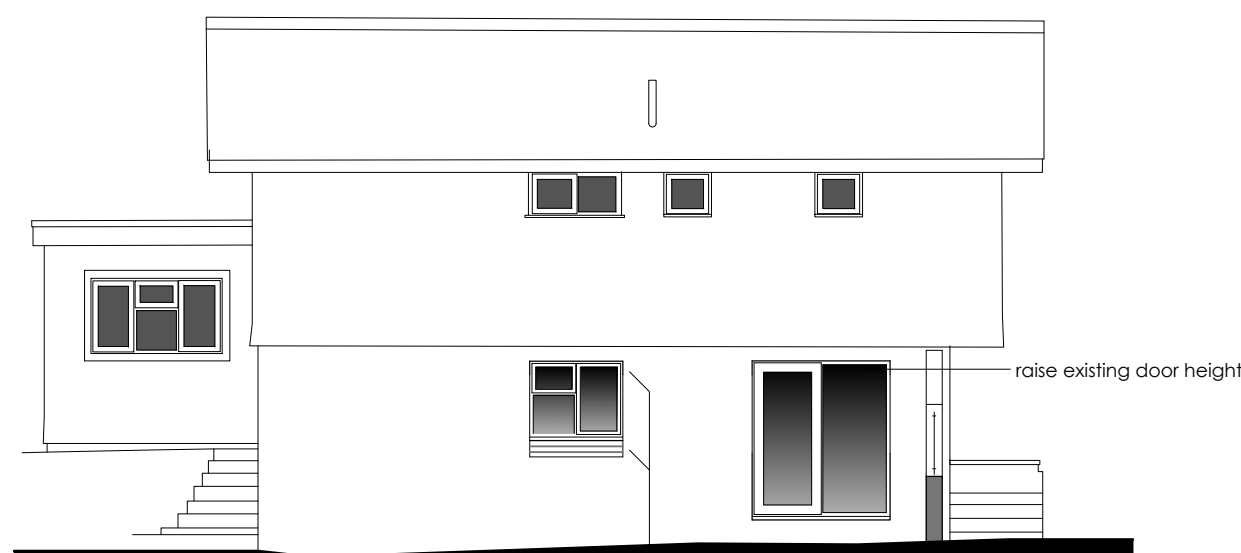


6 EAST ELEVATION
SCALE 1:100 @ A1

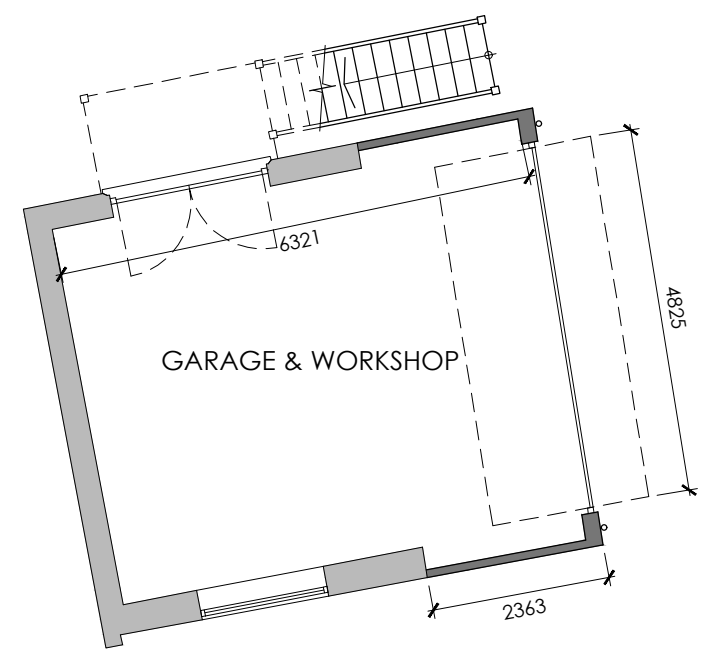


7 GROUND FLOOR PLAN
SCALE 1:100 @ A1

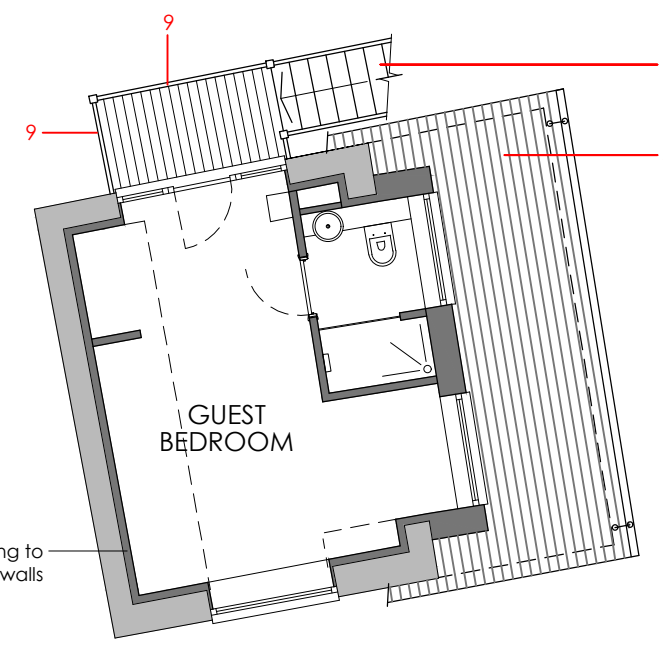

8 FIRST FLOOR PLAN
SCALE 1:100 @ A1

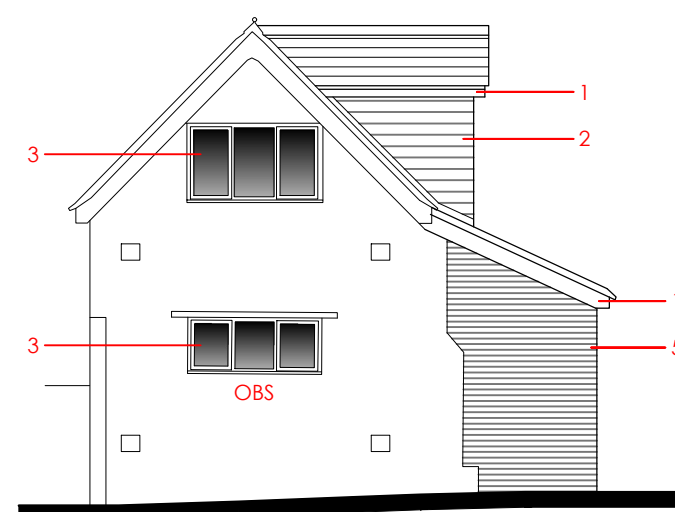


9 NORTH ELEVATION
SCALE 1:100 @ A1

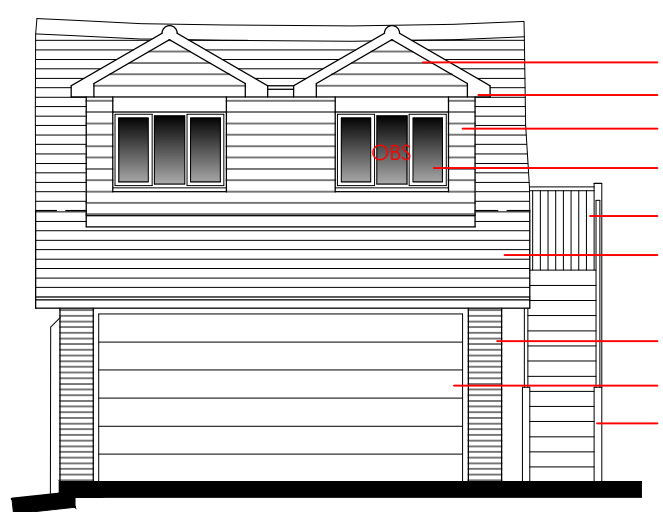

10 WEST ELEVATION
SCALE 1:100 @ A1

- KEY
- white uPVC fascia
 - tile hanging
 - white uPVC windows to match existing house
 - roof tiles to match existing
 - facing brick to match existing
 - new garage door
 - timber staircase
 - solid timber door
 - hit+miss timber balustrade to stair landing to provide obscure screening

OBS Denotes obscure glass
Existing walls to be retained
New walls

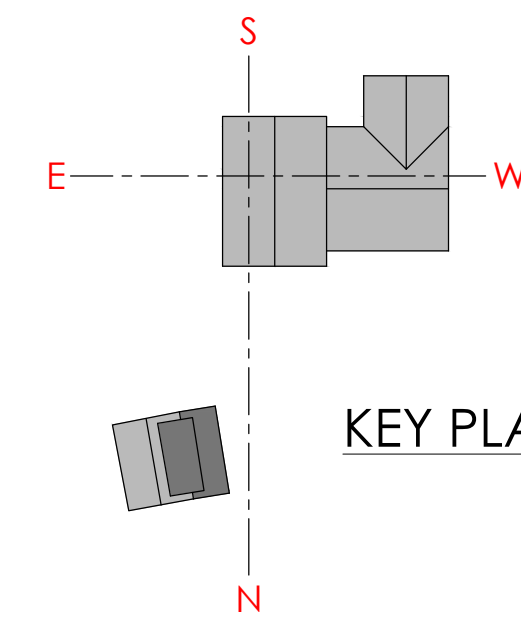

KEY PLAN

B FLAT ROOF TO DORMER CHANGED TO DOUBLE-PITCHED GABLE, TIMBER CLADDING CHANGED TO TILE HANGING, HIT+MISS BALUSTRADE ADDED TO STAIR LANDING
A PLANNING SUBMISSION
Rev. Revision Details

8.4.26
11.2.26
Date

PAUL JACOB
CHARTERED ARCHITECT

Do not scale from this drawing. Written dimensions only are to be taken from this drawing. All dimensions are to be checked on site before work is commenced. © Paul Jacob 07788 718446

Project: HASOCKS HOUSE
COMPTONS BROW LANE

Drawing: AS PROPOSED

Drawing No: 184 - 003
Revision: B
Scale: 1:100 @ A1
Date: Jan '26