




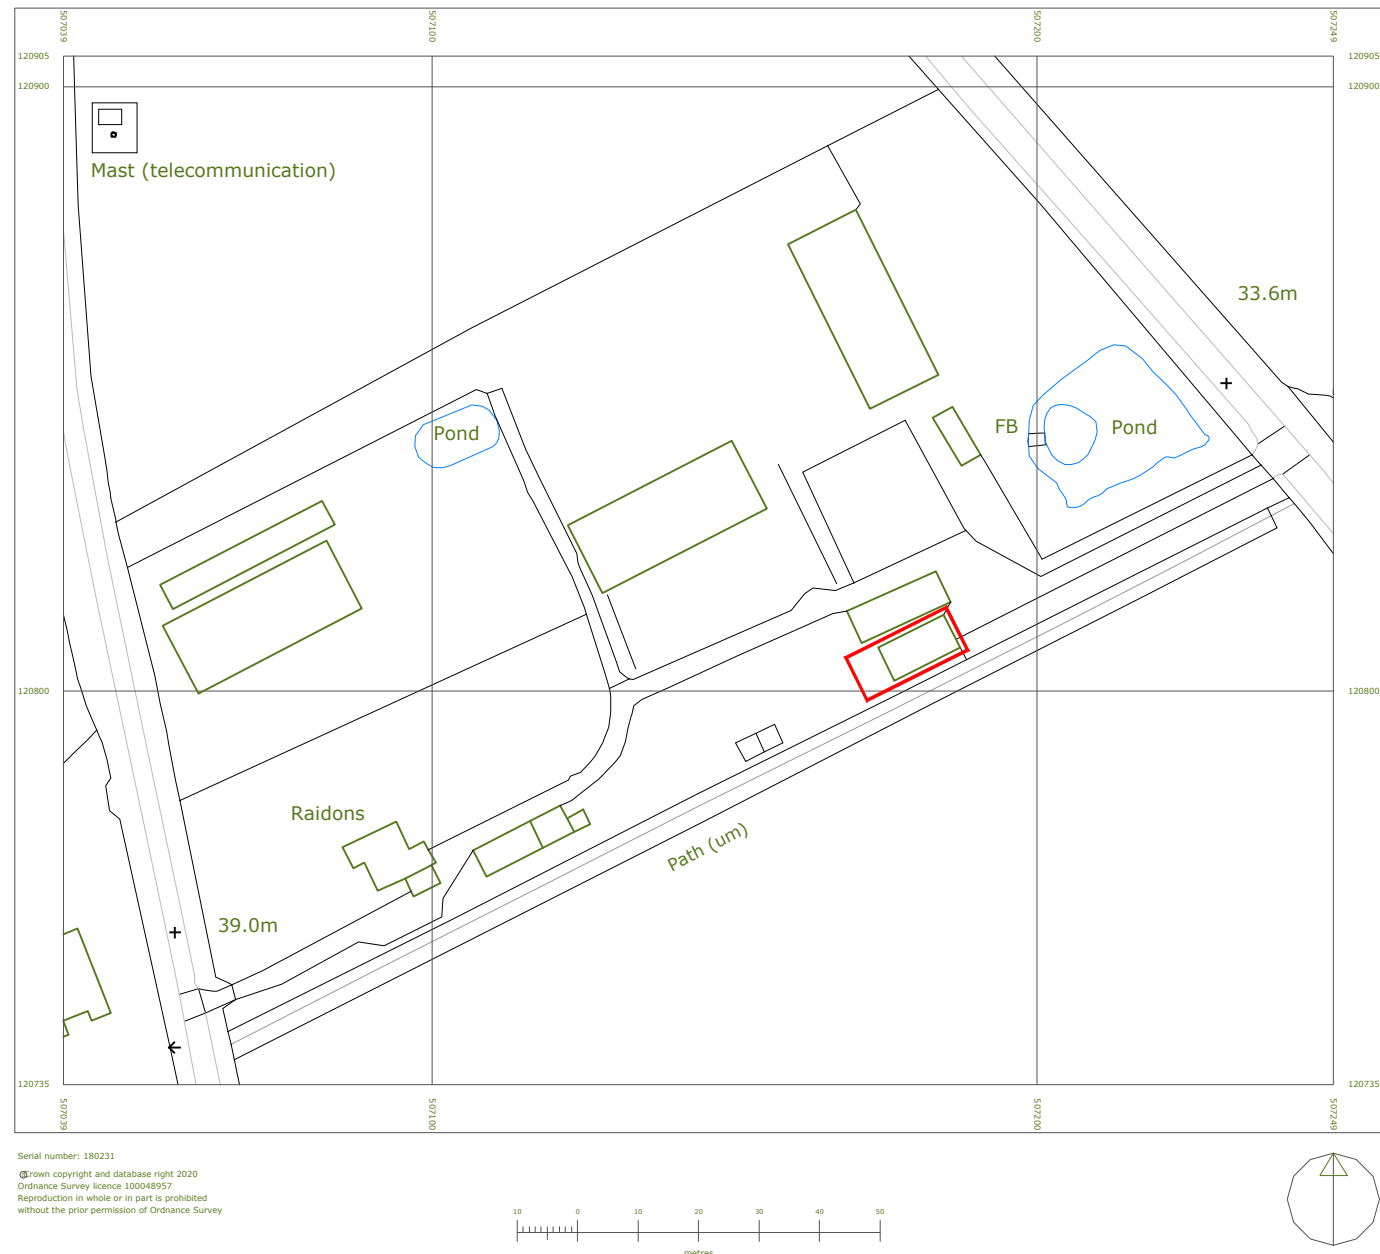


Location Plan
1:1250

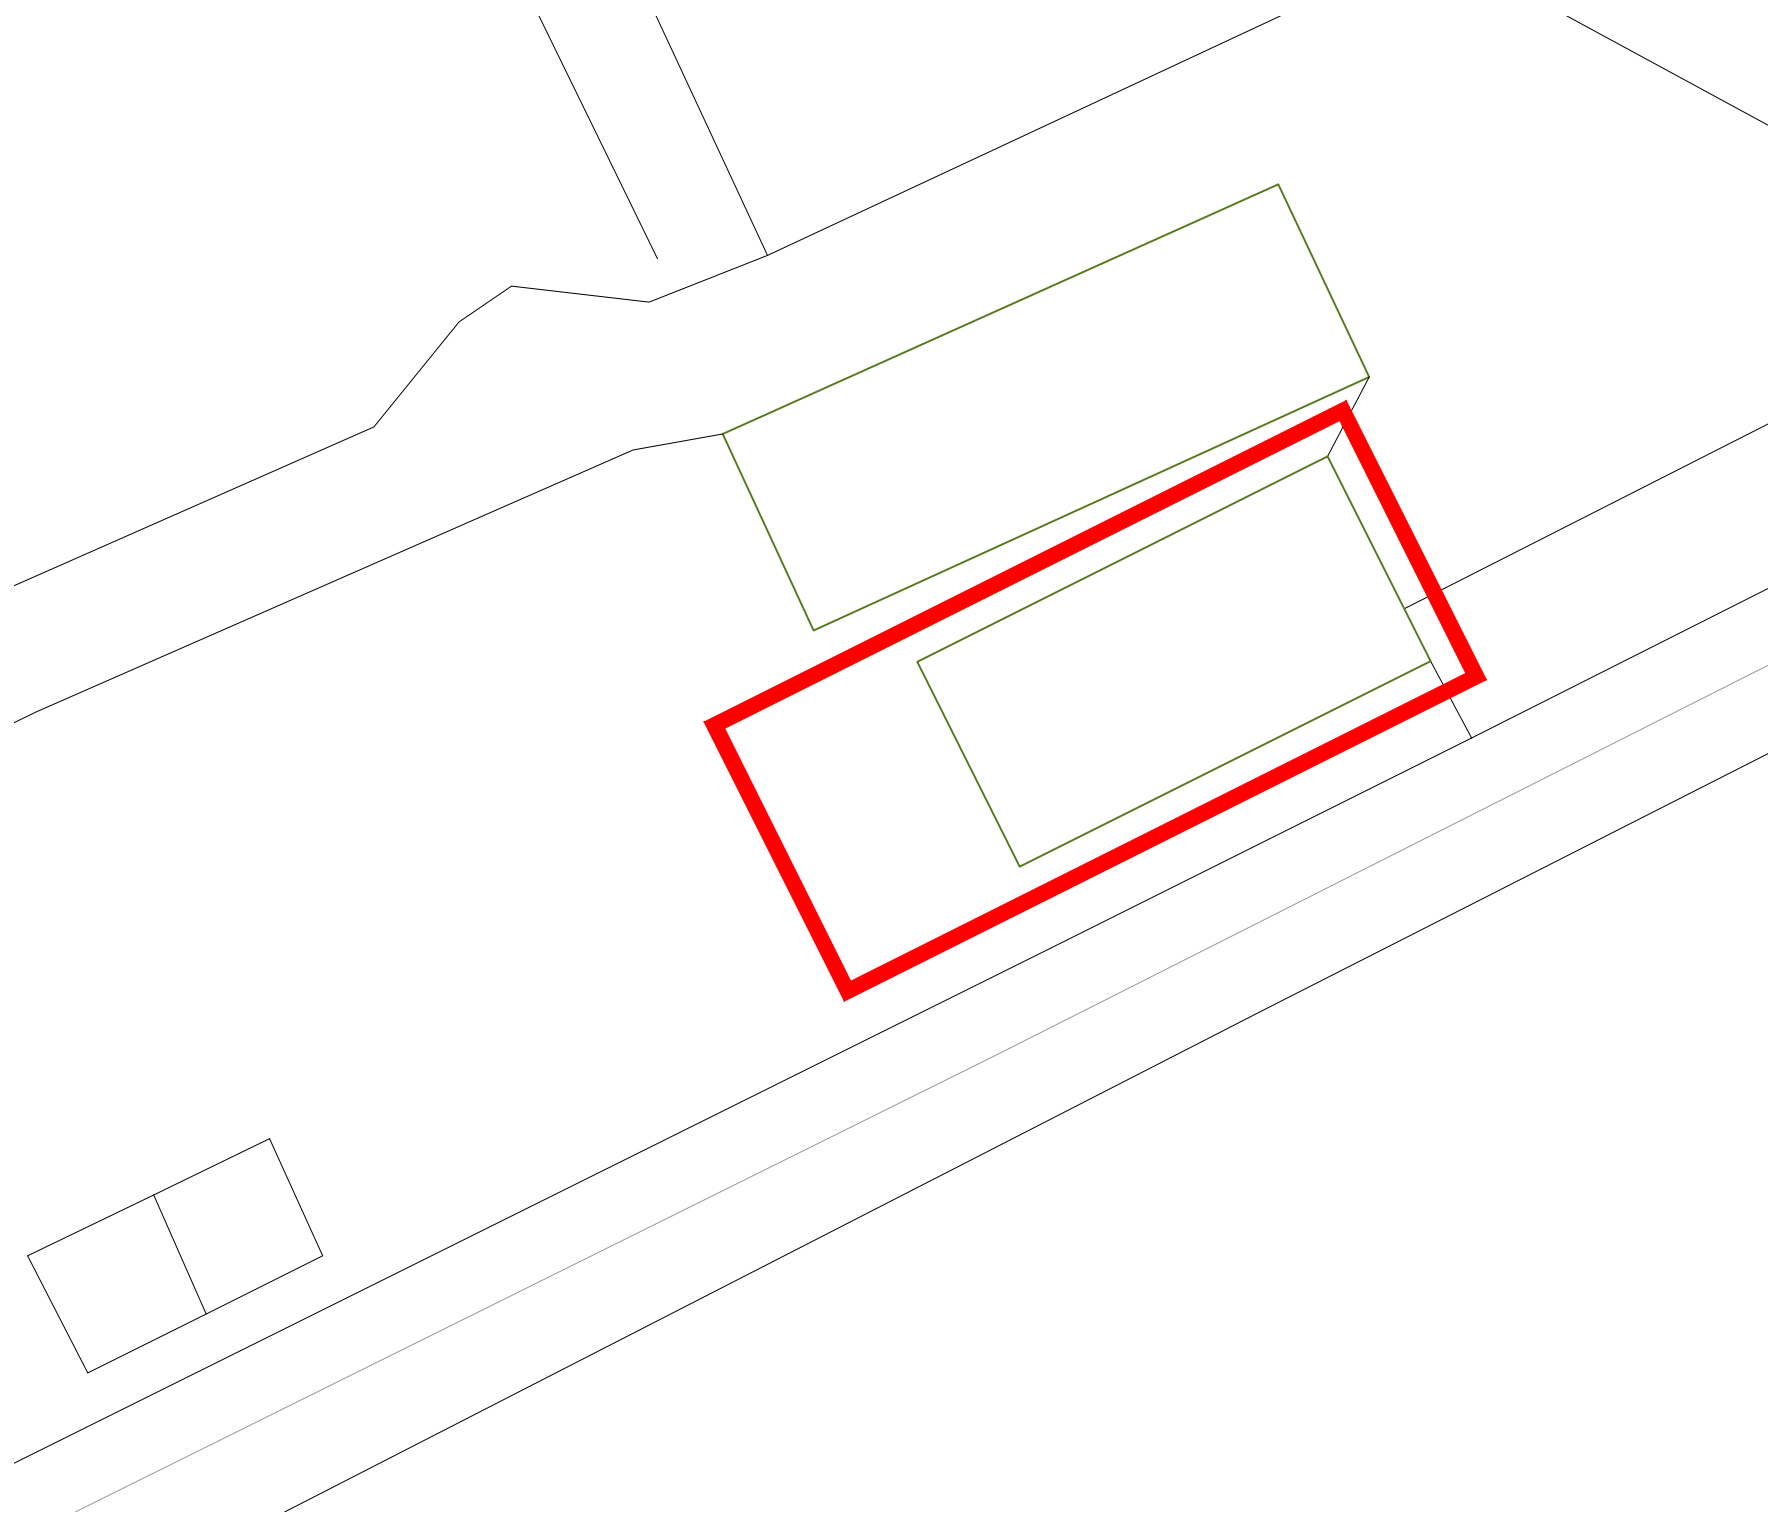

Block Plan
1:200

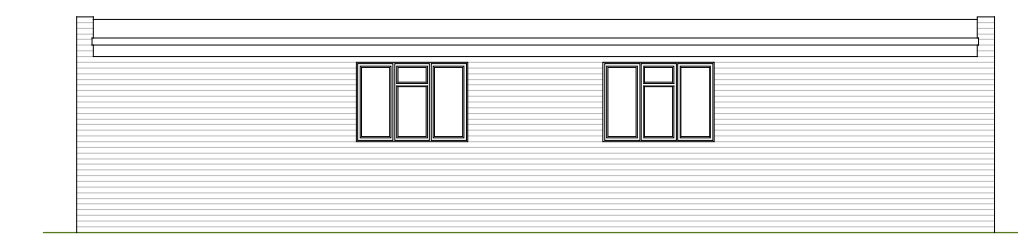

Existing - South Elevation
1:100

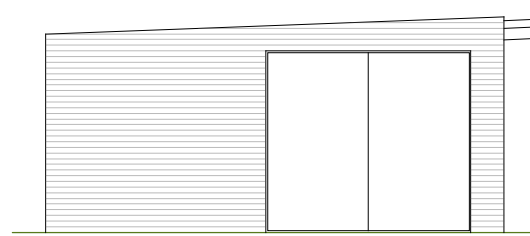


Existing - East Elevation
1:100




Existing - North Elevation
1:100



Existing - West Elevation
1:100

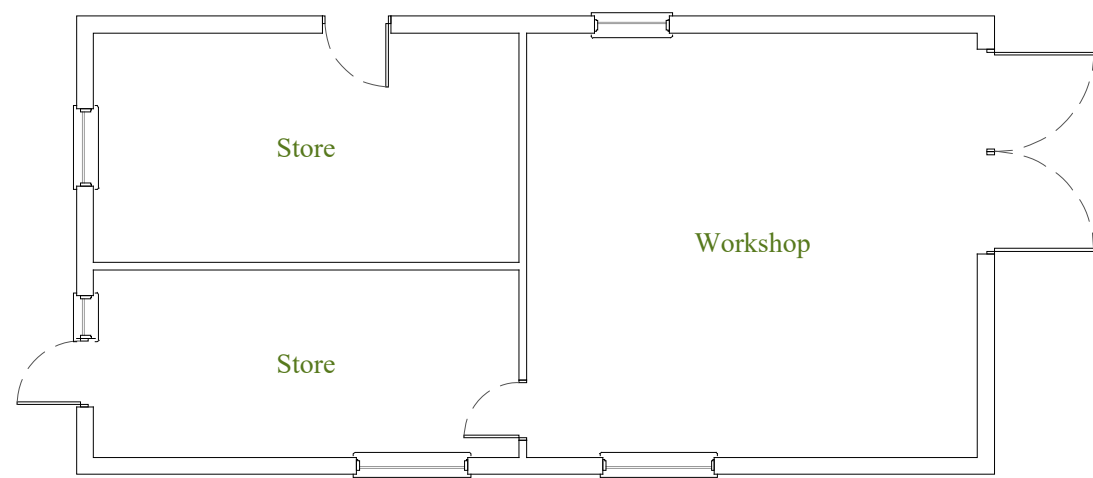

Existing - Floor Plans
1:100

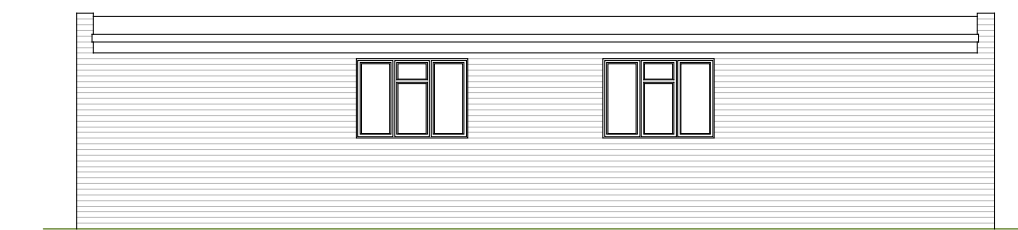


Proposed - South Elevation
1:100




Proposed - East Elevation
1:100



Proposed - North Elevation
1:100

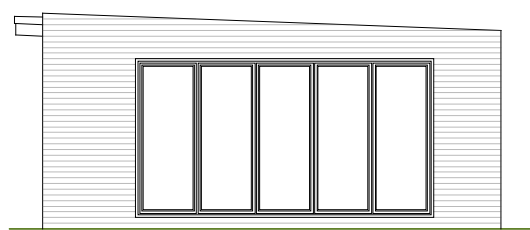

Proposed - West Elevation
1:100

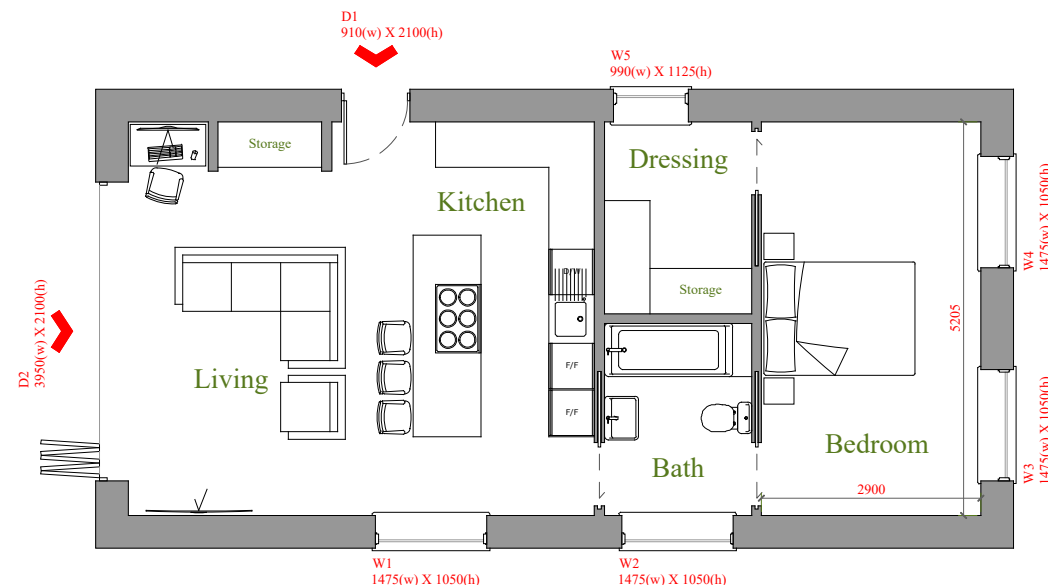

Proposed - Floor Plans
1:100

NOTES:

Existing Footprint: 73.63m²

Proposed Footprint: 73.63m²

Proposed GIA: 58.71m² (1bed 2per)

Proposed Curtilage: 146.21m²

Address
'Raidons', Nutbourne Lane,
Pulborough RH20 2HS

Drawing
Existing & Proposed:
Plans & Elevations

Scale @ A1
As Indicated

Date
14.06.2022

Issue Date
14.06.2022

Drawn By
MD

Checked By
BK

Job No.
2206RA_R0

Drawing No.
2206RA_R0_000

Status
PLANNING
Revision