

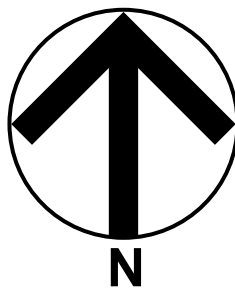



Existing Floor Plans
Scale 1:50 @A1

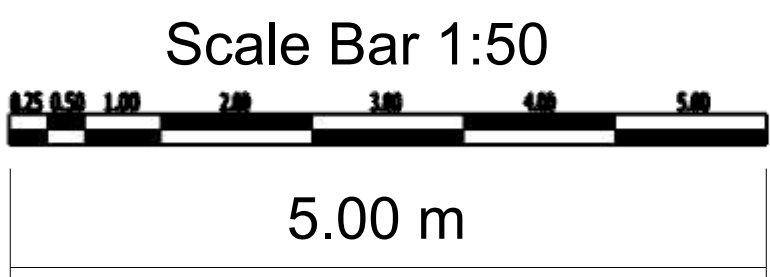

Existing Ground Floor

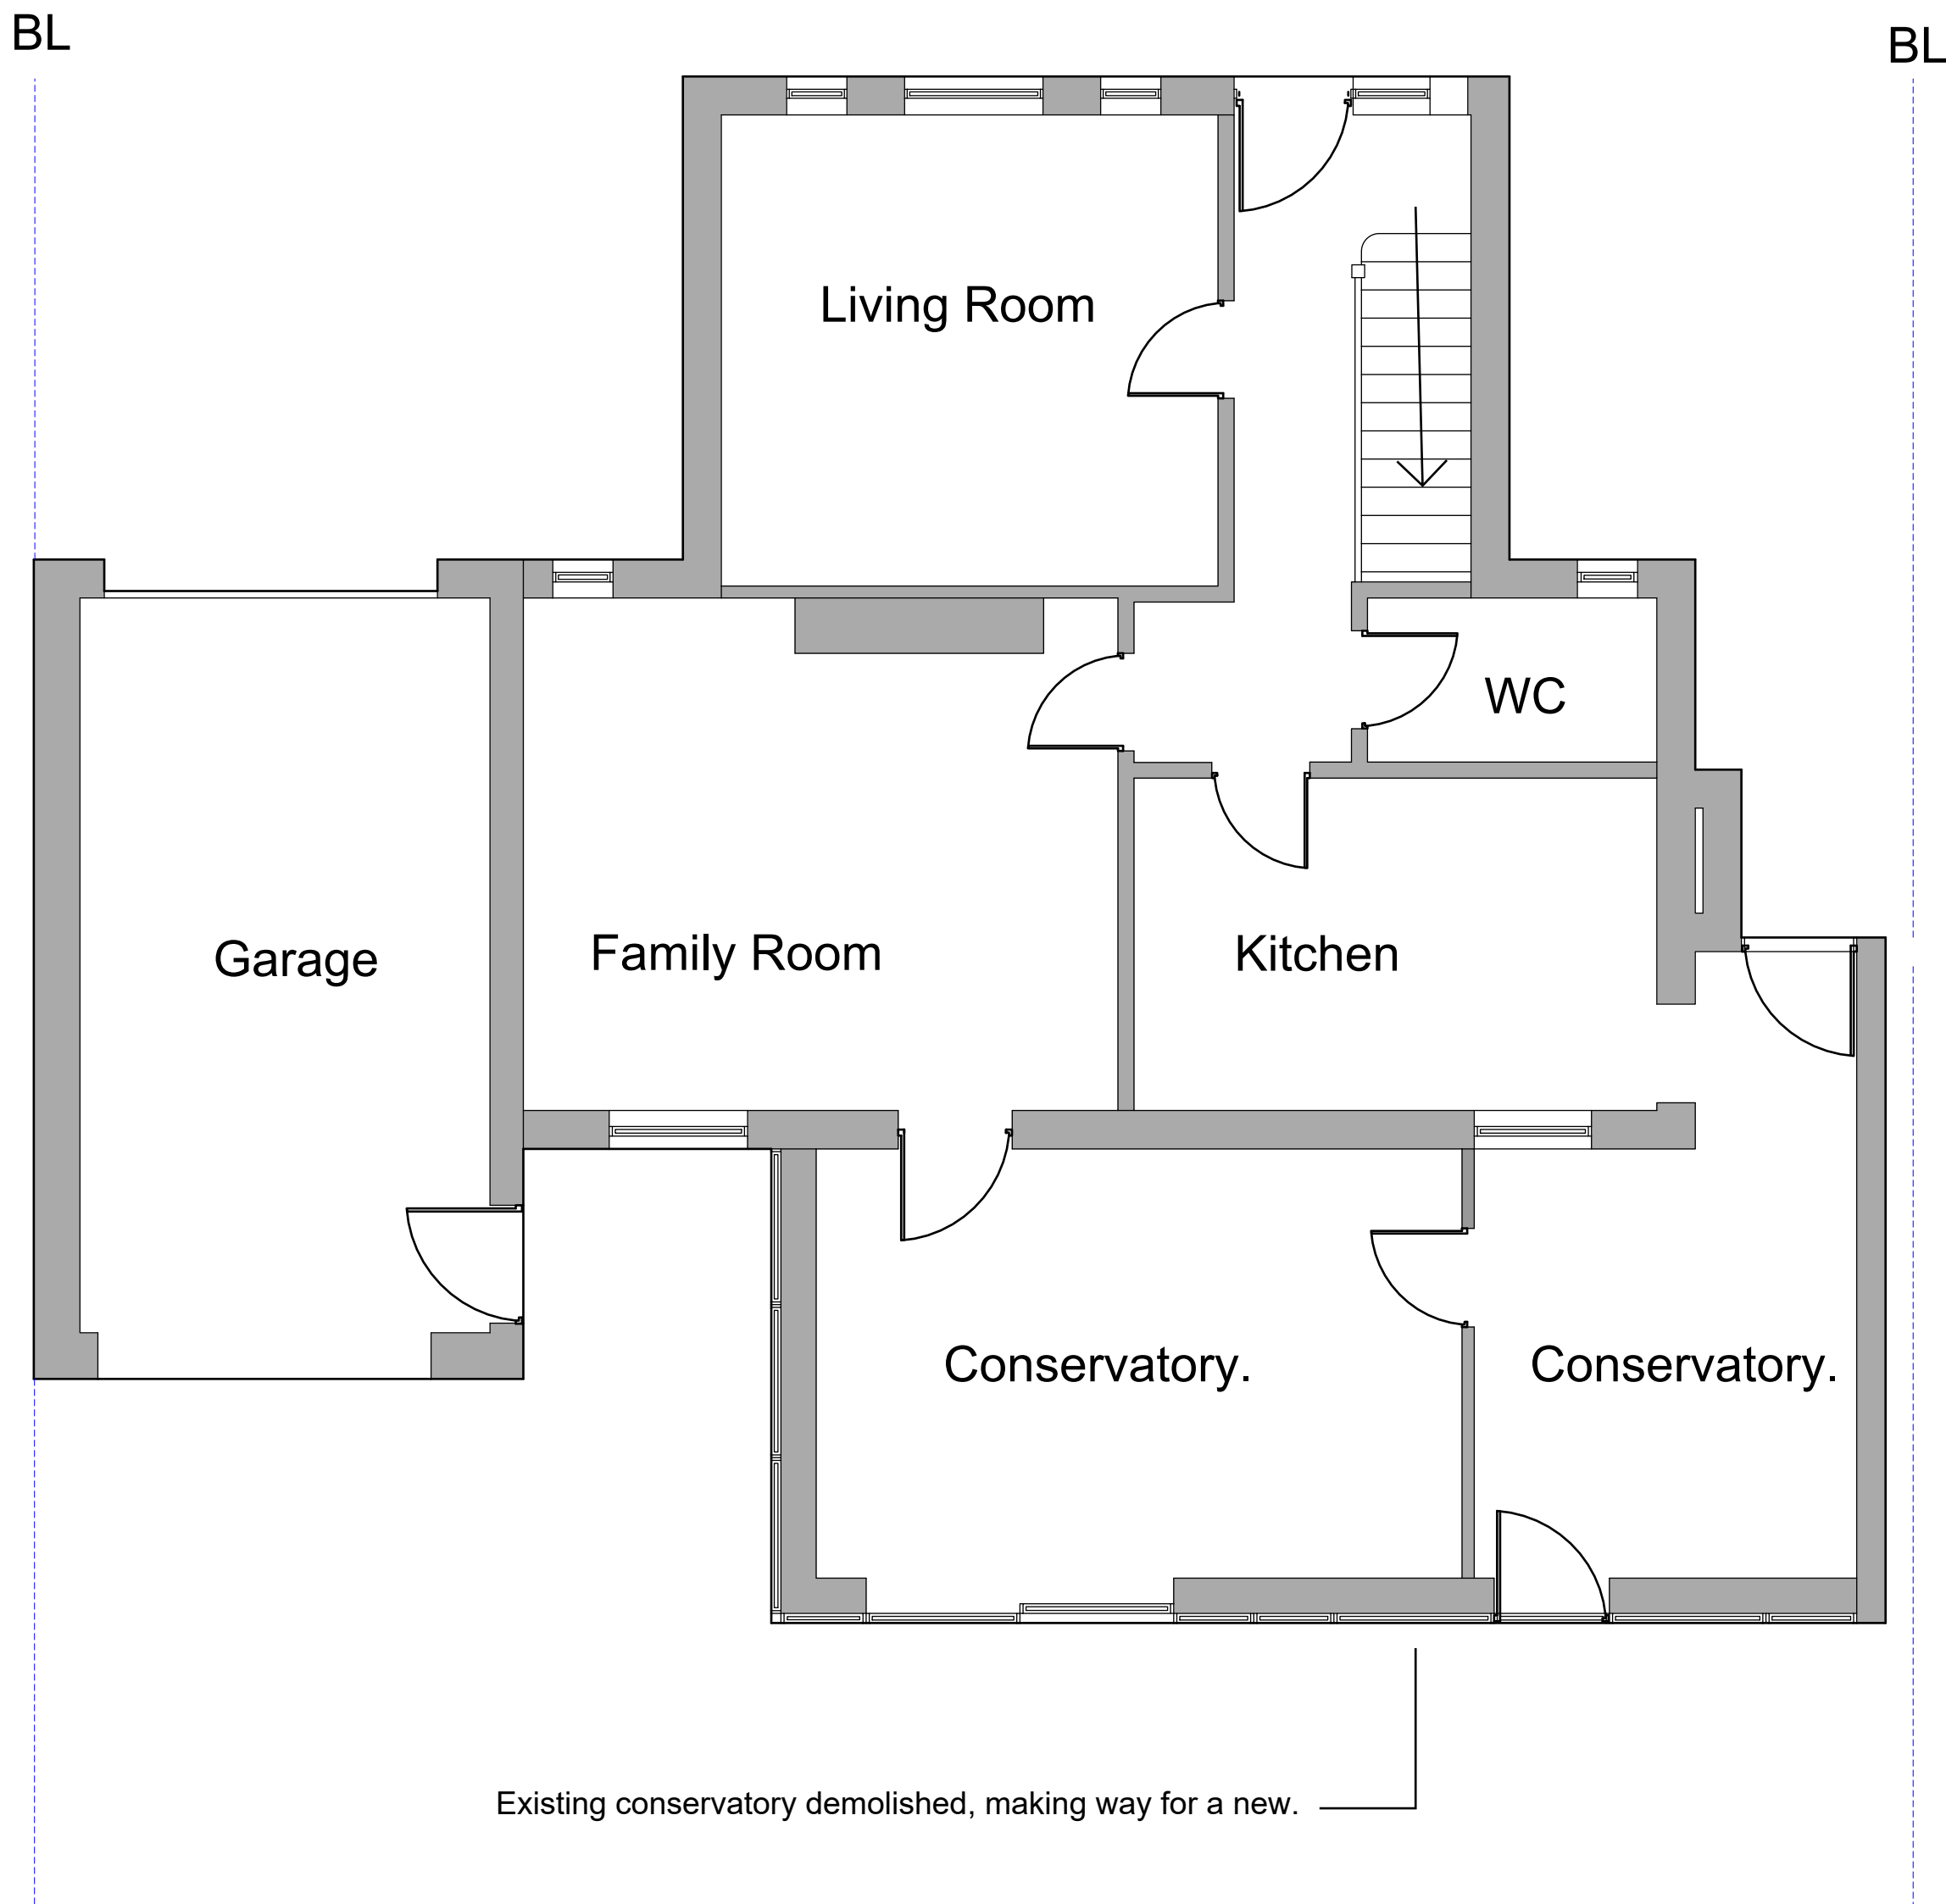

Existing First Floor

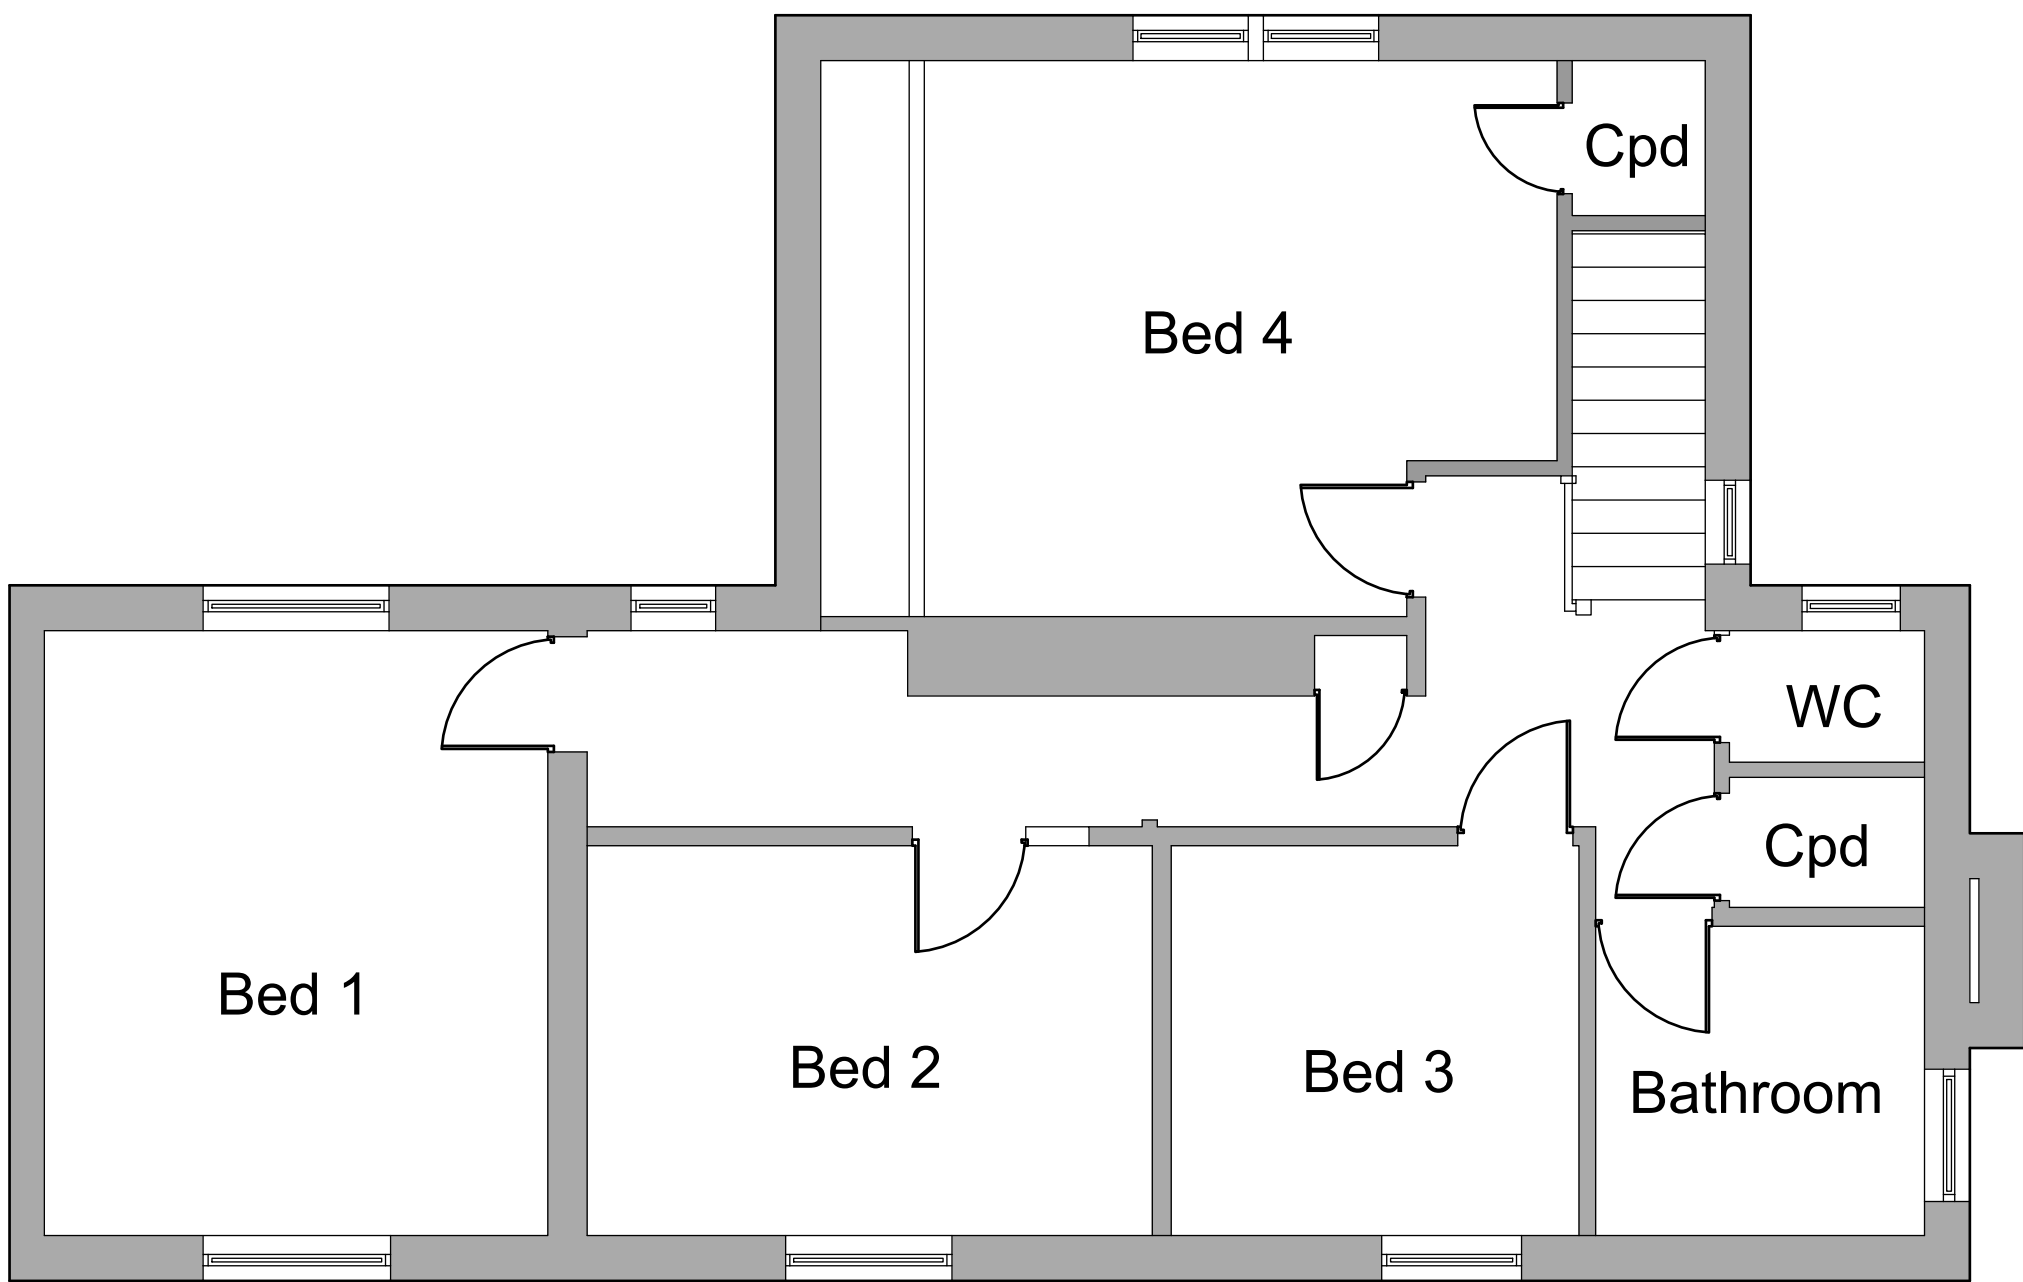

Amendments

1. Rear elevation extension has been reduced by 200mm in width, roof height (ridge) remains as approved.
2. Rear elevation extension rear window configuration altered.
3. Rear elevation door configurations altered, approved French doors/side lights, now bifold doors.
4. RHS window to porch removed.
5. Front entrance door to porch moved over, introduced a window beside.
6. Window to rear elevation bedroom 3 was shown removed on the proposed elevations, this was an error and is remaining.
7. Windows to front elevation will be UPVC, and rear elevation Aluminium.
8. Roof windows to rear elevation extension now 4, not 6.

READ IN CONJUNCTION WITH ALL OTHER PROJECT DOCUMENTS-REFER ALL
DESCREPIENCES AND ERRORS TO THE ARCHITECT/AUTHOR. SCALING THIS
DRAWING IS PERMITTED EXCEPT FOR CONSTRUCTION PURPOSES-WORK
ONLY TO FIGURED DIMENSIONS DURING CONSTRUCTION NOT AUTHORISED
FOR CONSTRUCTION UNLESS SPECIFICALLY STATED. ALL COPYRIGHTS IN THIS
DRAWING AND DESIGNS SHOWN THEREIN IS RETAINED-DO NOT REPRODUCE
WITHOUT CONSENT.



PAGE DESCRIPTION : Ex Floor plans.
PROJECT STAGE: Planning
PROJECT TITLE
Ground and First Floor Extension.

CLIENT:
Mr & Mrs Priestley
49, Guildford Rd
Horsham

DATE : 27 03 26
DRAWN
BY CRG