



Elevations/Roof Plans
Scale 1:100

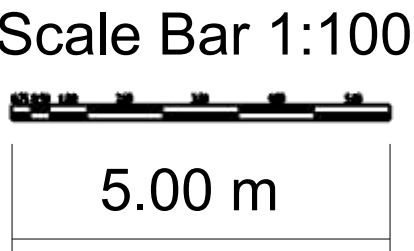


Existing Roof Plan

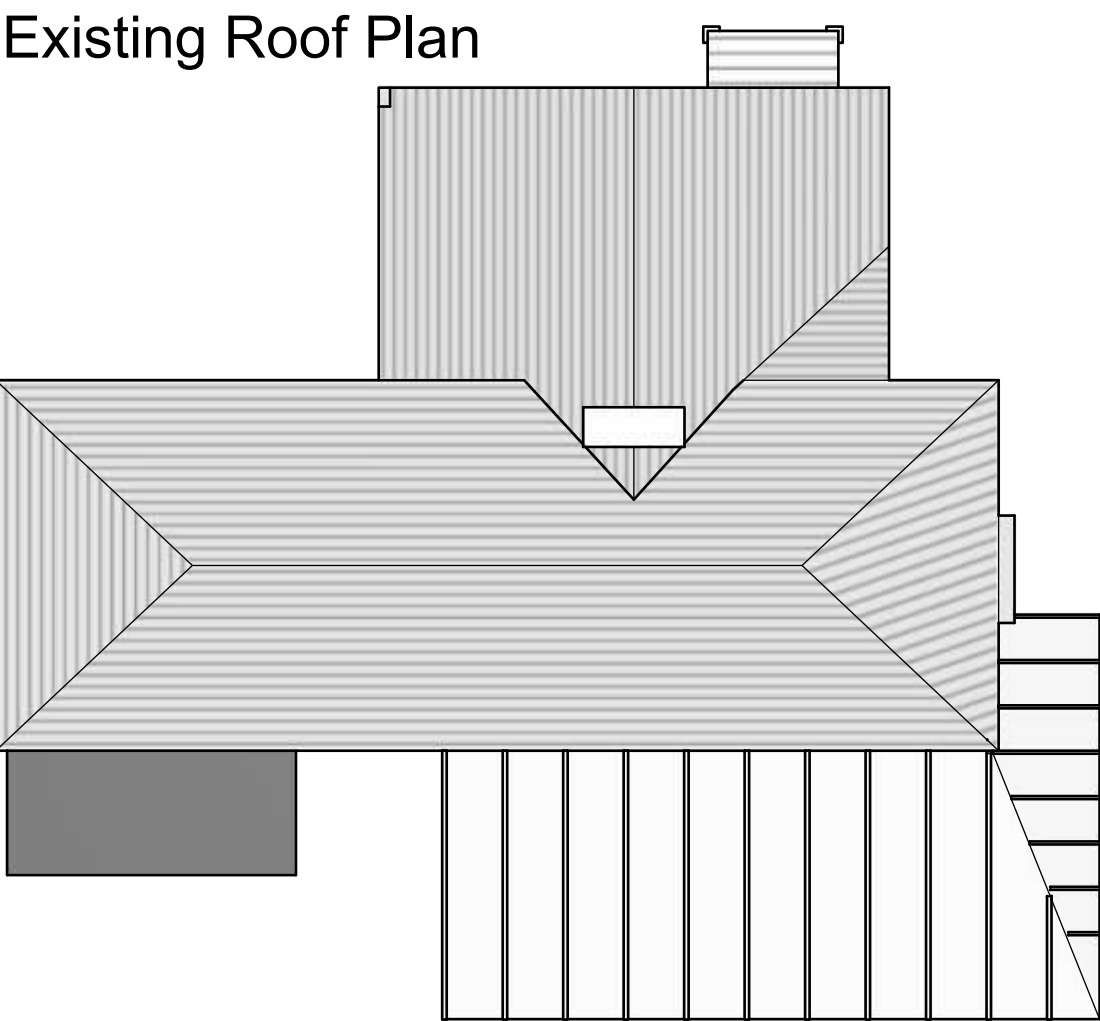


Existing conservatory demolished, making way for a new.

Proposed Roof Plan

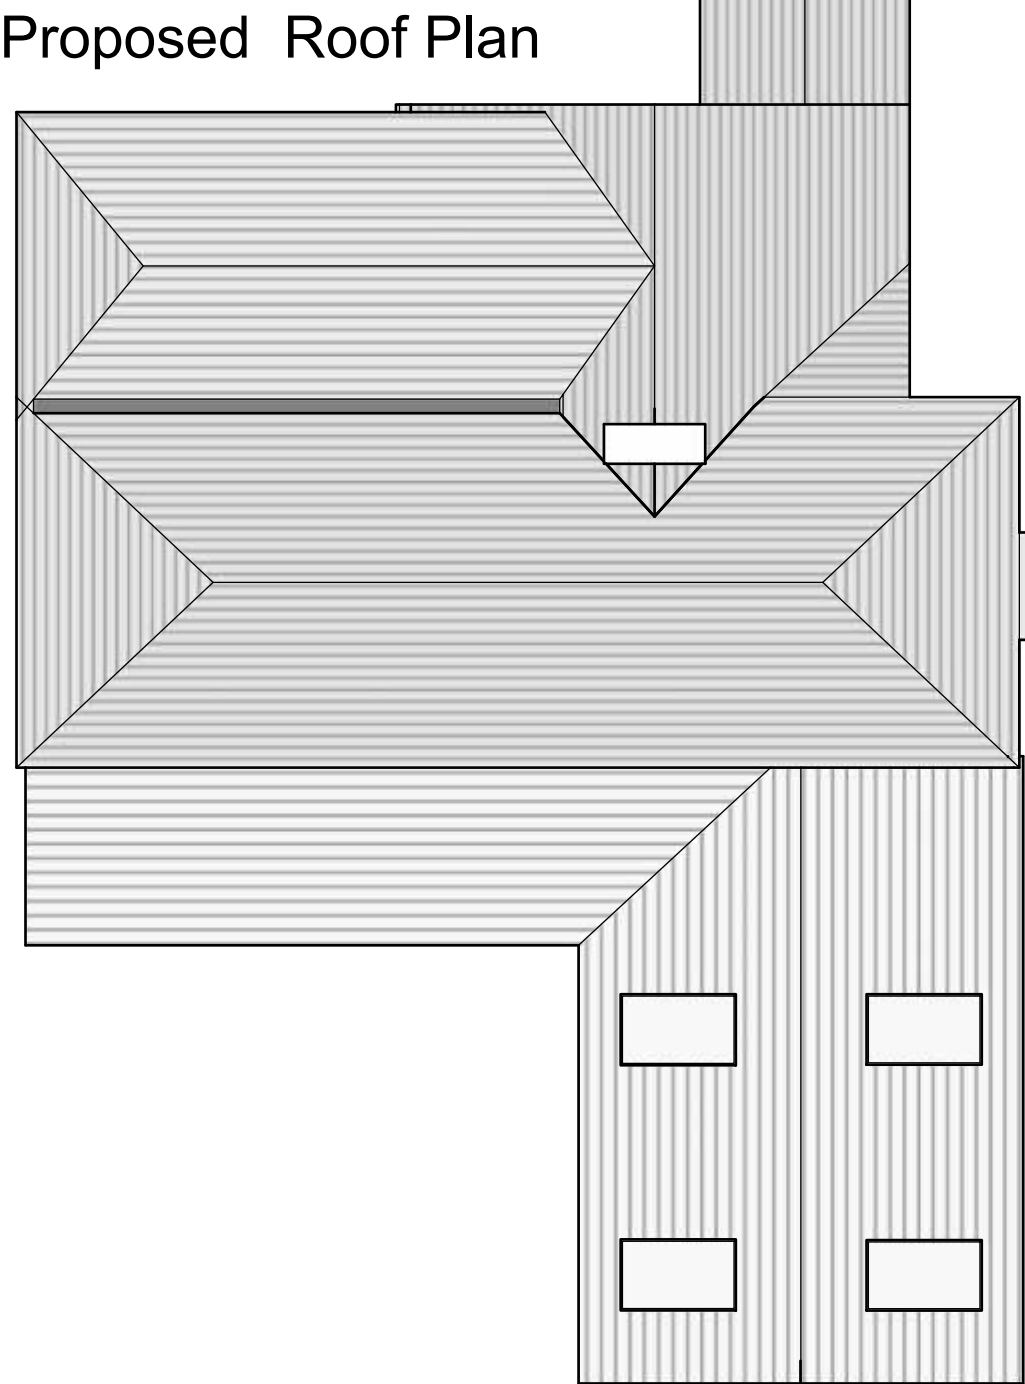


Amendments

1. Rear elevation extension has been reduced by 200mm in width, roof height (ridge) remains as approved.
2. Rear elevation extension rear window configuration altered.
3. Rear elevation door configurations altered, approved French doors/side lights, now bifold doors.
4. RHS window to porch removed.
5. Front entrance door to porch moved over, introduced a window beside.
6. Window to rear elevation bedroom 3 was shown removed on the proposed elevations, this was an error and is remaining.
7. Windows to front elevation will be UPVC, and rear elevation Aluminium.
8. Roof windows to rear elevation extension now 4, not 6.

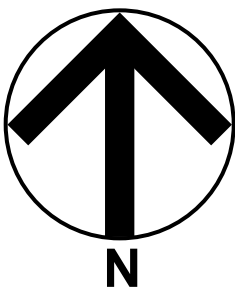

Existing Elevations
Scale 1:100


Left Hand Side

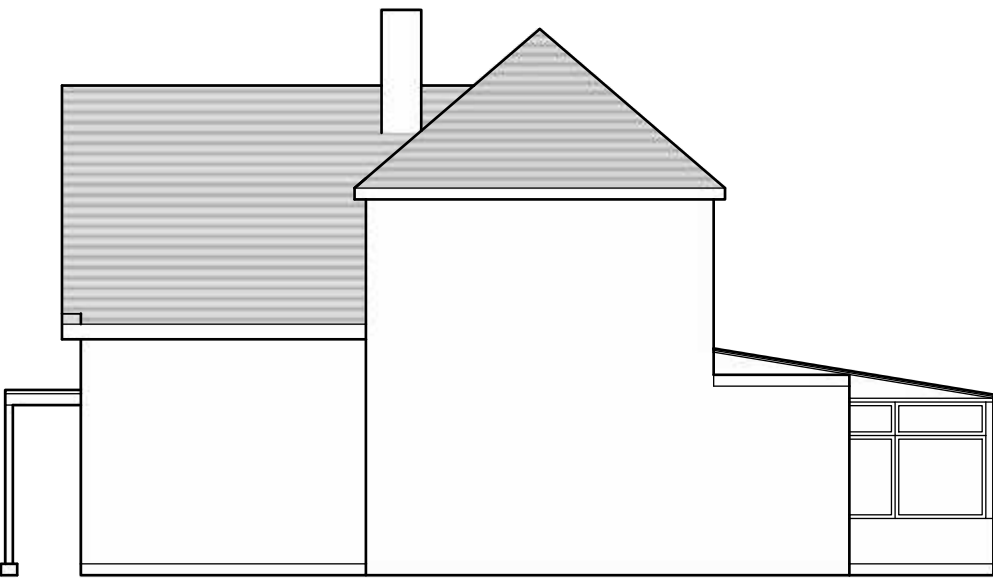


Front Elevation



Rear Elevation

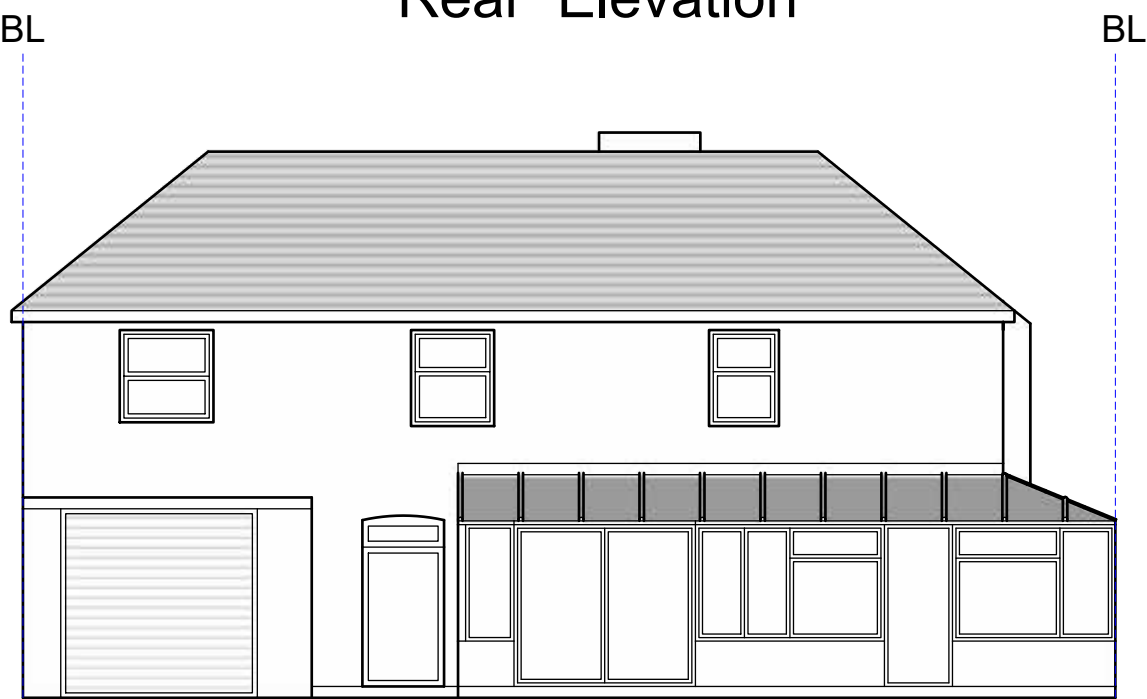


Right hand side

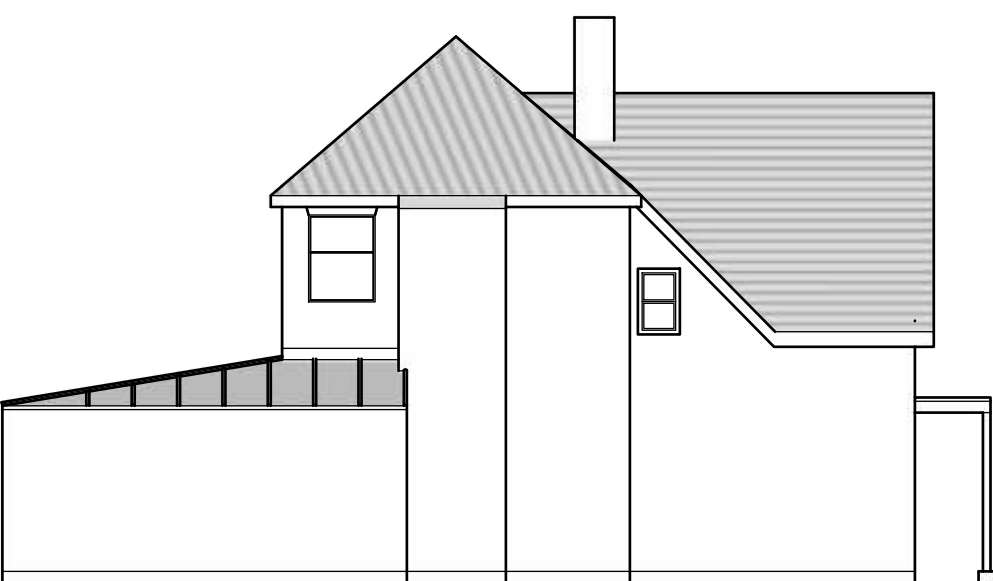

Proposed Elevations
Scale 1:100


Left Hand Side

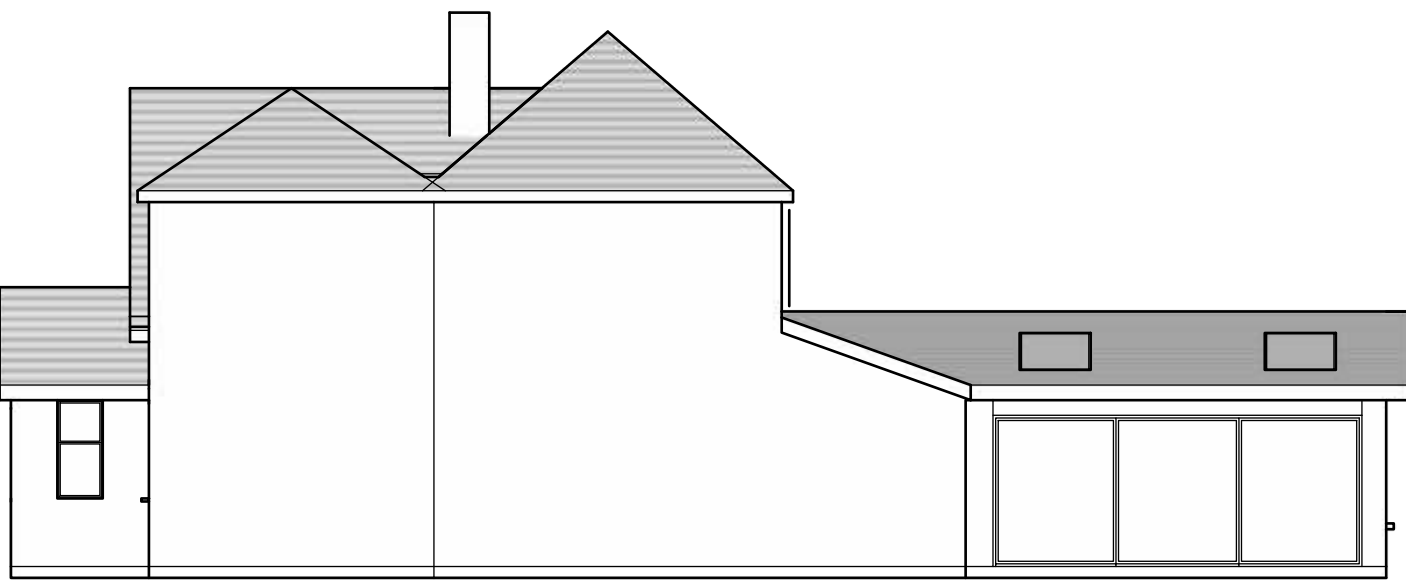


Front Elevation



Rear Elevation

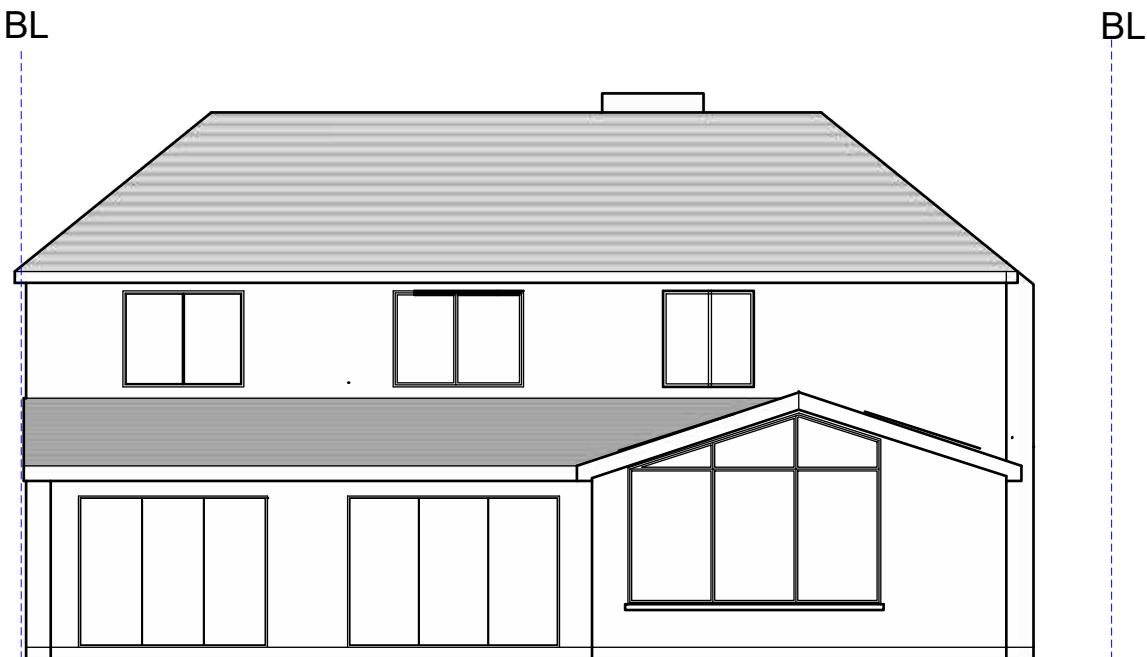

Right hand side

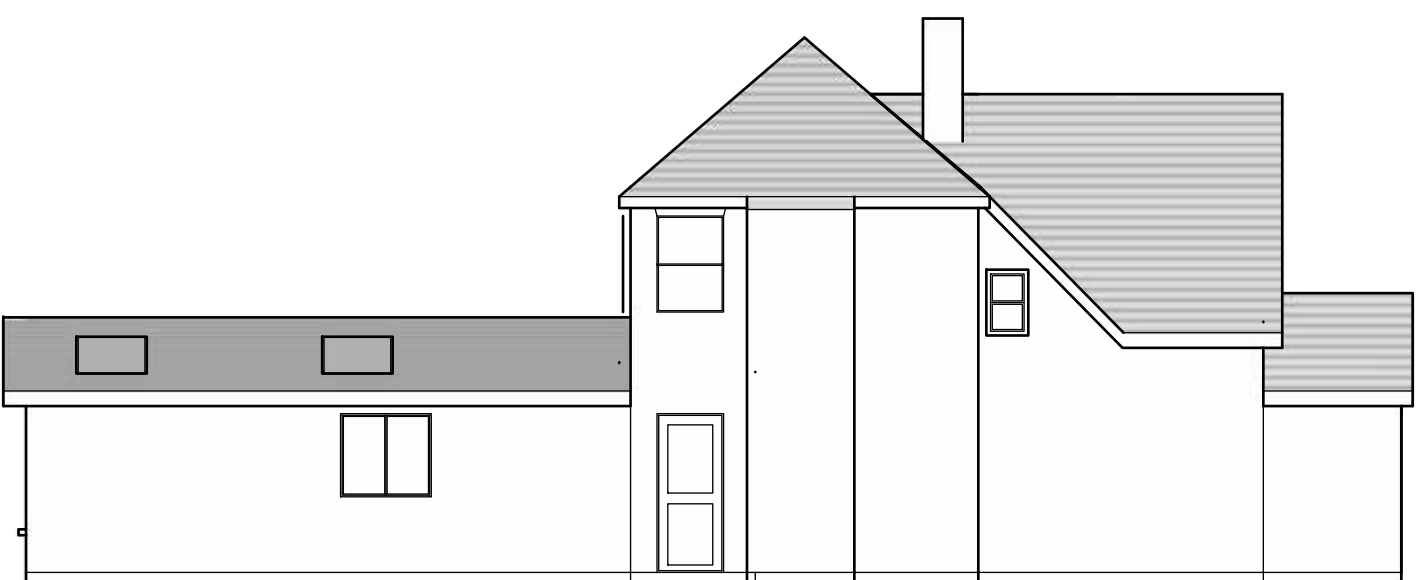

Proposed roof to be tiled to match the existing dwelling as closely as possible in colour, texture, and appearance.
The new roof pitch has been designed to remain visually subservient to the existing ridge line.

READ IN CONJUNCTION WITH ALL OTHER PROJECT DOCUMENTS-REFER ALL
DESCREPIENCES AND ERRORS TO THE ARCHITECT/AUTHOR. SCALING THIS
DRAWING IS PERMITTED EXCEPT FOR CONSTRUCTION PURPOSES-WORK
ONLY TO FIGURED DIMENSIONS DURING CONSTRUCTION NOT AUTHORISED
FOR CONSTRUCTION UNLESS SPECIFICALLY STATED. ALL COPYRIGHTS IN THIS
DRAWING AND DESIGNS SHOWN THEREIN IS RETAINED-DO NOT REPRODUCE
WITHOUT CONSENT.



PAGE DESCRIPTION : Ex Pp Elevations.

PROJECT STAGE: Planning

PROJECT TITLE
Ground and First Floor Extension.

CLIENT:
Mr & Mrs Priestley
49, Guildford Rd
Horsham

DATE : 27 03 26

DRAWN
BY CRG