


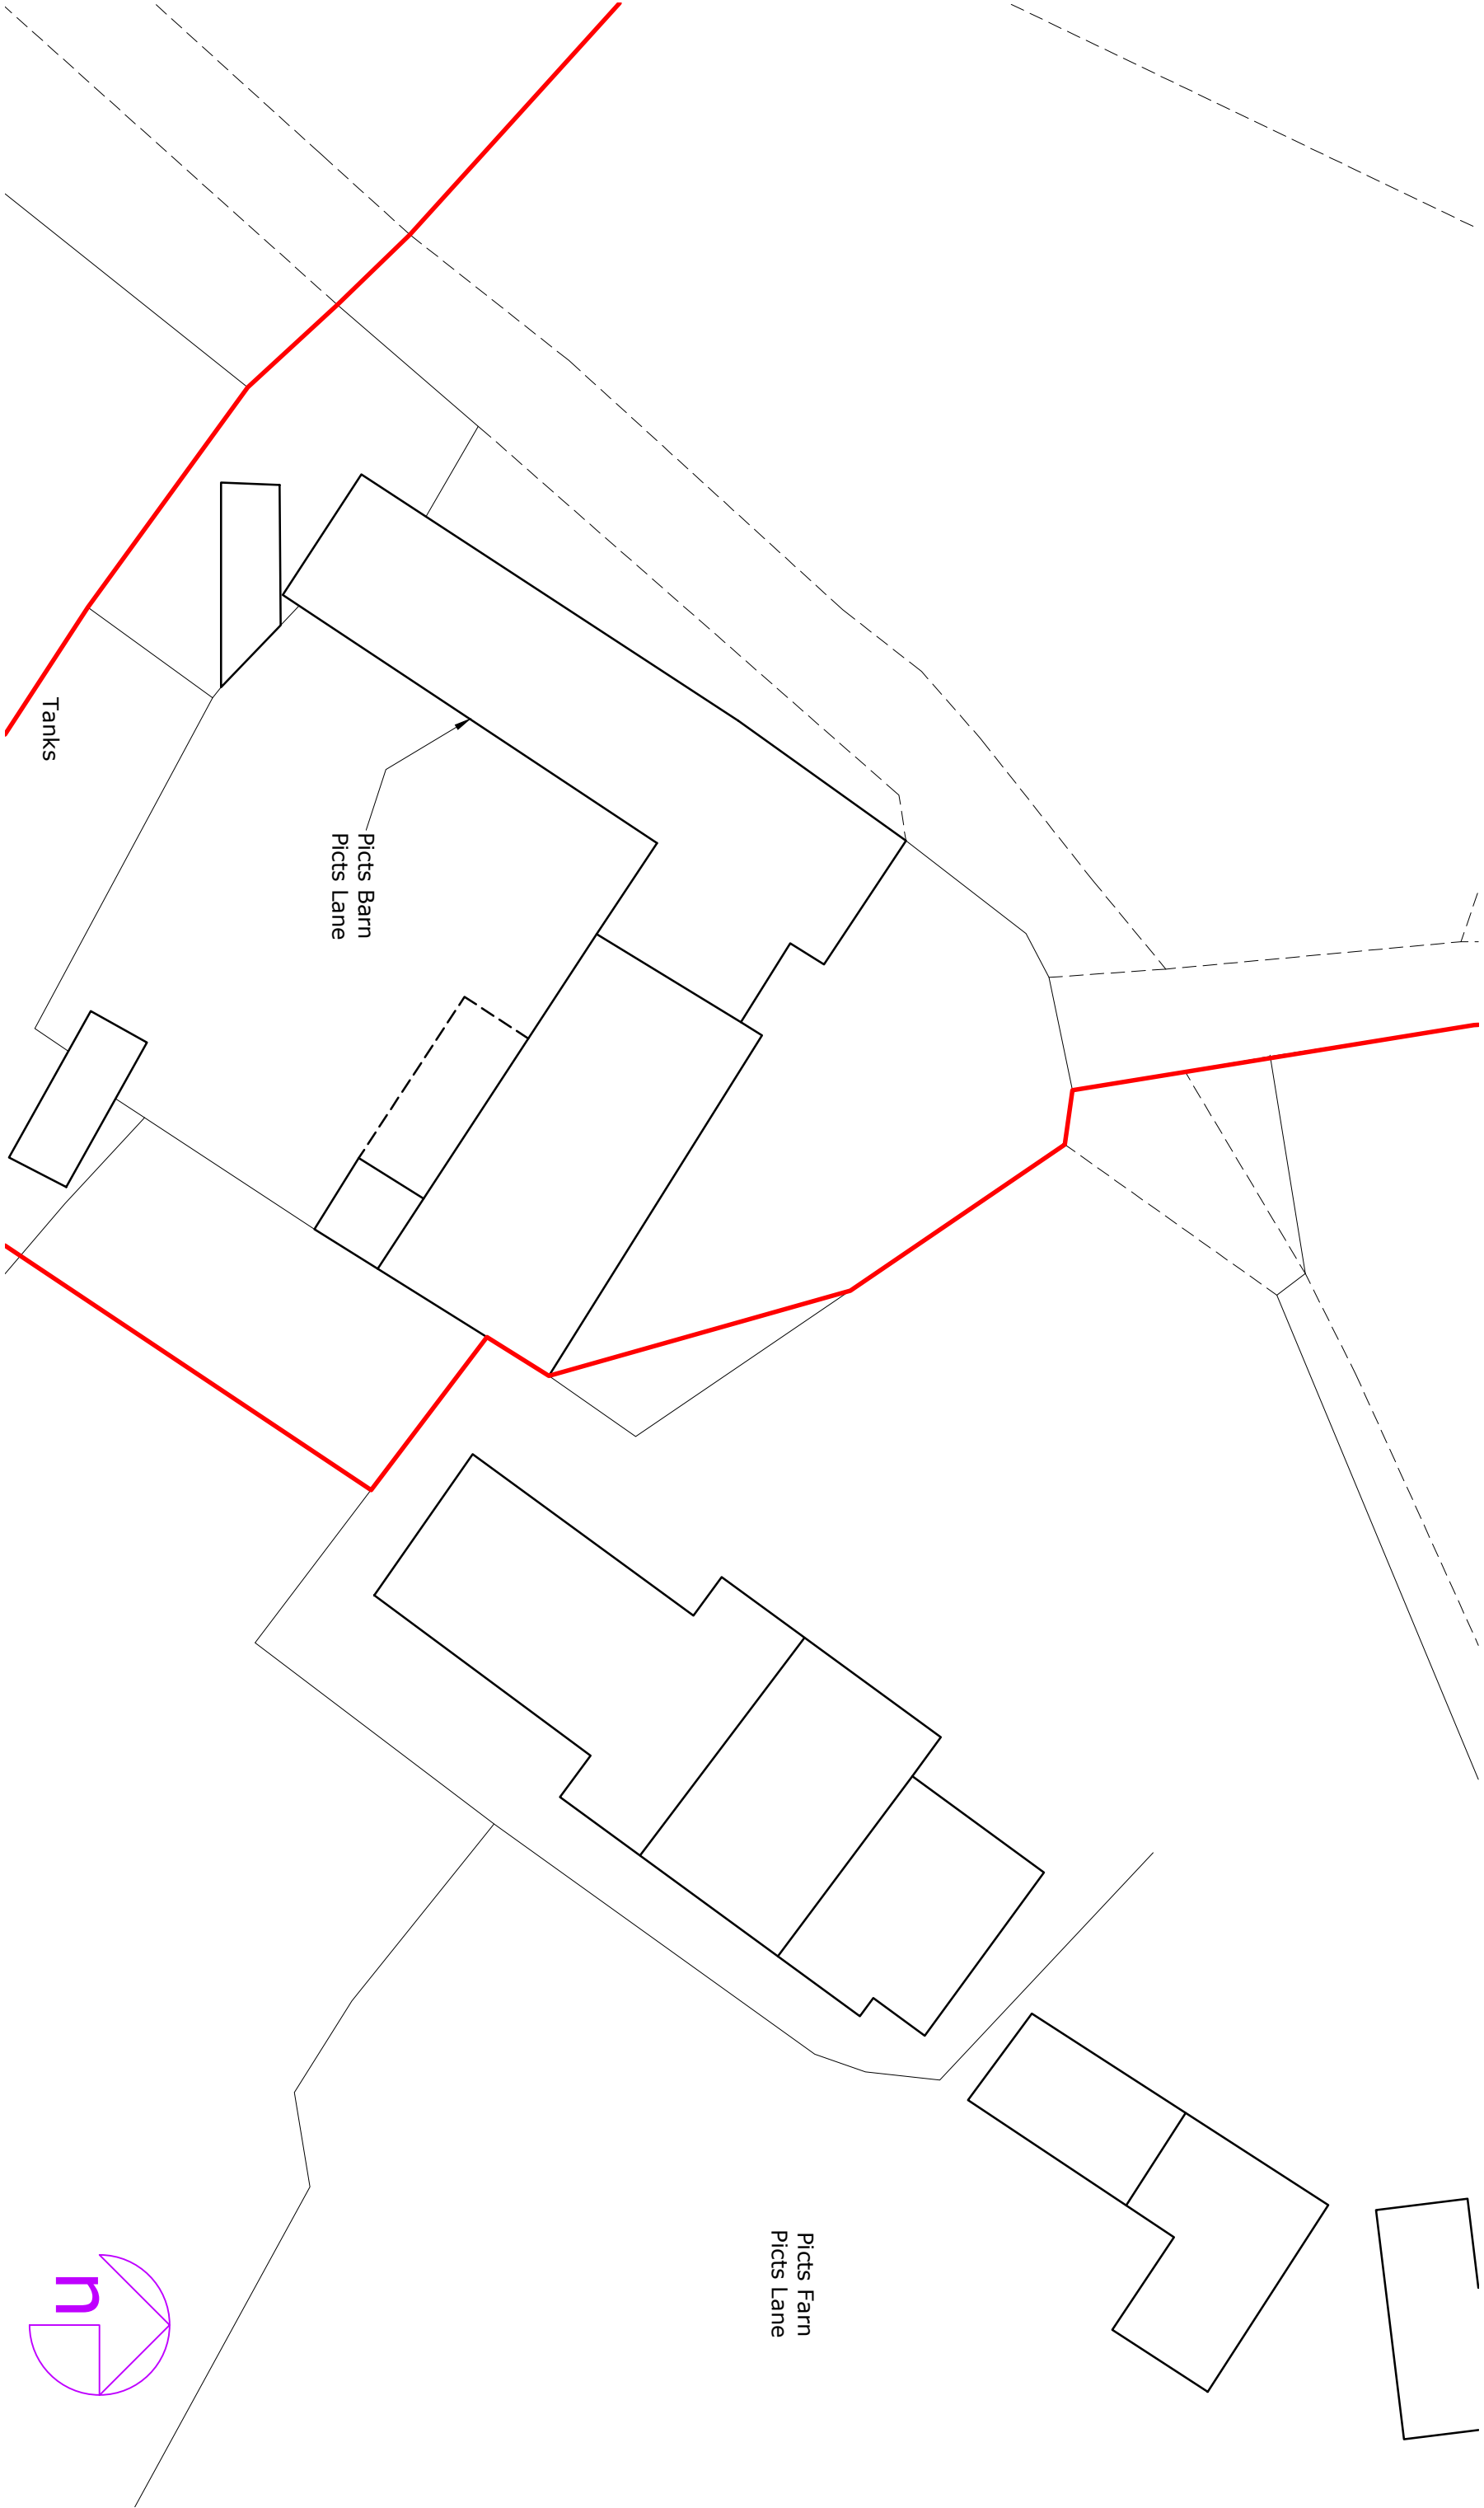

octopusenergy

service

Accredited by:

Client/Project:

Sarah Payne
Picts Barn, Picts Lane
Cowfold RH13 8AN

Project status:

PLANNING (installation of solar panels)

Drawing title:

Site plan as existing

Rev:	Description:	By:	Date:
Scale:	Paper Size:	Drawn:	Checked:
1:200	A3	D. Rodriguez	
Project ID:	Drawing No:	Revision:	Date:
01	1		18.11.2025