


EXISTING SHED FLOOR PLAN – (RETROSPECTIVE APPLICATION)

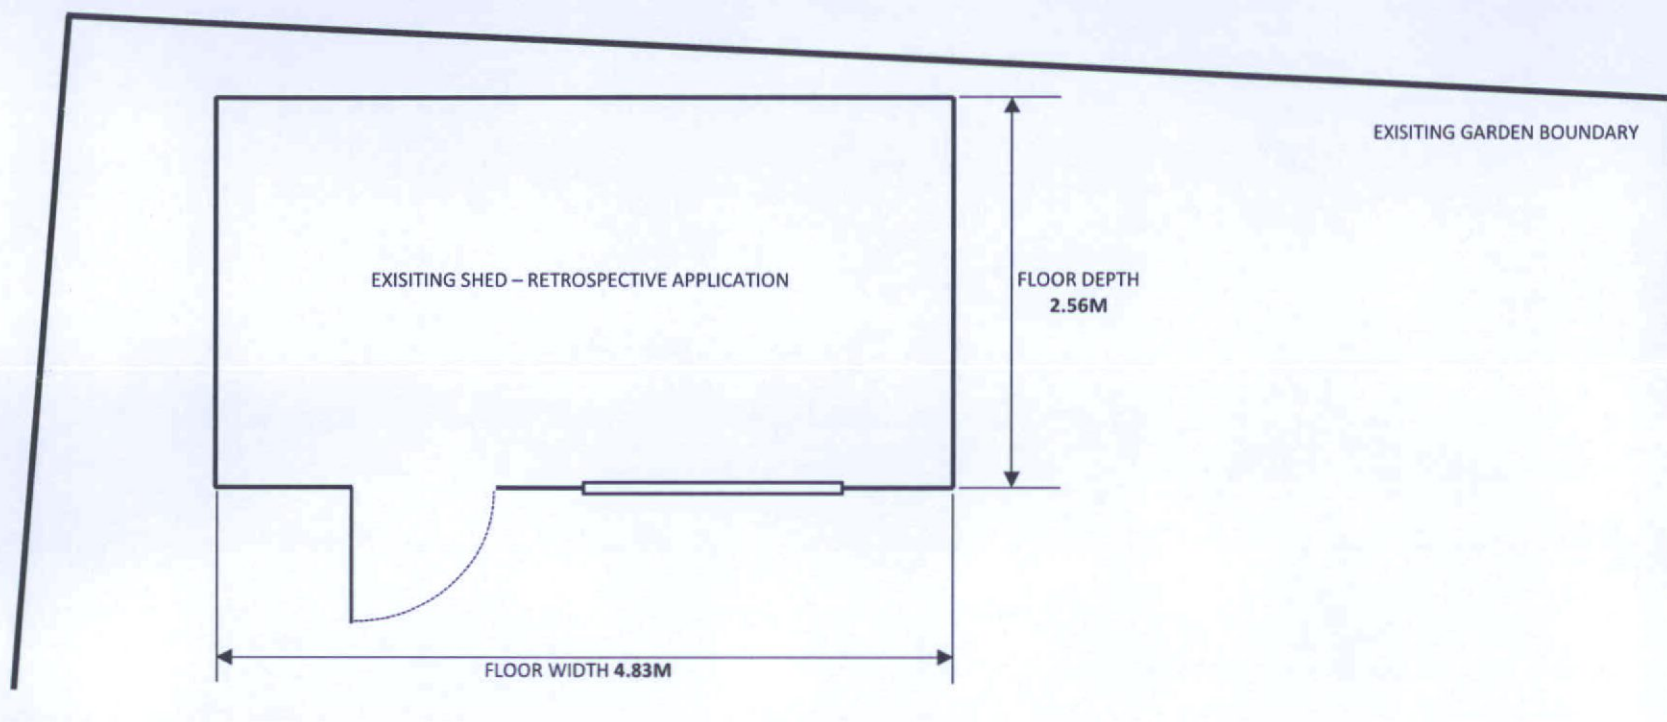

Scale 1:50



Name	BRODIE
Address	59 PENLANDS VALE, BN443PL
Scale	1:50 on A4
Date	11/8/26