



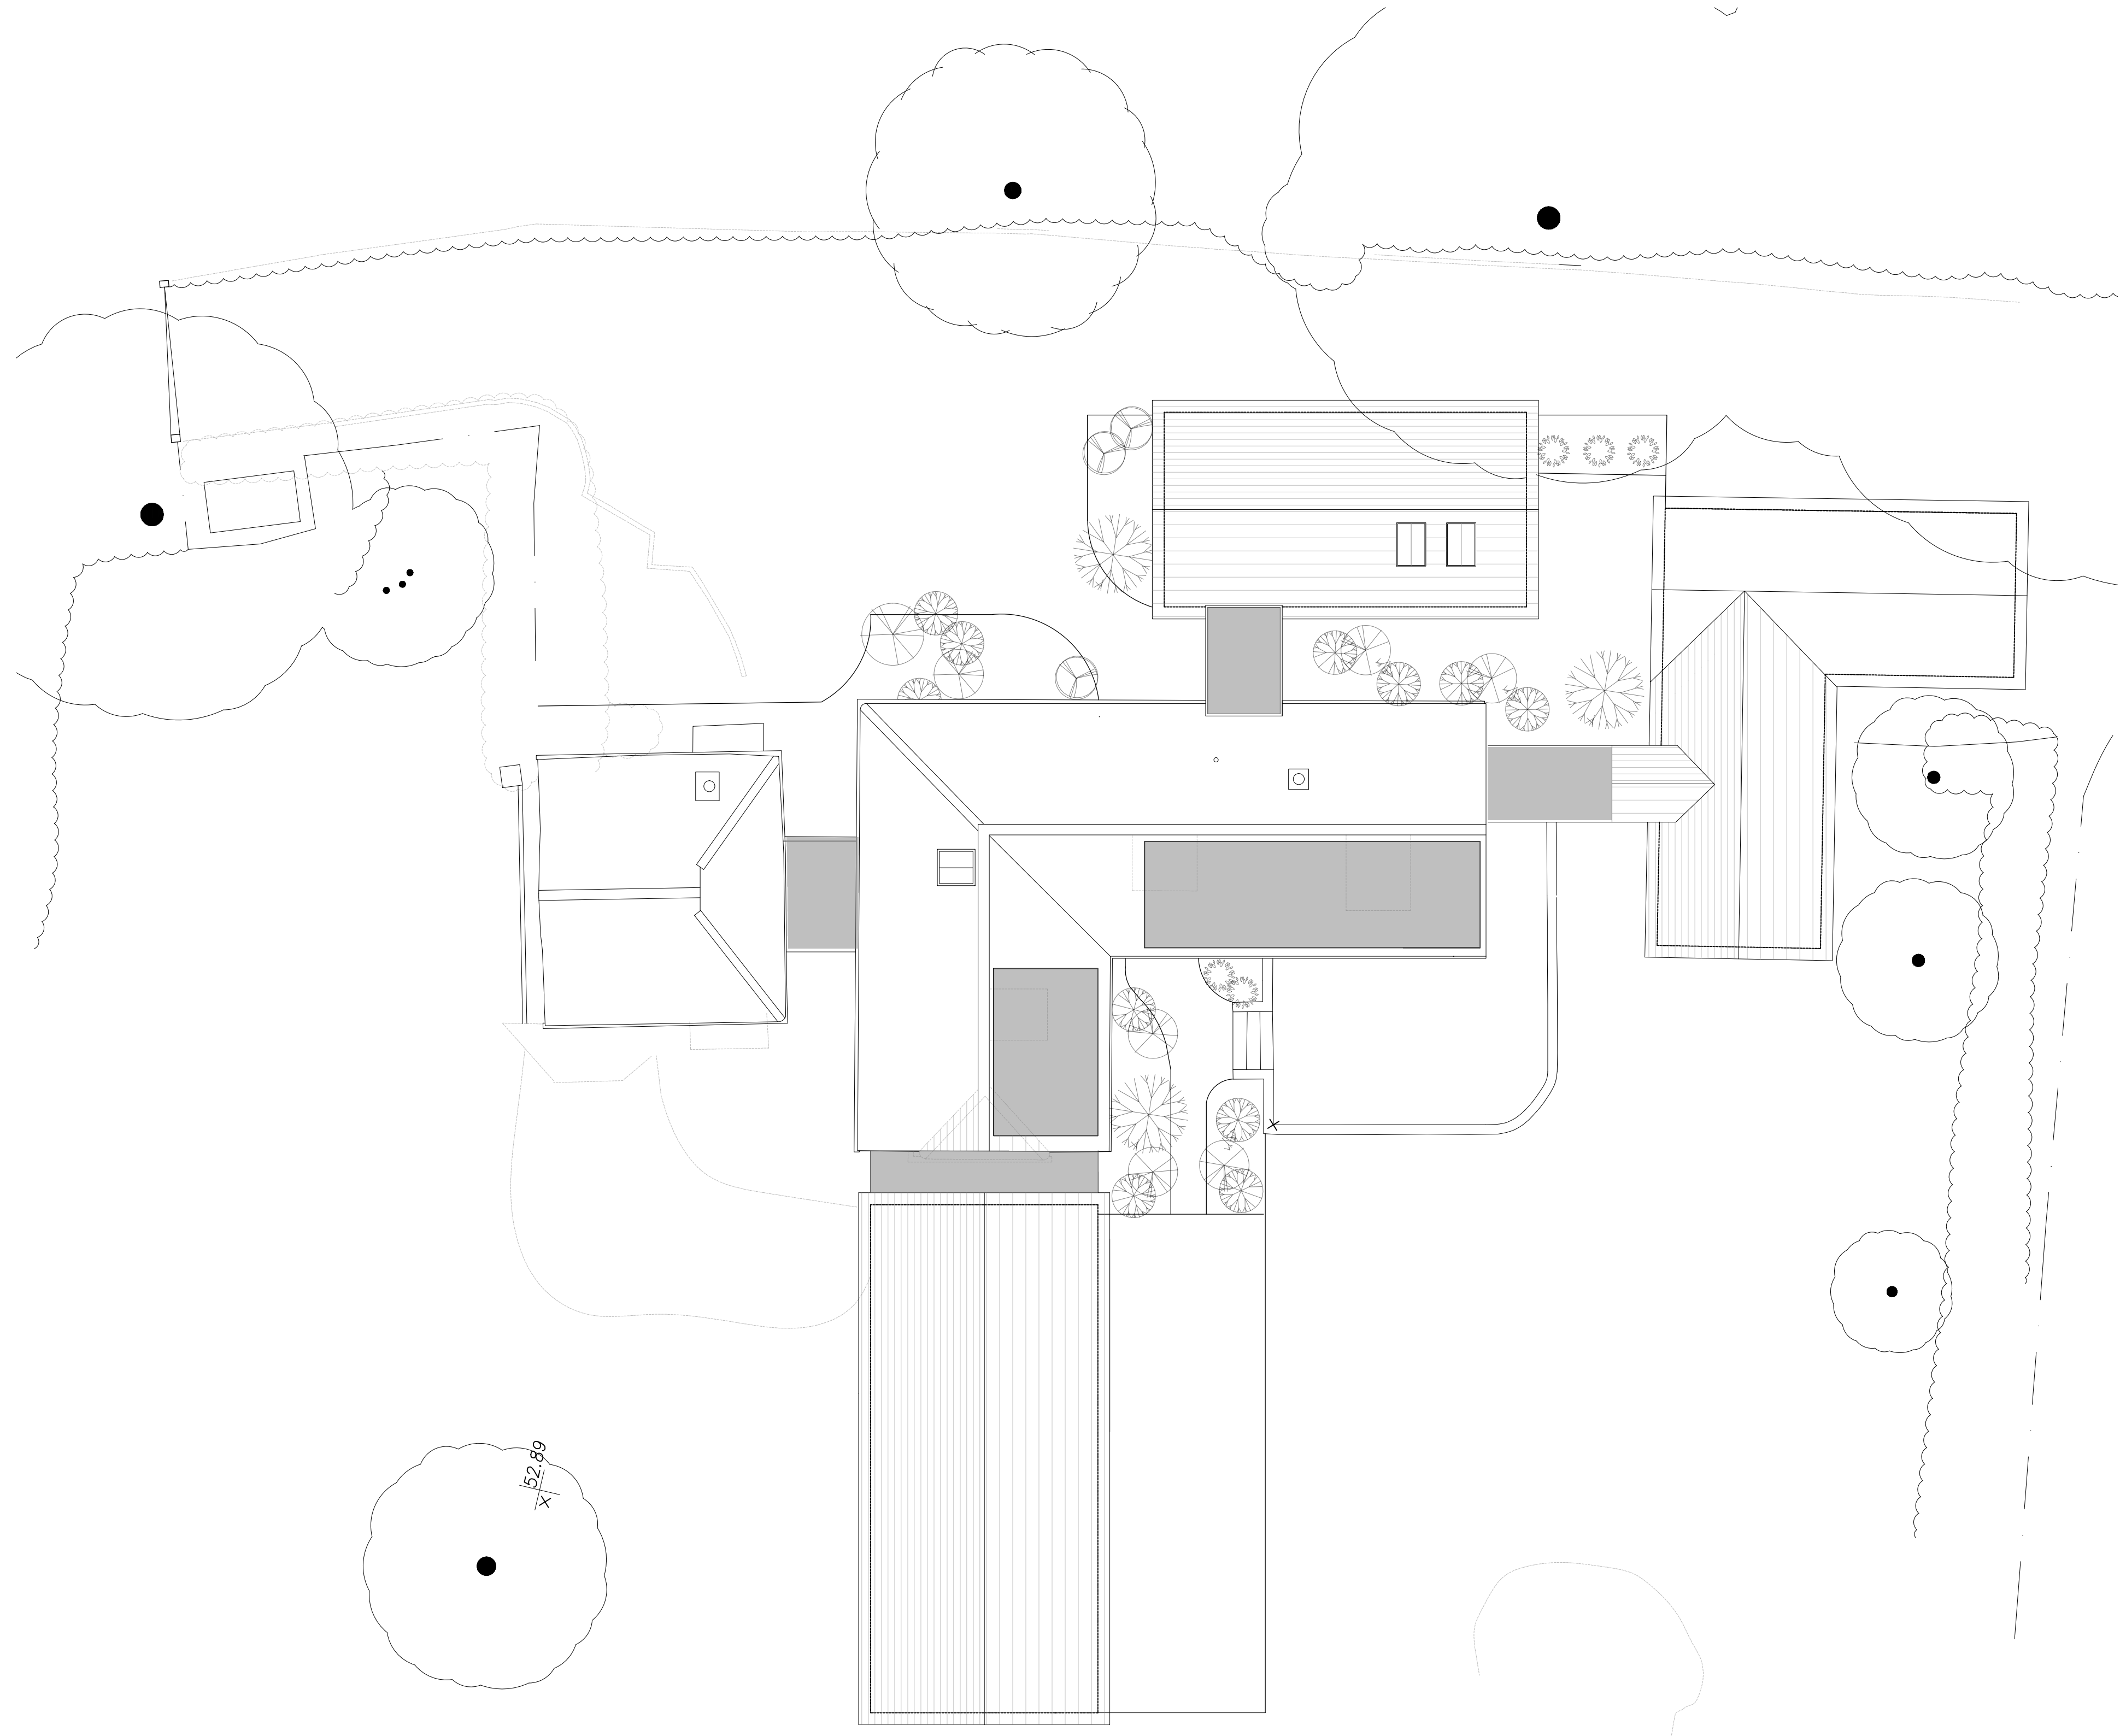

Roof Plan as Proposed 1:100

 

scale - 1:100

- NOTES**
- DO NOT SCALE OFF THIS DRAWING EXCEPT FOR PLANNING PURPOSES
 - CHECK ALL DIMENSIONS ON SITE BEFORE ANY WORK IS COMMENCED
 - ALL GOODS MATERIALS AND WORKMANSHIP MUST CONFORM WITH CURRENT BUILDING REGULATIONS, BRITISH STANDARDS AND CODES OF PRACTICE
 - COPYRIGHT OF THIS DRAWING IS RETAINED BY THE ARCHITECT AND IT MUST NOT BE REPRODUCED WITHOUT WRITTEN CONSENT

A	April '26	LA	Updates following client's review
REV	DATE	BY	AMENDMENT
 folkes architects 1 01903 89829 info@folkesarchitects.co.uk The Old Forge 6 Church Street Storrington West Sussex RH20 4LA			
CLIENT Mr & Mrs Fallows			
JOB TITLE 5 Ivy Cottage The Haven Billingshurst West Sussex RH14 9BS			
DRAWING TITLE Proposed Roof Plan			
PROJECT STAGE PLANNING			
DRAWING STATUS Planning Submission NOT FOR CONSTRUCTION USE UNLESS STATED AS 'CONSTRUCTION'			
DATE March '26	SCALE 1:100 @ A1	DRAWN BY LA	CHECKED BY EC
JOB NO. 25069	DRAWING NO. 3.03	REVISION A	