



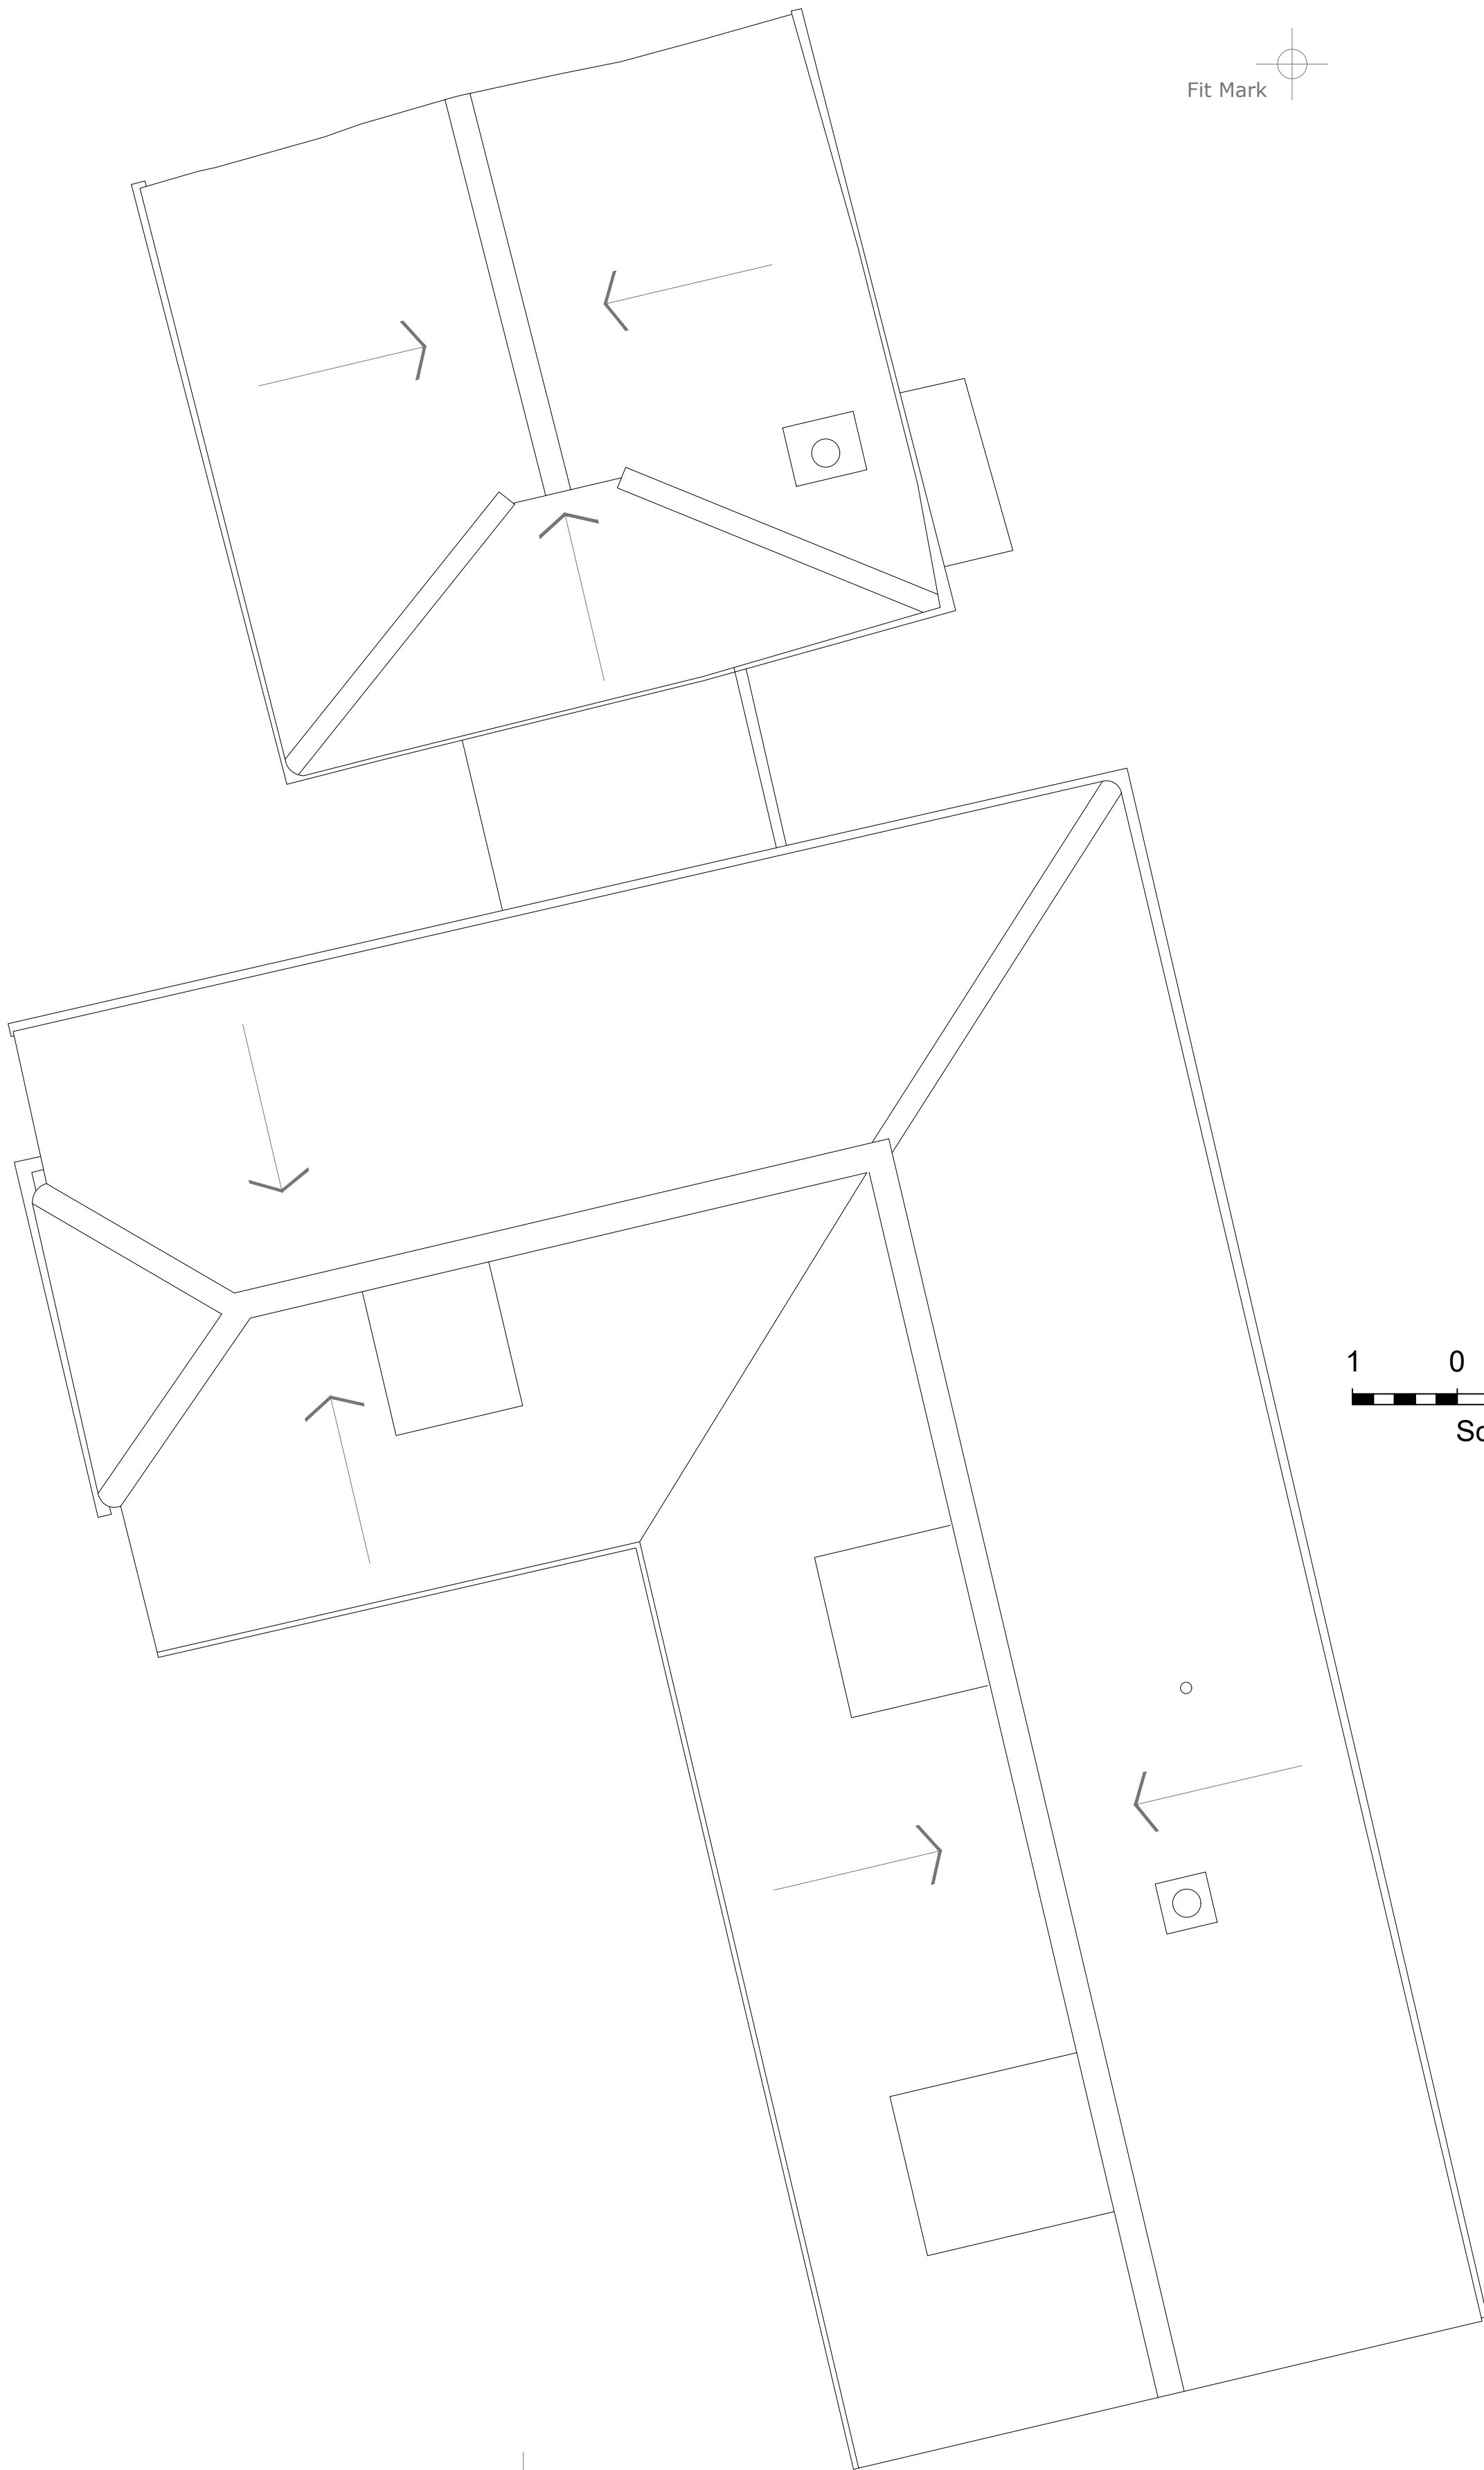

# Roof Plan

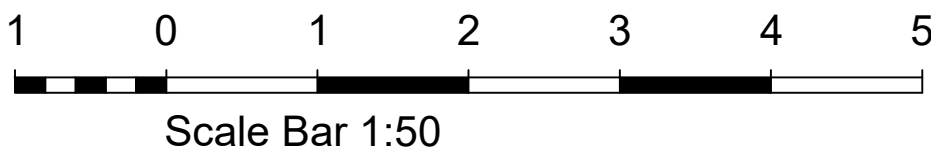

## NOTES

- DO NOT SCALE OFF THIS DRAWING EXCEPT FOR PLANNING PURPOSES
- CHECK ALL DIMENSIONS ON SITE BEFORE ANY WORK IS COMMENCED
- ALL GOODS MATERIALS AND WORKMANSHIP MUST CONFORM WITH CURRENT BUILDING REGULATIONS, BRITISH STANDARDS AND CODES OF PRACTICE
- COPYRIGHT OF THIS DRAWING IS RETAINED BY THE ARCHITECT AND IT MUST NOT BE REPRODUCED WITHOUT WRITTEN CONSENT

### SURVEY GRID:

All information is to Ordnance Survey National Grid, computed using Leica Smartnet RTK Network

### SURVEY DATUM:

All Levels relate to Ordnance Survey Datum.

### NOTES:

- Surveyed boundaries may not be legal boundaries.
- Dimensions should not be scaled. All information contained in the drawing should be checked and verified on site prior to any fabrication/construction.
- All utilities have been identified to the best of the surveyors knowledge but cannot be guaranteed. Due to non entry of inspection chambers all pipe sizes should be checked and verified before any works commence.
- Services such as Inspection Chambers and Water Meters etc may be obscured by parked cars or debris.

## Building Survey Key

| HEIGHTS                     | LEVELS                     |
|-----------------------------|----------------------------|
| AC Underside of Arch Crown  | ACL Arch Crown             |
| AS Underside of Arch Spring | ASL Arch Spring            |
| C Ceiling                   | CL Ceiling                 |
| CF False Ceiling            | CFL False Ceiling          |
| DH Door Head                | DHL Door Head              |
| DS Door Sill                | DSL Door Sill              |
| UB Underside of Beam        | EL Eaves                   |
| UBW Underside of Beam       | FL Floor                   |
| UD Underside of Duct        | FFL Finished Floor         |
| UJ Underside of Joint       | FRL Flat Roof              |
| UP Underside of Pipe        | ICL Inspection Cover       |
| URS Underside of Rafter     | IRL Inspection Cover       |
| US Underside of (Generic)   | RL Ridge                   |
| WAC Window Arch Crown       | SSL Structural Sub         |
| WAS Window Arch Spring      | TWL Top of Wall            |
| WH Window Head              | UBL Underside of Beam      |
| WS Window Sill              | UDL Underside of Duct      |
|                             | UJL Underside of Joint     |
|                             | UPL Underside of Pipe      |
|                             | UPEL Underside of Palmet   |
|                             | URSAL Underside of RSJ     |
|                             | USL Underside of (Generic) |
|                             | WACL Window Arch Crown     |
|                             | WASL Window Arch Spring    |
|                             | WHL Window Head            |
|                             | WSL Window Sill            |

**FEATURES**

A Approximate

ACB Alarm Control Box

B Butler

CB Cupboard

CFUP Ceiling False Slipping Up

CH Ceiling Hatch

CLUP Ceiling Slipping Up

CWT Cold Water Tank

DP Down Pipe

DPC Damp Proof Course

ECU Electrical Consumer Unit

EDB Electrical Distribution Unit

FB Fuse Box

G Gully

GP Gas Pipe

HWC Hot Water Cylinder

IC Inspection Cover

RSC Rolled Steel Column

RSJ Rolled Steel Joint

RWP Rain Water Pipe

SC Server Cabinet

SKL Skylight

SP Stand Pipe

SVP Soil Vent Pipe

TB Telephone Box

VP Vent Pipe

WH Water Heater

WP Waste Pipe

**SYMBOLS**

Pipe Floor to Ceiling

Pipe into Floor

Pipe into Ceiling

C-3.45 Ceiling height above floor level

FFL-23.45 Finish Floor Level related to datum


Stairs / Steps Up

Beam Slopes Up


Roof Slopes Up

Ceiling Slopes Up

## Symbology

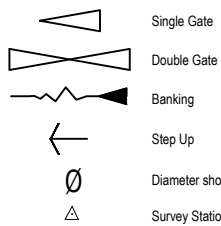

## Linetypes

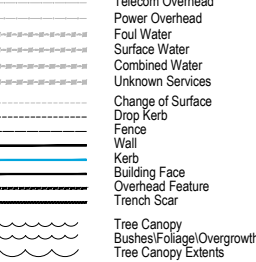

| REV | DATE | BY | AMENDMENT |
|-----|------|----|-----------|
|     |      |    |           |
|     |      |    |           |

**folkes architects**

The Old Forge  
6 Church Street  
Storrington  
West Sussex  
RH20 4LA

T: 01903 868028  
info@folkesarchitects.co.uk

CLIENT  
**Mr & Mrs Fallows**

JOB TITLE  
**5 Ivy Cottage  
The Haven  
Billingshurst  
West Sussex  
RH14 9BS**

DRAWING TITLE  
**As Existing Roof Plan**

DRAWING STATUS  
**SURVEY**  
NOT FOR CONSTRUCTION USE UNLESS STATED AS 'CONSTRUCTION'

| DATE    | SCALE       | DRAWN BY | CHECKED BY |
|---------|-------------|----------|------------|
| Dec '25 | 1:50 @ A1   | KD       | EC         |
| JOB NO. | DRAWING NO. | REVISION |            |
| 25069   | 1.04        |          |            |