



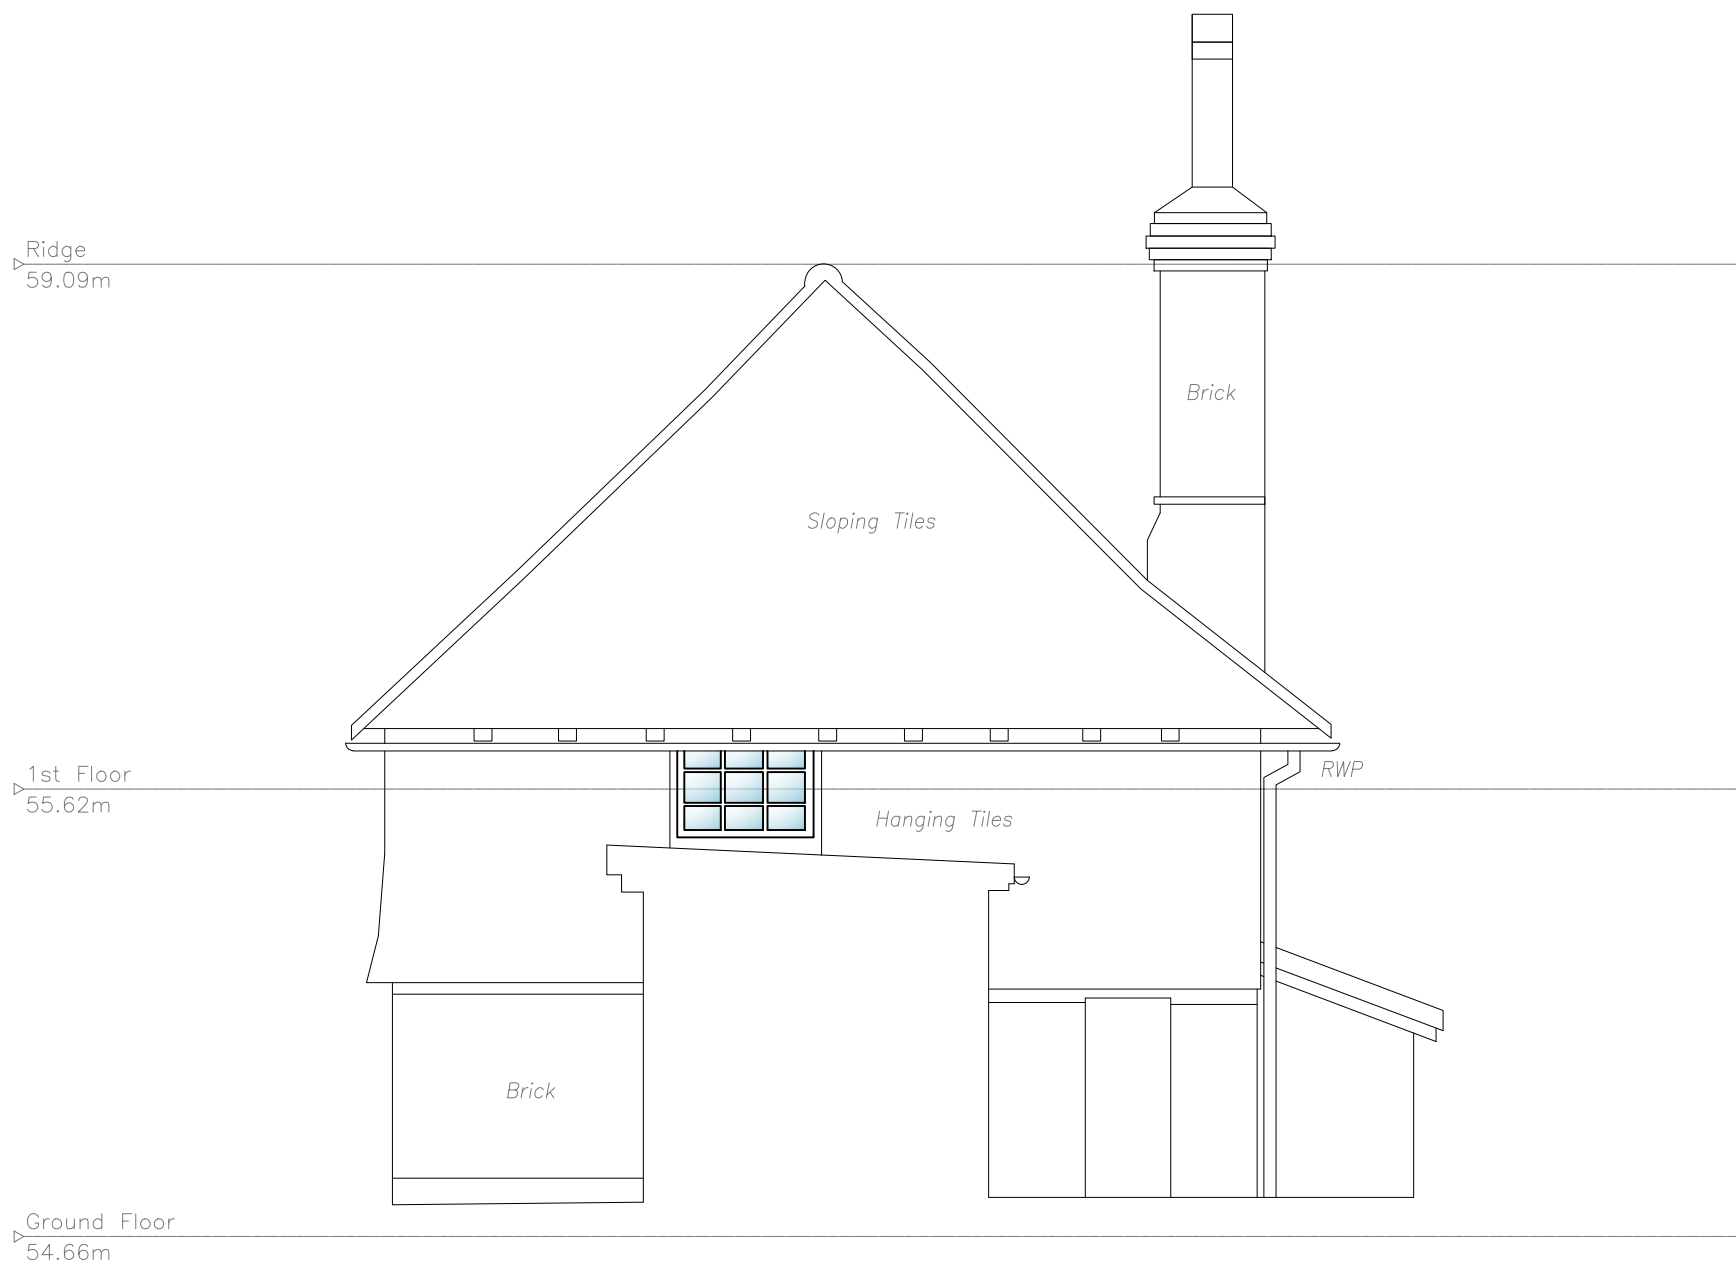



Datum 50.00m

## South Elevation

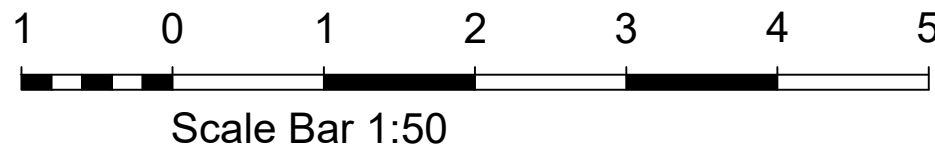


Datum 50.00m

## South Elevation Part 2

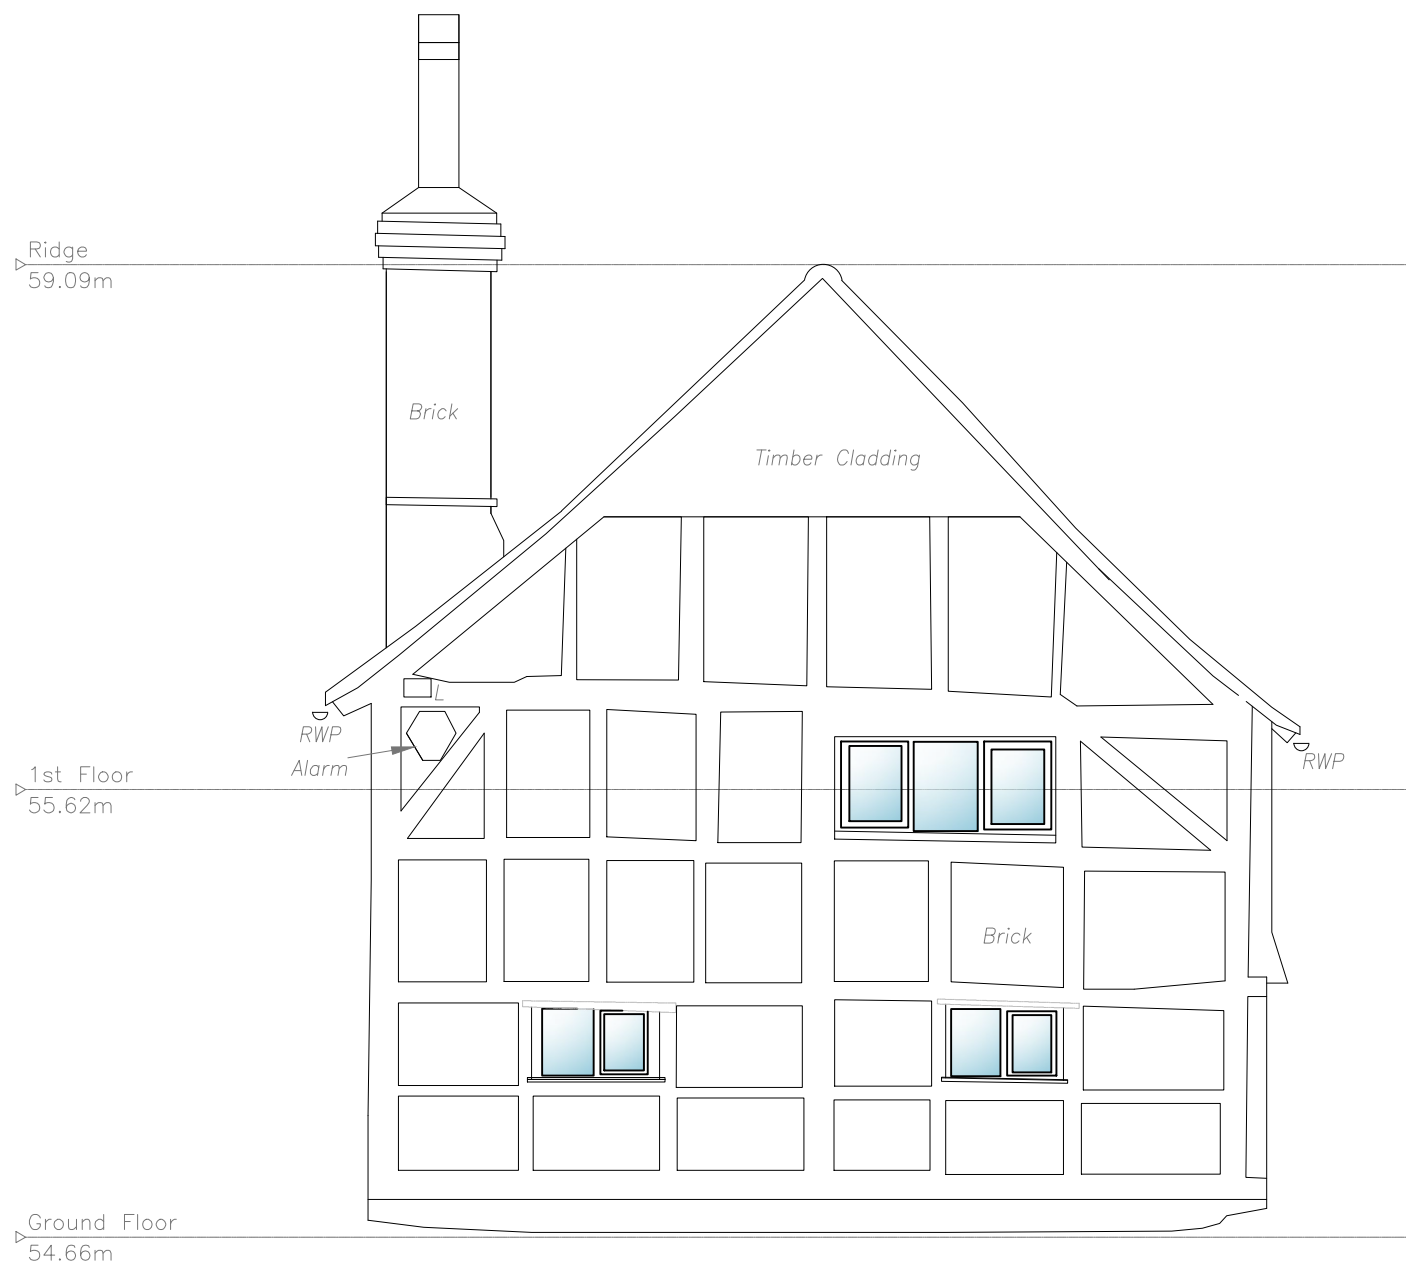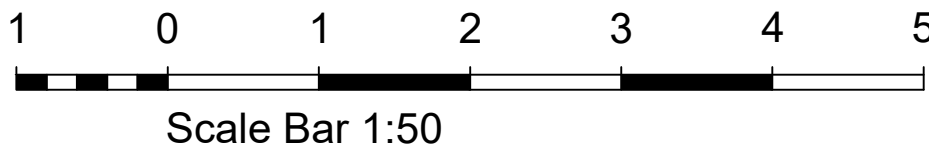


Datum 50.00m

## North Elevation

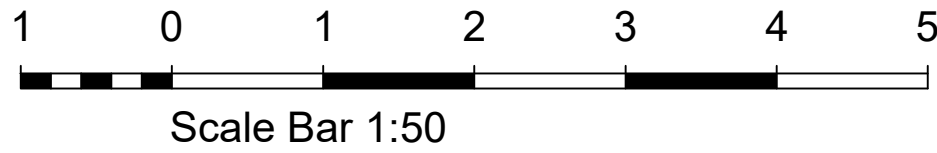

Datum 50.00m

## North Elevation Part 2

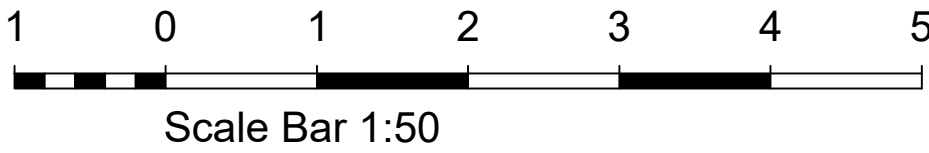

### NOTES

- DO NOT SCALE OFF THIS DRAWING EXCEPT FOR PLANNING PURPOSES
- CHECK ALL DIMENSIONS ON SITE BEFORE ANY WORK IS COMMENCED
- ALL GOODS MATERIALS AND WORKMANSHIP MUST CONFORM WITH CURRENT BUILDING REGULATIONS, BRITISH STANDARDS AND CODES OF PRACTICE
- COPYRIGHT OF THIS DRAWING IS RETAINED BY THE ARCHITECT AND IT MUST NOT BE REPRODUCED WITHOUT WRITTEN CONSENT

#### SURVEY GRID:

All information is to Ordnance Survey National Grid, computed using Leica Smartnet RTK Network

#### SURVEY DATUM:

All Levels relate to Ordnance Survey Datum.


#### NOTES:

- Surveyed boundaries may not be legal boundaries.
- Dimensions should not be scaled. All information contained in the drawing should be checked and verified on site prior to any fabrication/construction.
- All utilities have been identified to the best of the surveyors knowledge but cannot be guaranteed. Due to non entry of inspection chambers all pipe sizes should be checked and verified before any works commence.
- Services such as Inspection Chambers and Water Meters etc may be obscured by parked cars or debris.


### Elevation Survey Key

| FEATURES                     | SURFACES               |
|------------------------------|------------------------|
| A Alarm Box                  | B Brick                |
| AB Air Brick                 | C Cladding             |
| ACU Air Conditioning Unit    | MC Metal Cladding      |
| Col Column                   | R Render               |
| DP Down Pipe                 | SC Stone Cladding      |
| ECU Electrical Consumer Unit | ST Stone               |
| EM Electric Meter            | STR Sloping Tiled Roof |
| FB Fuse Box                  | T Timber               |
| GM Gas Meter                 | TC Timber Cladding     |
| HR Handrail                  | VTH Vertical Tile      |
| Hanging                      |                        |
| JB Junction Box              |                        |
| L Light                      |                        |
| RU Refrigeration Unit        |                        |
| RWP Rain Water Pipe          |                        |
| SB Switchbox                 |                        |
| SVP Soil Vent Pipe           |                        |
| TB Telecoms Box              |                        |
| V Vent                       |                        |
| WP Waste Pipe                |                        |

### Symbology

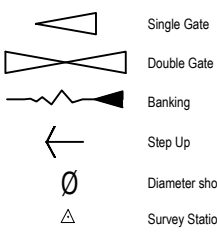

### Linetypes

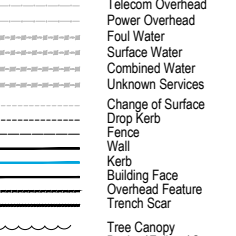

| REV | DATE | BY | AMENDMENT |
|-----|------|----|-----------|
|-----|------|----|-----------|

**folkes architects**

L 01903 868028  
info@folkesarchitects.co.uk

The Old Forge  
& Church Street  
Storrington  
West Sussex  
RH20 4LA

#### CLIENT

Mr & Mrs Fallows

#### JOB TITLE

5 Ivy Cottage  
The Haven  
Billingshurst  
West Sussex  
RH14 9BS

#### DRAWING TITLE

As Existing Elevations - sheet 1

#### DRAWING STATUS

**SURVEY**

NOT FOR CONSTRUCTION USE UNLESS STATED AS 'CONSTRUCTION'

| DATE       | SCALE       | DRAWN BY |
|------------|-------------|----------|
| Dec '25    | 1:50 @ A1   | KD       |
| CHECKED BY |             |          |
| EC         |             |          |
| JOB NO.    | DRAWING NO. | REVISION |
| 25069      | 1.05        |          |