



Drawing Legend


-  Existing Timber Stud Walls on Brick Plinth
-  Existing roof lines, to be read in conjunction with elevations

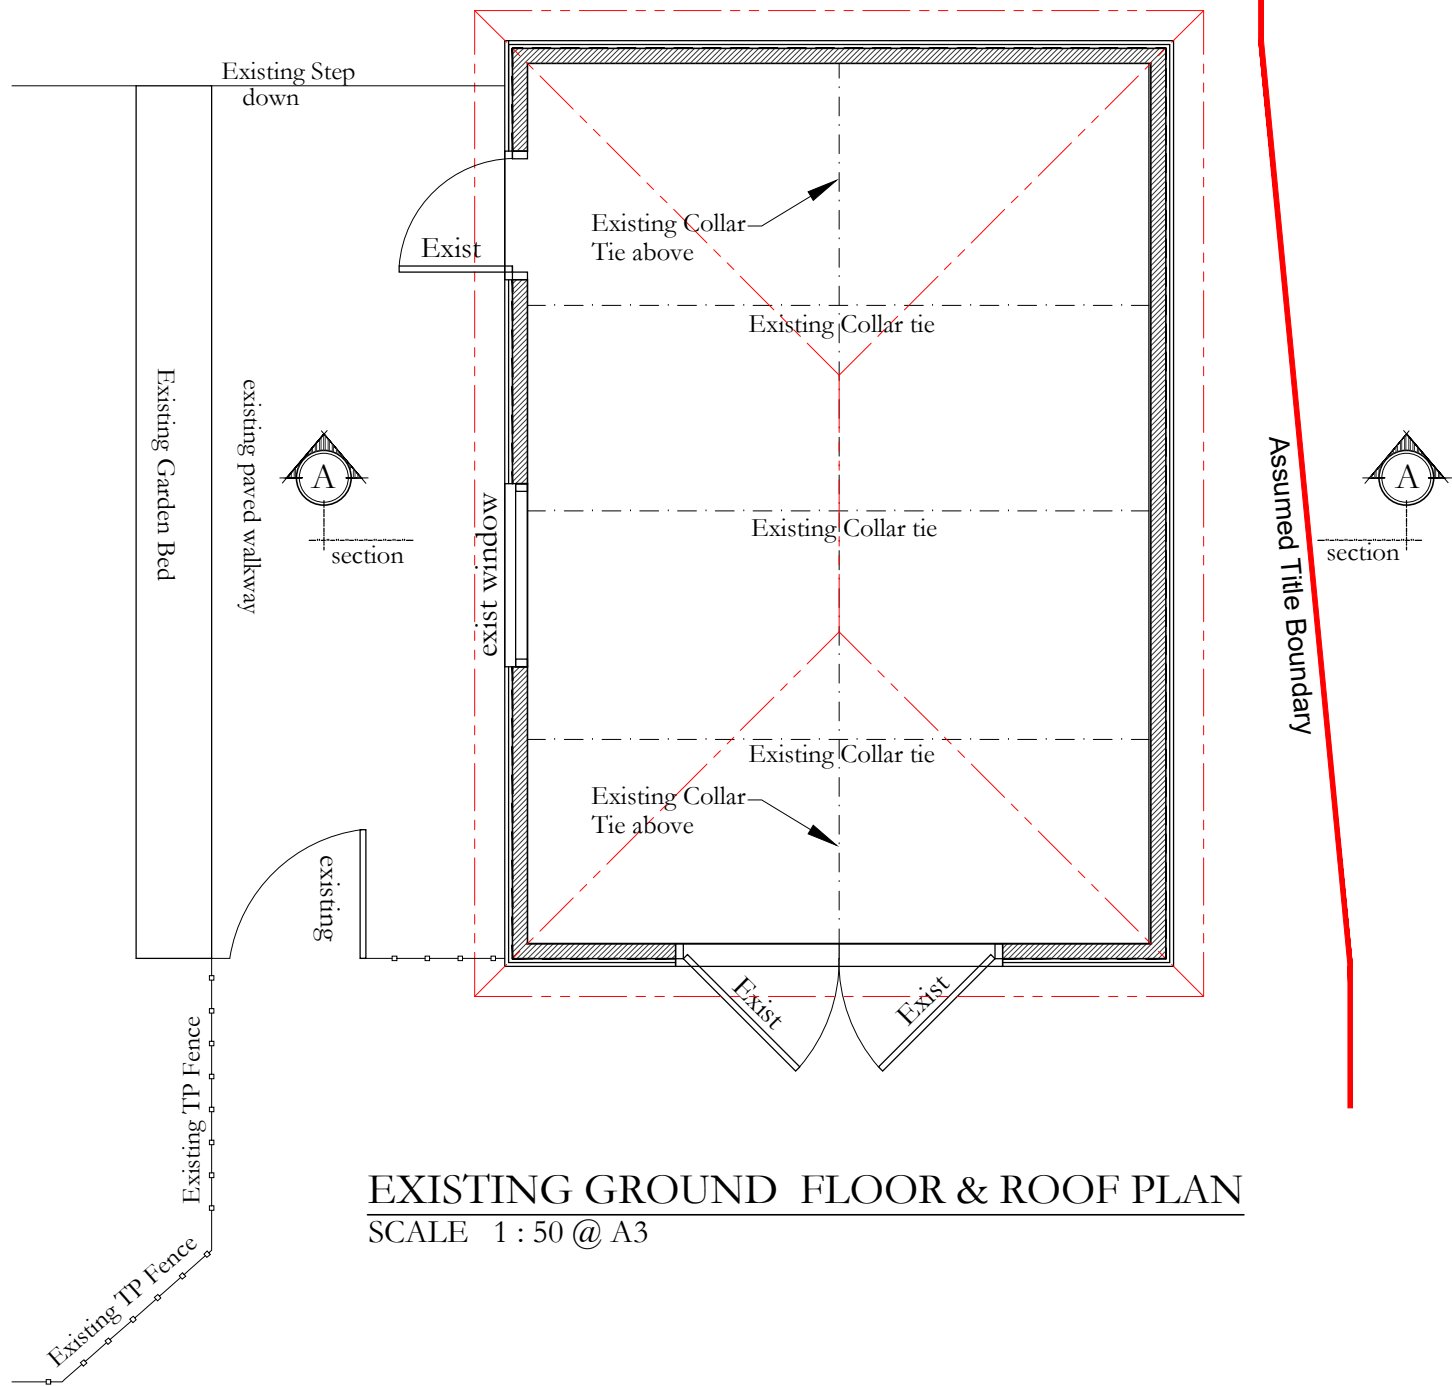

EXISTING GROUND FLOOR & ROOF PLAN
SCALE 1 : 50 @ A3

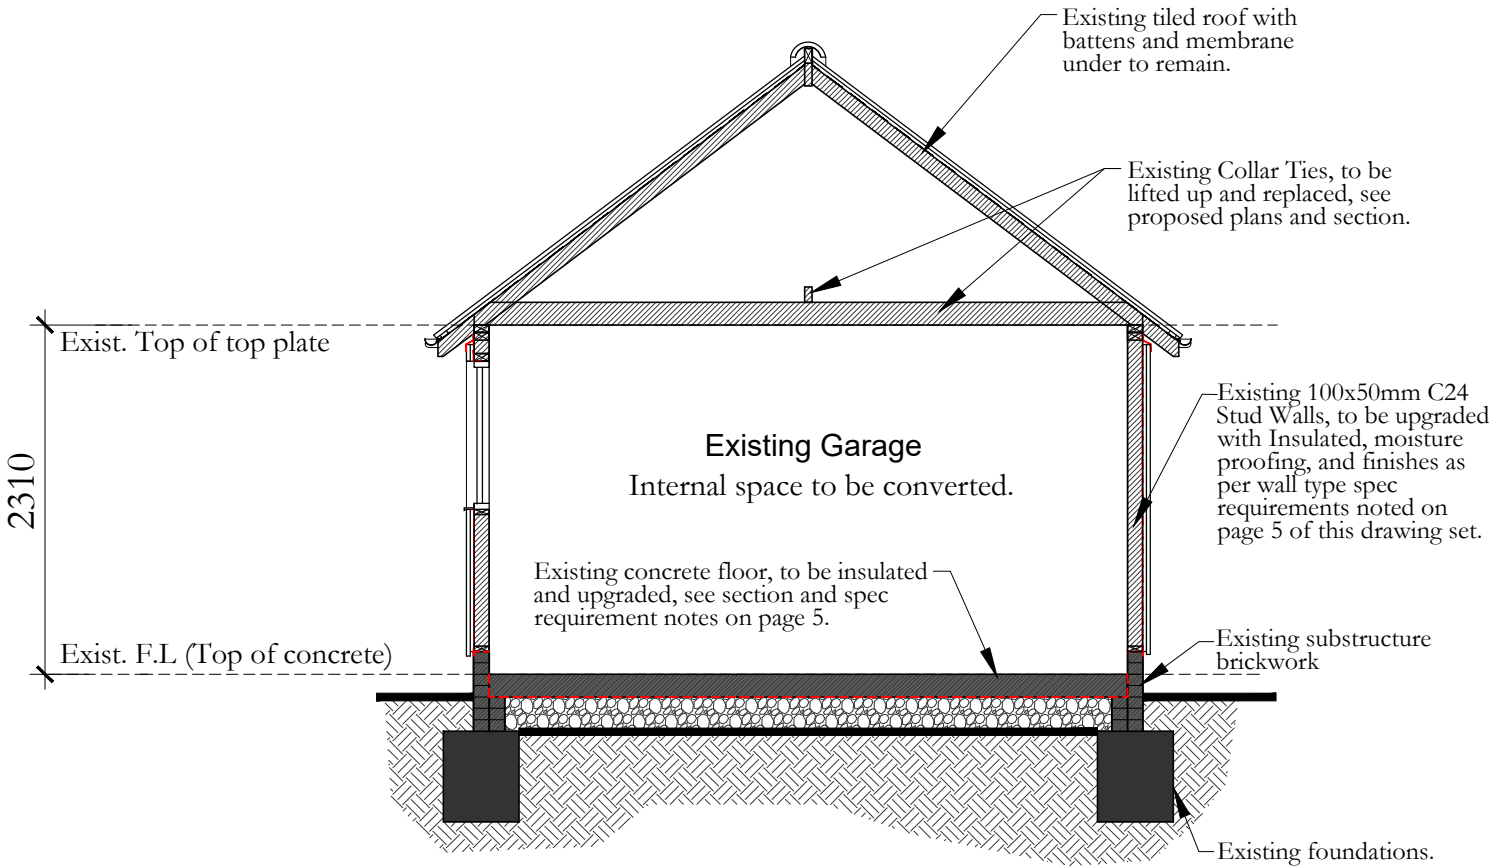

EXISTING SECTION- A-A
SCALE 1 : 50 @ A3

 

Marlon Haus Ltd
Architecture - Sustainability
M: 07591 936671
E: mark@marlonhaus.com
W: www.marlonhaus.com
A: 25 Depot Road, Horsham RH13 5HE West Sussex

PROJECT: Proposed Garage Conversion
CLIENT: Luke and Sophie Simpson
AT : Southview, Hayes Lane, Slinfold, RH13 0SQ
West Sussex

Job No: 26-24
Date: 18-03-26
Drawn By: M. Long
Issue: WD1-LDC1

PAGE 1

Issue amendment notes:
21-04-26 Final Working Drawings & LDC Plan set issued for lodgment and approval.

© Owned by 'Marlon Haus Ltd'