



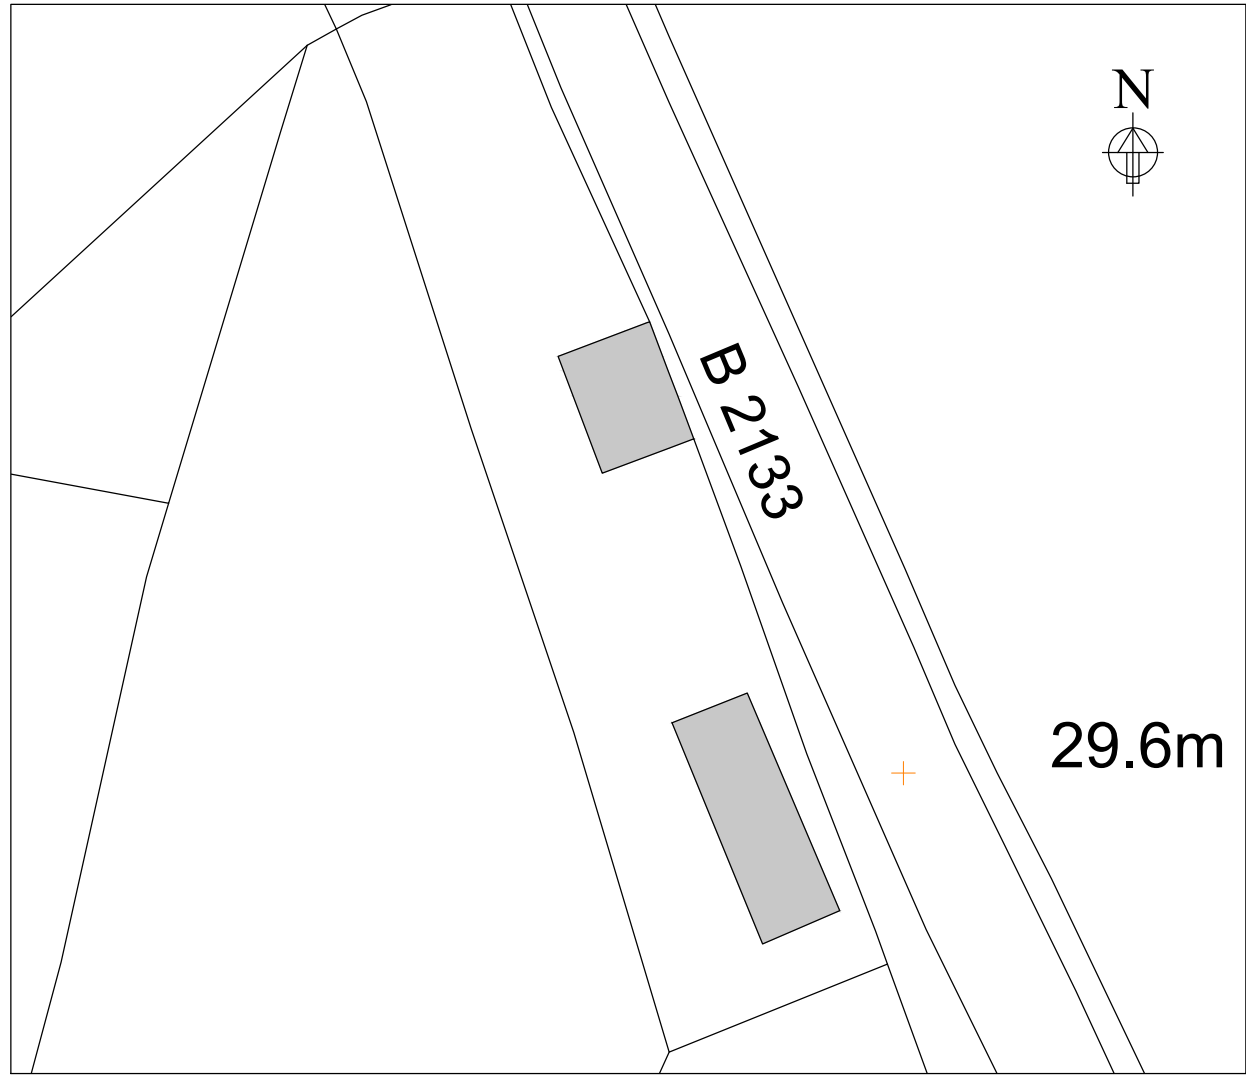


Scale 1:500

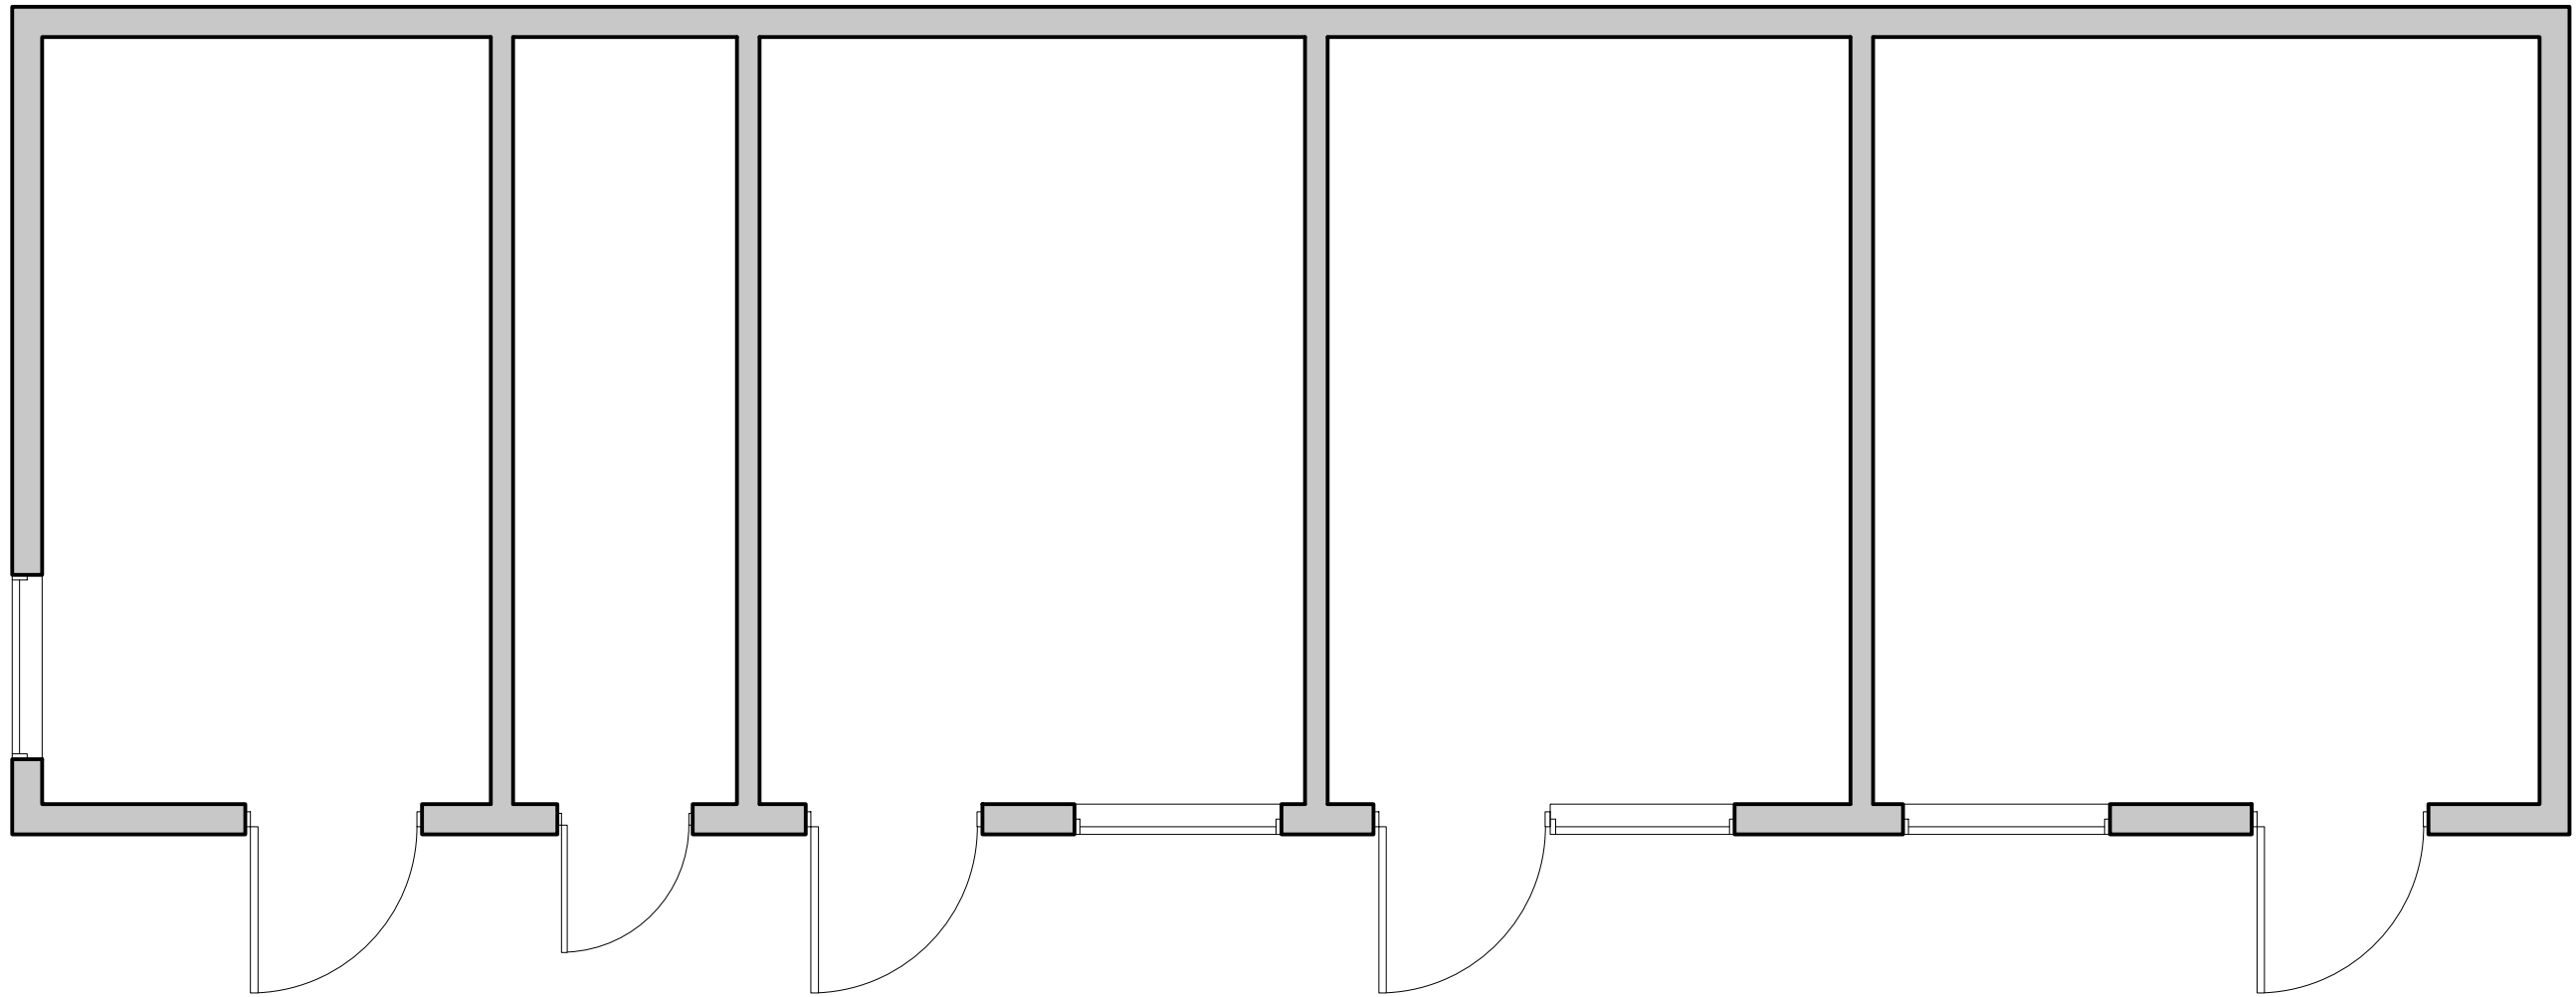


Approximate total gross internal
floor space - 84.6 m²
910 ft²




Side Elevation (north west)

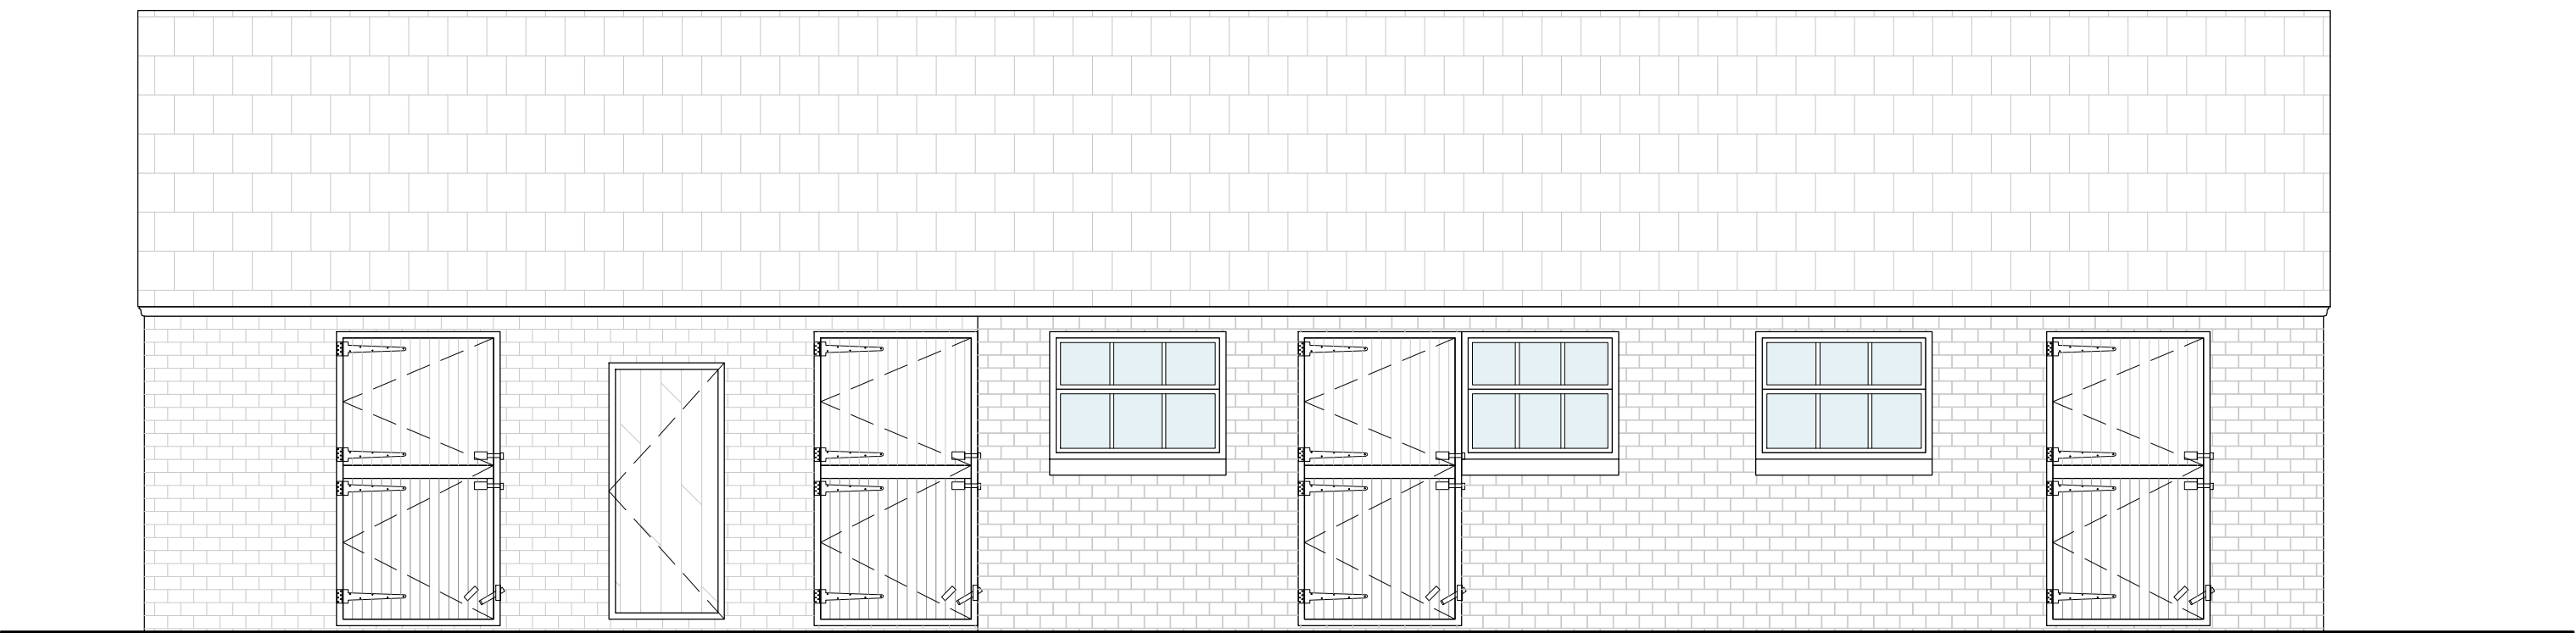


Front Elevation (south west)

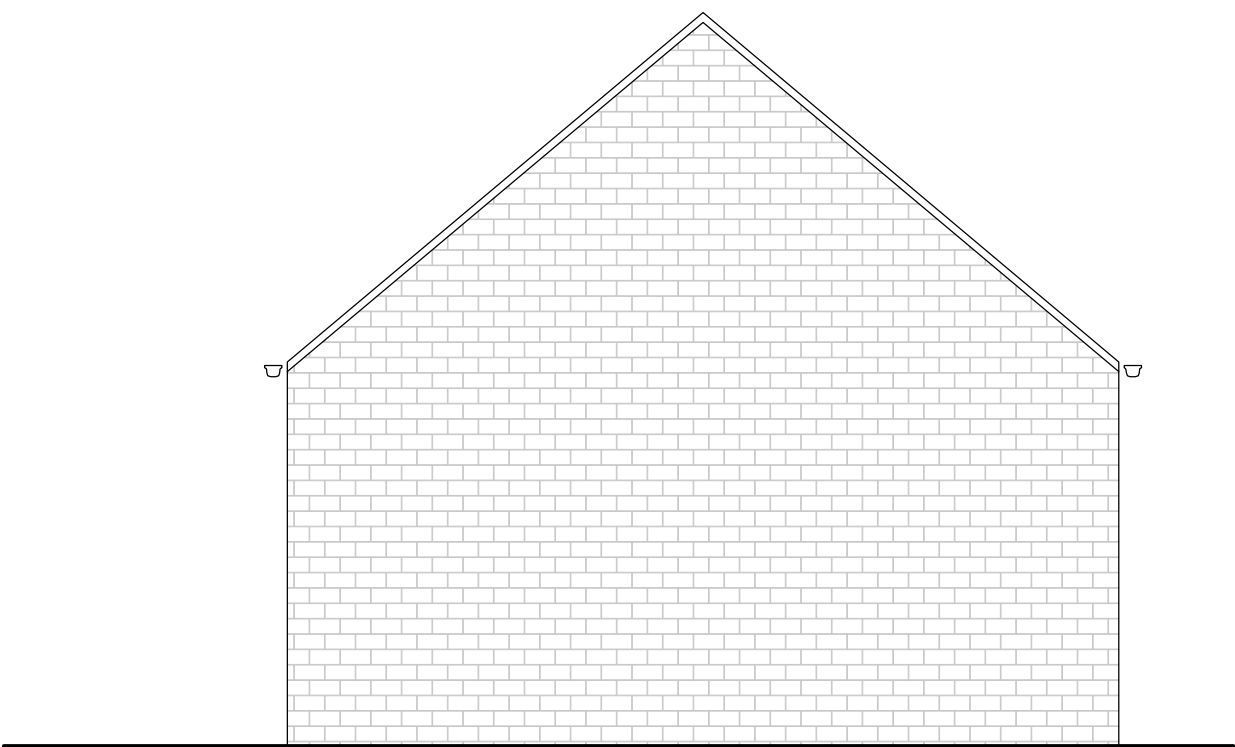


Side Elevation (south east)

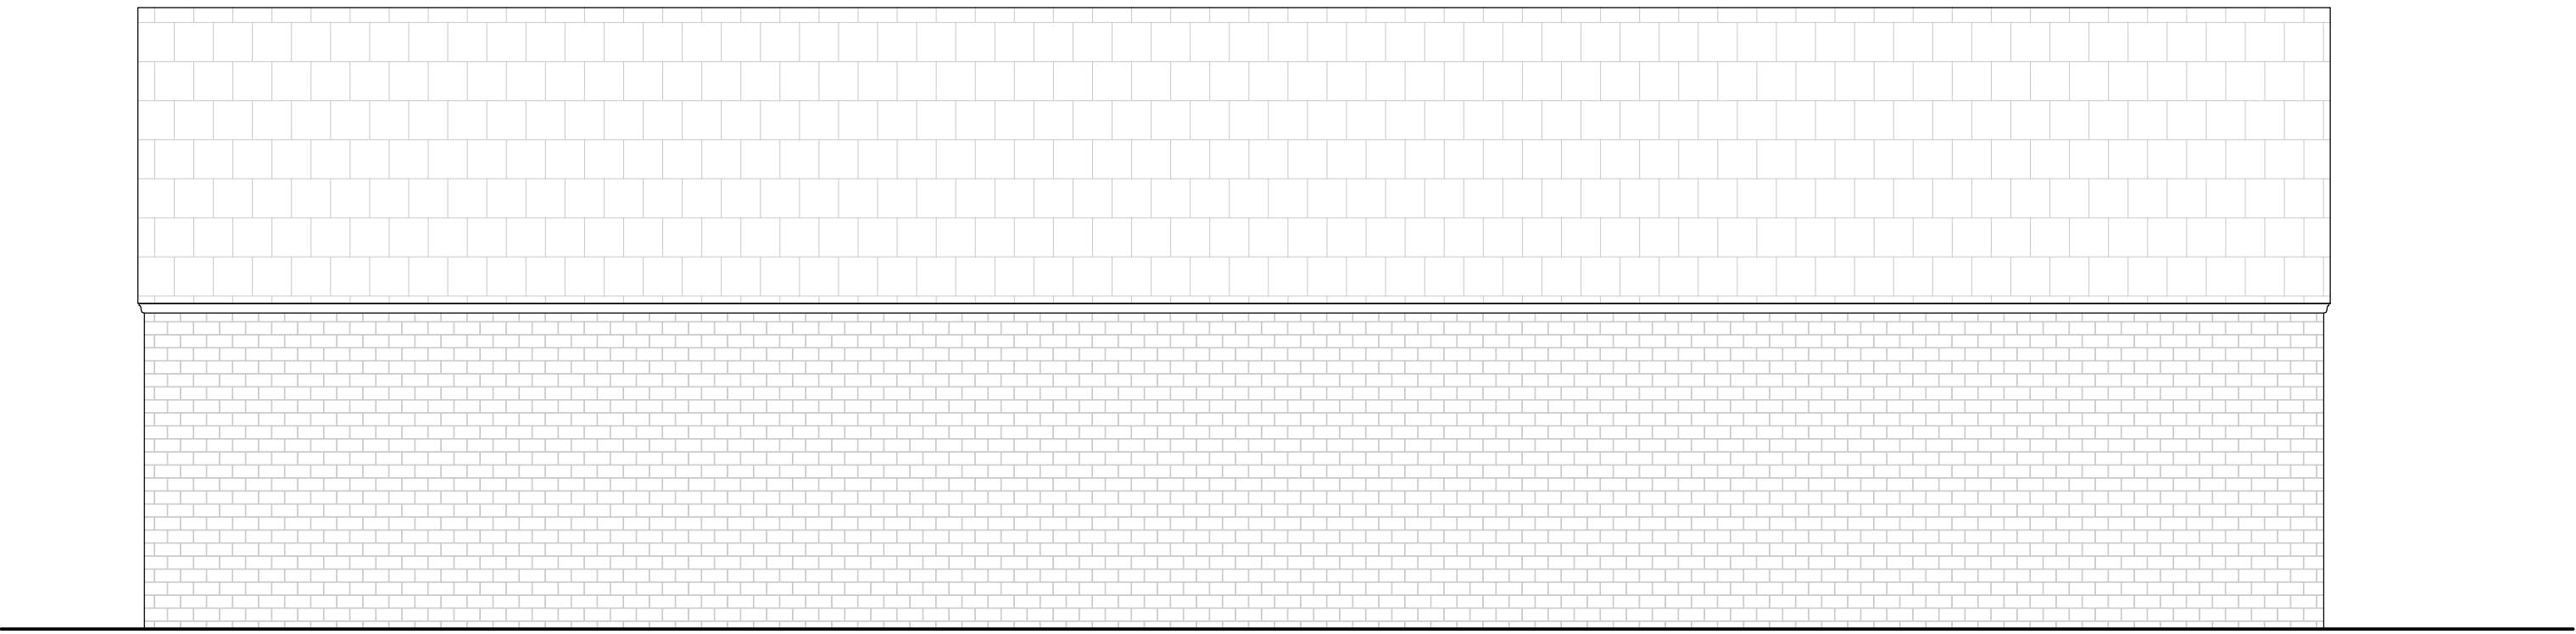

Rear Elevation (north east)

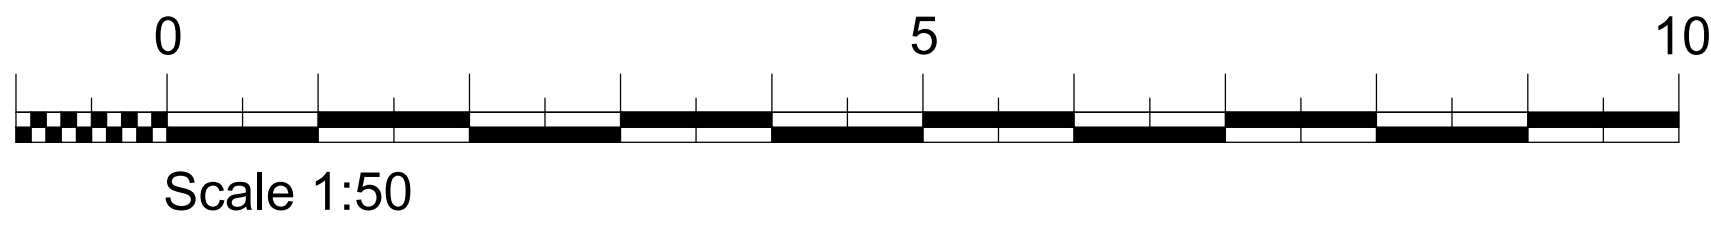

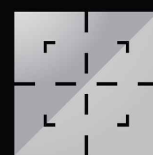CLIENT		PROJECT		TITLE		STATUS		DRAWN BY		REVIEWED BY		01730 816336 07949 682974 info@boherarchitecture.com www.boherarchitecture.com Challenger House, Rumbolds Hill Midhurst, GU29 9BY  BOHER ARCHITECTURE
Mr & Mrs Grocott		Thistledown Cottage Harbolets Road West Chillington West Sussex, RH20 2LG		Exisitng Floor Plans & Elevations Stables		Planning		CB		CB		
						DATE		SCALE @ A1		DRAWING NUMBER		
						August 2026		1:500, 1:50		1439 P 002		