


PLOT No	UNIT TYPE	AREA m ²	AREA m ²	TENURE
16	FORDWOOD	117.71	1267	MA

TENURES:
AR AFFORDABLE RENT
SO SHARED OWNERSHIP
MA MARKET

FORDWOOD

NBS CHECK	3 BED	DOUBLE BEDROOMS OVER 11.5m ² & 2.75m WIDE (2.55m EVERY OTHER ONE)	✓	TOTAL GIA OVER 102m ²	✓
	6 PERSON	SINGLE BEDROOMS OVER 7.5m ² & 2.15m WIDE	n/a	STORAGE OVER 2.5m ³	✓
	2 STOREY				

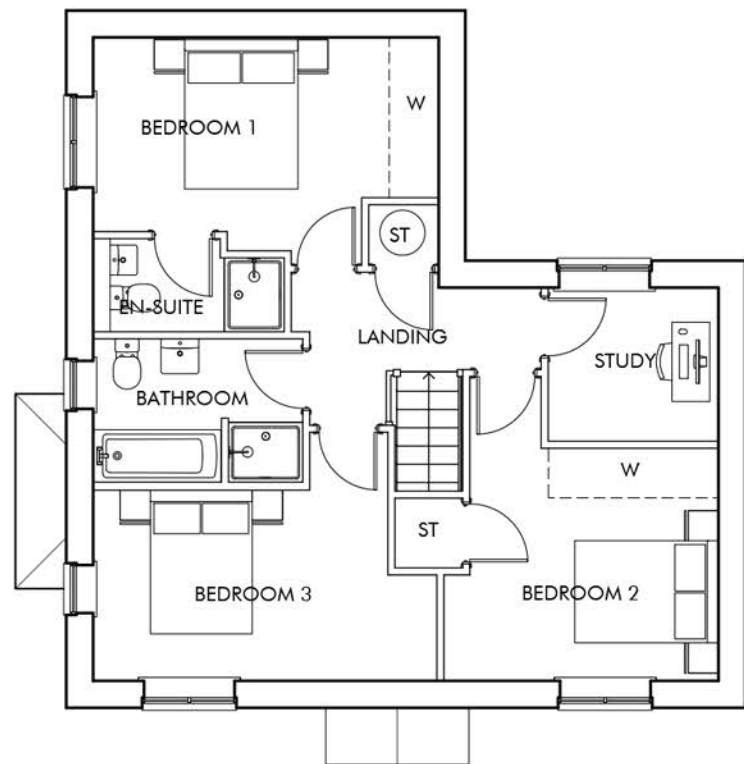


FIRST FLOOR



FRONT ELEVATION - A Scale 1:50

0 m 1 m 2 m 3 m

Scale 1:50

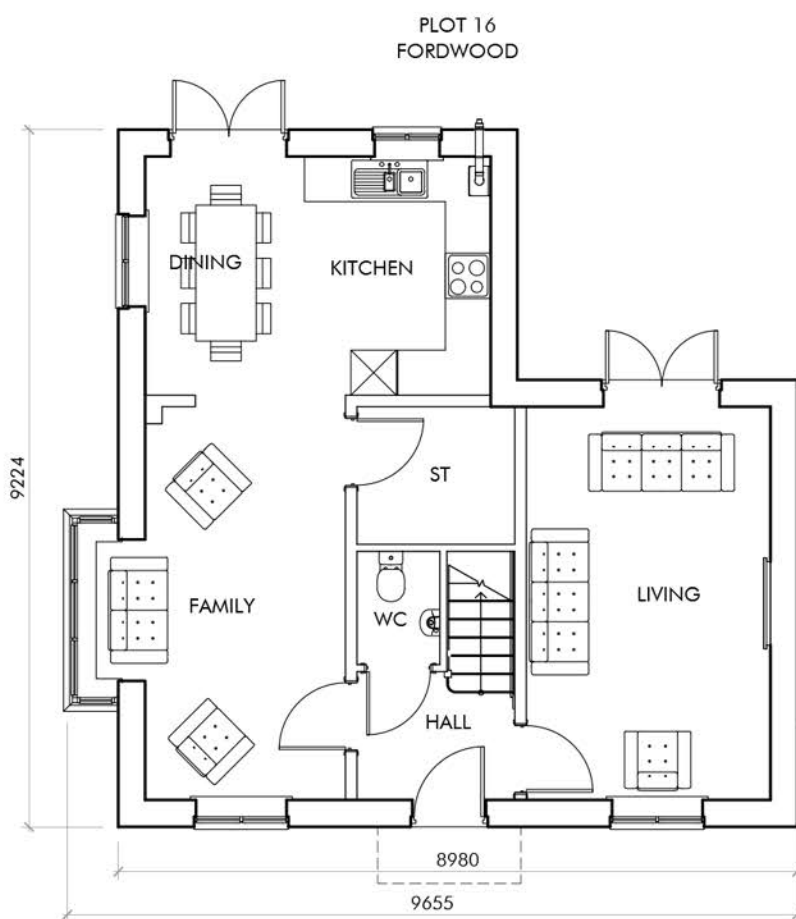


GROUND FLOOR




SIDE ELEVATION - D



REAR ELEVATION - C

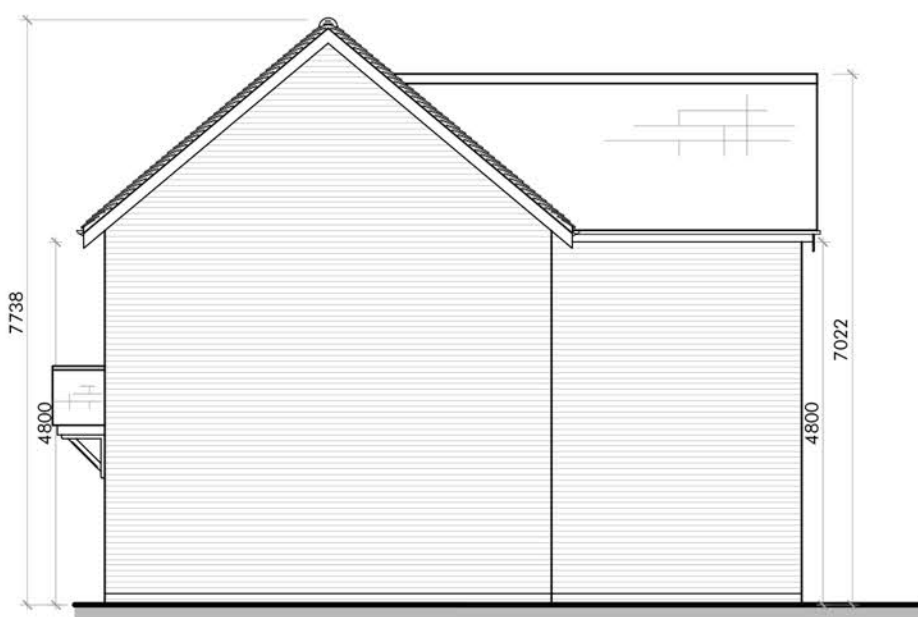

SIDE ELEVATION - B

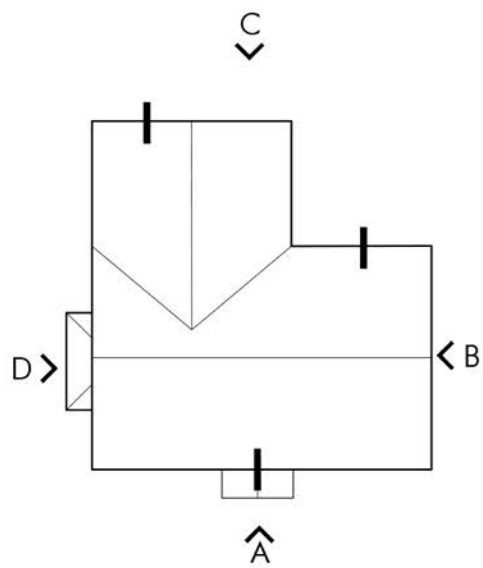

ROOF PLAN - SCALE 1:200

0 m 1 m 2 m 3 m 4 m 5 m

Scale 1:200

0 m 1 m 2 m 3 m 4 m 5 m

Scale 1:100

mill

er homes



Client:
Miller Homes

Project:
Land at Campsfield, Linfield Close, Southwater,
West Sussex, RH13 9FR

Drawing Title:
PLOT 16 - FORDWOOD

Scale:	Revision	Drawn	Check	Date
1:100 @ A1 except when stated	A	AC	TJ	15.07.26

Project No	Class	Dwg No	Status	Rev
3427	C	3030	PL	A

CLASS C: COLOURED, A: BLACK & WHITE
UNLESS SO STATED, ALL MEASUREMENTS ARE IN METRES, UNLESS OTHERWISE STATED.
RENDERED BY: OMEGA ARCHITECTS. The contents of this document shall not be relied on or reproduced in whole or in part without the written consent of Omega Architects Limited. Date: This Drawing was Originated by Omega Architects.
RENDERED BY: OMEGA ARCHITECTS. Omega Architects Limited, 124 Manor Road North, Thomas Ditton, Surrey, KT7 0BH.