


PLOT No	UNIT TYPE	AREA m ²	AREA m ²	TENURE
21	CROSSWOOD	139.31	1500	MA

TENURES:
AR AFFORDABLE RENT
SO SHARED OWNERSHIP
MA MARKET

CROSSWOOD



NBS CHECK	4 BED	DOUBLE BEDROOMS OVER 11.5m ² & 2.75m WIDE (2.55m EVERY OTHER ONE)	✓	TOTAL GIA OVER 106m ²	✓
	6 PERSON	SINGLE BEDROOMS OVER 7.5m ² & 2.15m WIDE	✓	STORAGE OVER 3m ³	✓
	2 STOREY				

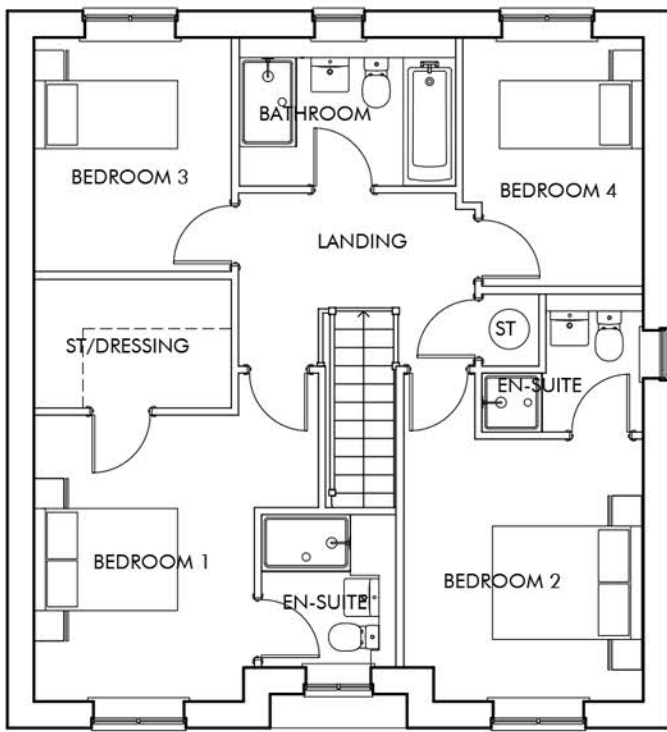

FIRST FLOOR



FRONT ELEVATION - A Scale 1:50

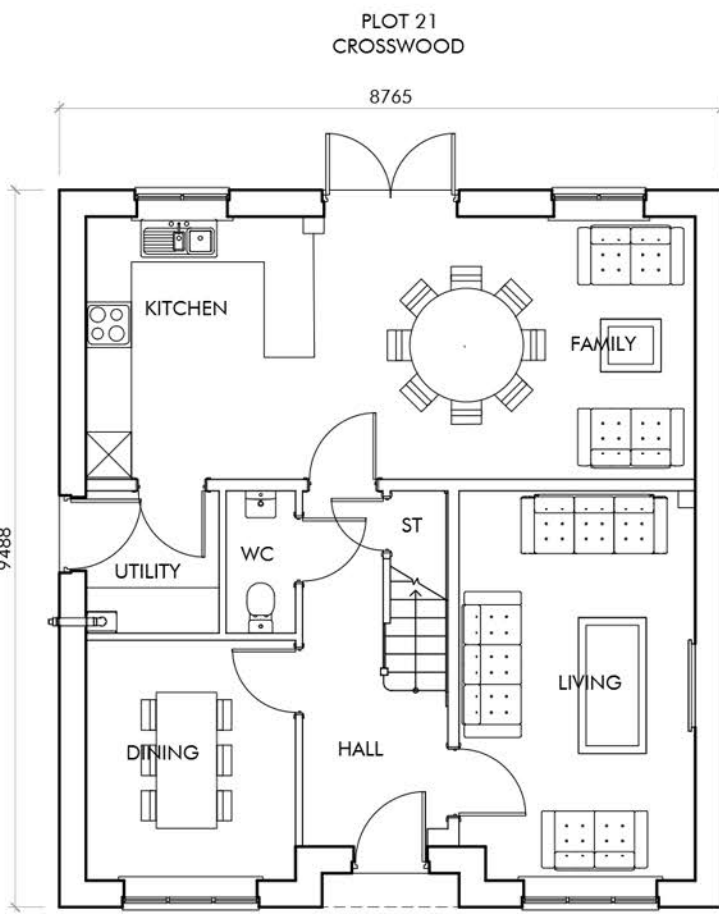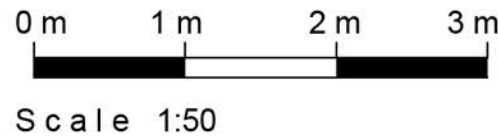

GROUND FLOOR




SIDE ELEVATION - D




REAR ELEVATION - C



SIDE ELEVATION - B

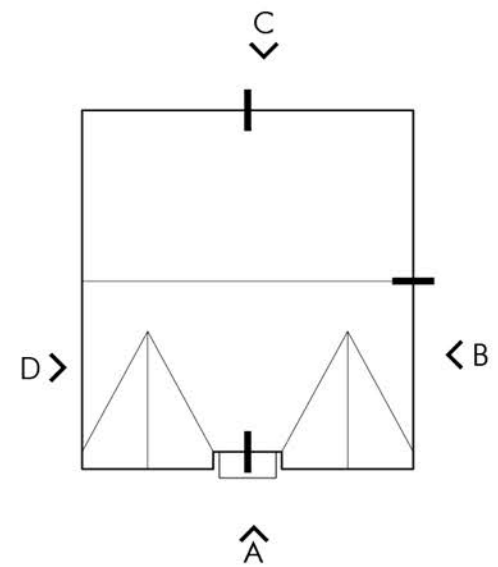

ROOF PLAN - SCALE 1:200

 

mill

er homes



Client: Miller Homes				
Project: Land at Campsfield, Linfield Close, Southwater, West Sussex, RH13 9FR				
Drawing Title: PLOT 21 - CROSSWOOD				
Scale: 1:100 @ A1 except when stated	Revision: A	Drawn: AC	Check: TJ	Date: 15.07.26
Project No: 3427	Class: C	Dwg No: 3035	Status: PL	Rev: A
CLASS C - COLOURED, A - BLACK & WHITE SHOWN IN LAYOUT, FOR REPRESENTATION, NOT FOR CONSTRUCTION (REVISED) REVISED BY: OMEGA ARCHITECTS. The contents of this document shall not be copied or reproduced in whole or in part without the written consent of Omega Architects Limited. Date: The Following and Omega Design is Omega Architects. REVISIONS CONTROLLED BY OMEGA: Omega Architects Limited, 124 Manor Road North, Thomas Ditton, KT7 0BH, Surrey, KT7 0BH				