


PLOT No	UNIT TYPE	AREA m ²	AREA m ²	TENURE
22, 80	BEAUWOOD	128.17	1379	MA

TENURES:
AR AFFORDABLE RENT
SO SHARED OWNERSHIP
MA MARKET

BEAUWOOD



NBS CHECK	4 BED	DOUBLE BEDROOMS OVER 11.5m ² & 2.75m WIDE (2.55m EVERY OTHER ONE)	✓	TOTAL GIA OVER 106m ²	✓
	6 PERSON	SINGLE BEDROOMS OVER 7.5m ² & 2.15m WIDE	✓	STORAGE OVER 3m ³	✓
	2 STOREY				

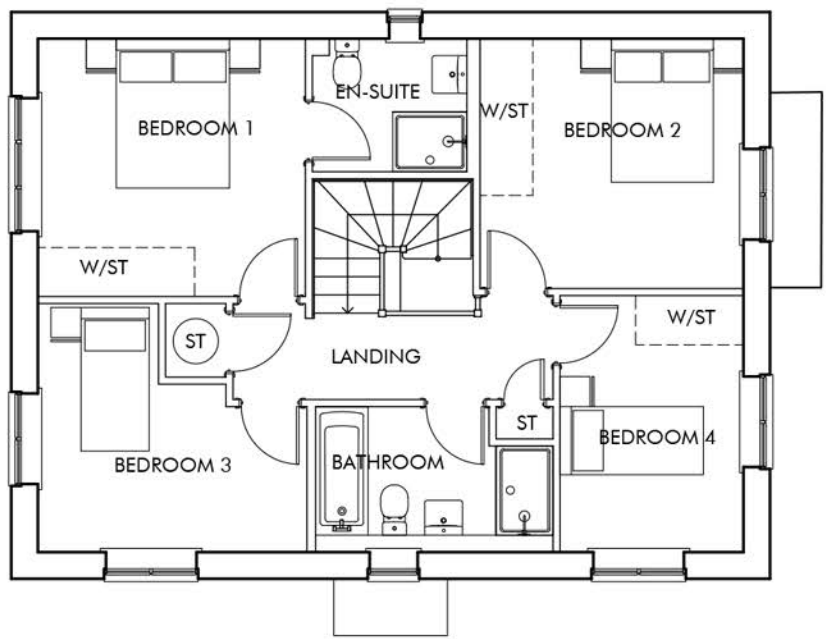

FIRST FLOOR




FRONT ELEVATION - A Scale 1:50

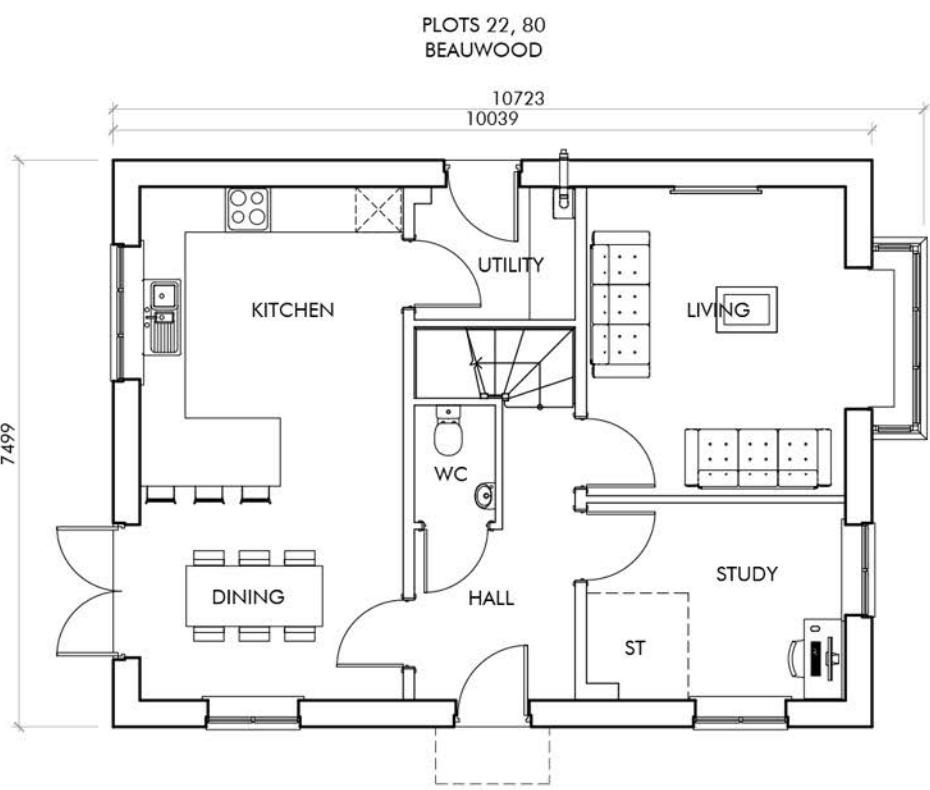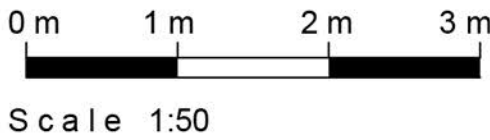

GROUND FLOOR




SIDE ELEVATION - D

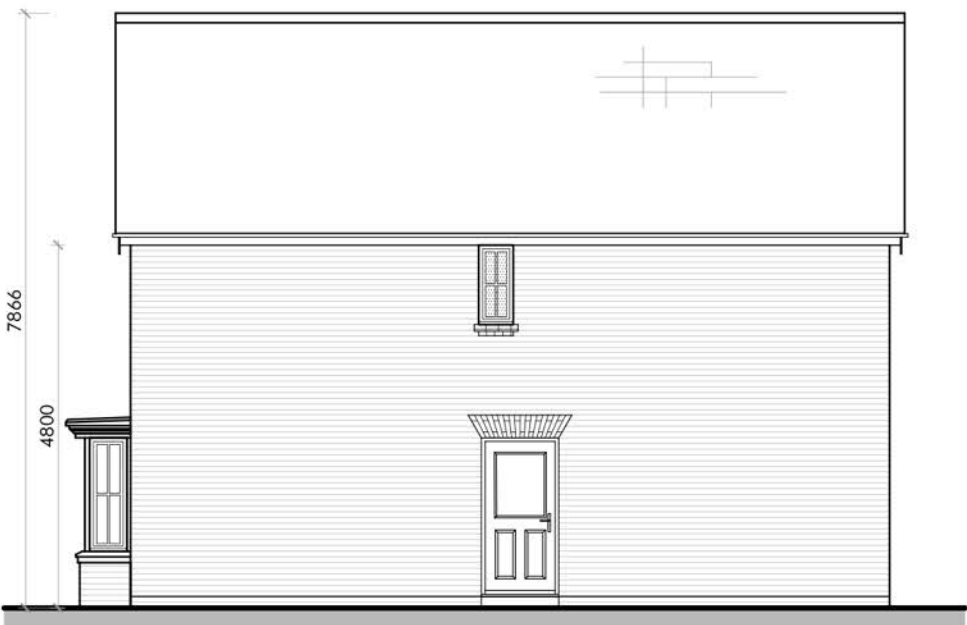


REAR ELEVATION - C



SIDE ELEVATION - B

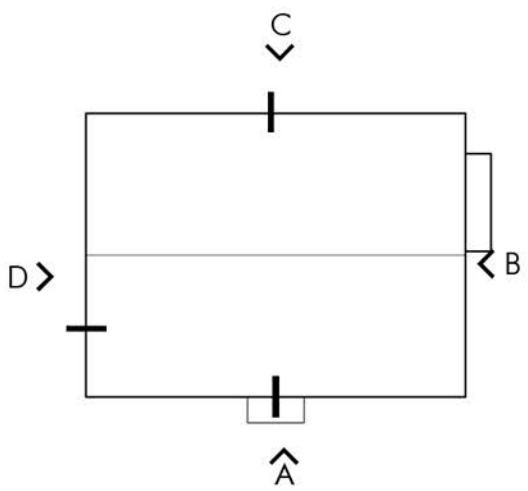

ROOF PLAN - SCALE 1:200

 

mill

er homes



The Front Barn, 124 Manor Road North, Thomas Ditton, KT7 0BH
T: 01372 470 313 W: www.omega-architects.co.uk

Client:
Miller Homes

Project:
Land at Campsfield, Linfield Close, Southwater,
West Sussex, RH13 9FR

Drawing Title:
PLOTS 22, 80 - BEAUWOOD

Scale: 1:100 @ A1 except when stated	Revision A	Drawn AC	Check TJ	Date 15.07.26
Project No: 3427	Class C	Dwg No: 3040	Status PL	Rev A

CLASS C: COLOURED A: BLACK & WHITE
UNLESS SO STATED, ALL MEASUREMENTS ARE IN METRES, UNLESS OTHERWISE STATED
REVISED BY: OMEGA ARCHITECTS. The contents of this document shall not be relied on or reproduced in whole or in part without the written consent of Omega Architects Limited. Date: The Following and Omega Design to Omega Architects
REVISIONS: 01/07/2026: Omega Architects Limited, 124 Manor Road North, Thomas Ditton, KT7 0BH, Surrey, KT7 0BH