


PLOT No	UNIT TYPE	AREA m ²	AREA m ²	TENURE
23,81	BRIARWOOD	133.17	1433	MA

TENURES:
AR AFFORDABLE RENT
SO SHARED OWNERSHIP
MA MARKET


BRIARWOOD

NBS CHECK	4 BED	DOUBLE BEDROOMS OVER 11.5m ² & 2.75m WIDE (2.55m EVERY OTHER ONE)	✓	TOTAL GIA OVER 11.5m ²	✓
	7 PERSON				
	2 STOREY	SINGLE BEDROOMS OVER 7.2m ² & 2.15m WIDE	✓	STORAGE OVER 3m ²	✓

NOTE: M4(2) COMPLIANT

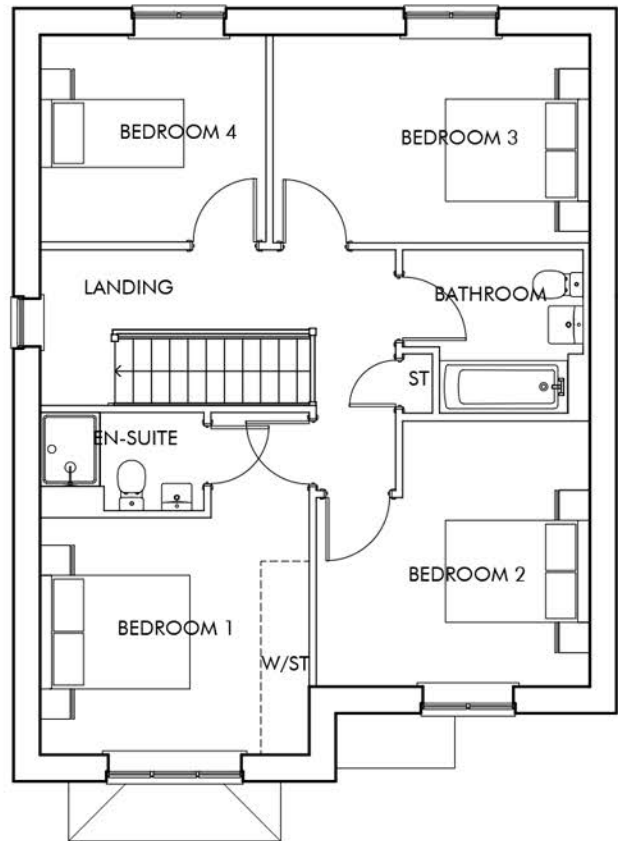

FIRST FLOOR

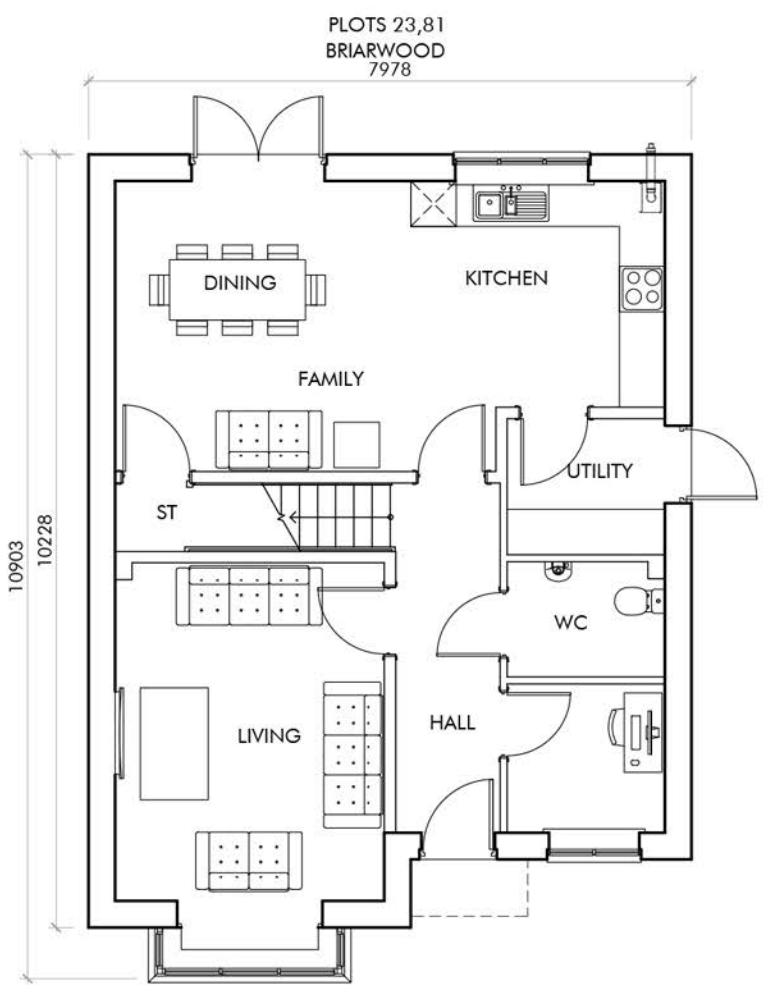

GROUND FLOOR



FRONT ELEVATION - A Scale 1:50

0 m 1 m 2 m 3 m

Scale 1:50




SIDE ELEVATION - D



REAR ELEVATION - C



SIDE ELEVATION - B

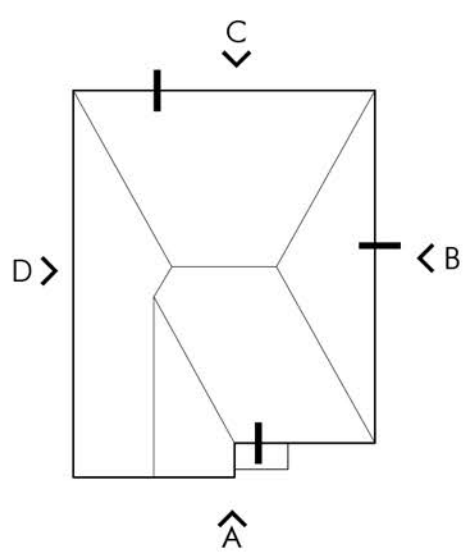

ROOF PLAN - SCALE 1:200

0 m 10 m

Scale 1:200

0 m 1 m 2 m 3 m 4 m 5 m

Scale 1:100

mill

erhomes



Client:
Miller Homes

Project:
Land at Campsfield, Linfield Close, Southwater, West Sussex, RH13 9FR

Drawing Title:
PLOTS 23, 81 - BRIARWOOD

Scale:	Revision	Drawn	Check	Date
1:100 @ A1 except when stated	A	AC	TJ	15.07.26

Project No	Class	Dwg No	Status	Rev
3427	C	3045	PL	A

CLASS C: COLOURED, A: BLACK & WHITE
SHEETED IN LAYERS, BY: REVISIONS (A, B, C, D, UY, UZ, VA, ZZ