


PLOT No	UNIT TYPE	AREA m ²	AREA m ²	TENURE
24,25	BRIARWOOD	133.17	1433	MA

TENURES:
AR AFFORDABLE RENT
SO SHARED OWNERSHIP
MA MARKET


BRIARWOOD

NSS CHECK	4 BED	DOUBLE BEDROOMS OVER 11.5m ² & 2.75m WIDE (2.55m EVERY OTHER ONE)	✓	TOTAL GIA OVER 11.5m ²	✓
	7 PERSON				
	2 STOREY	SINGLE BEDROOMS OVER 7.2m ² & 2.15m WIDE	✓	STORAGE OVER 3m ²	✓

NOTE: M4(2) COMPLIANT

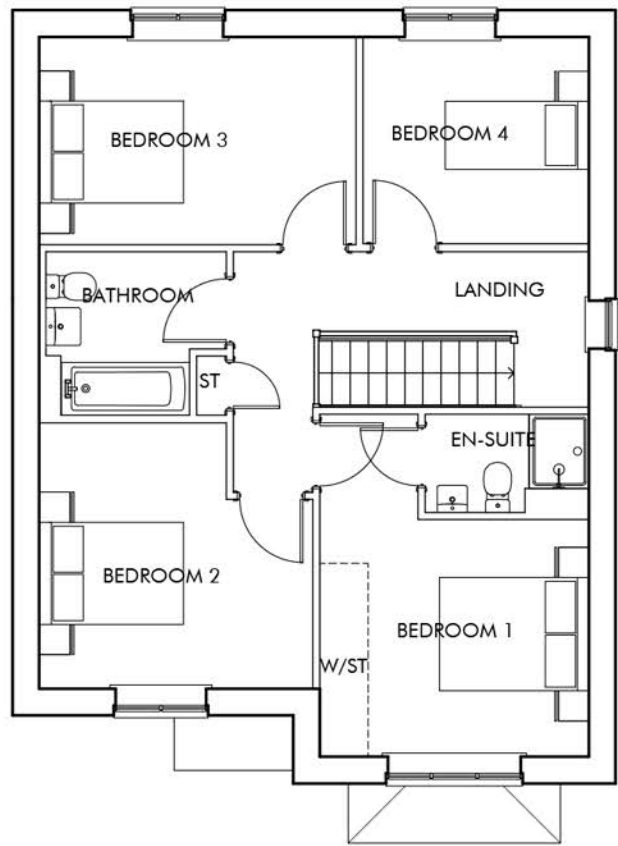


FIRST FLOOR

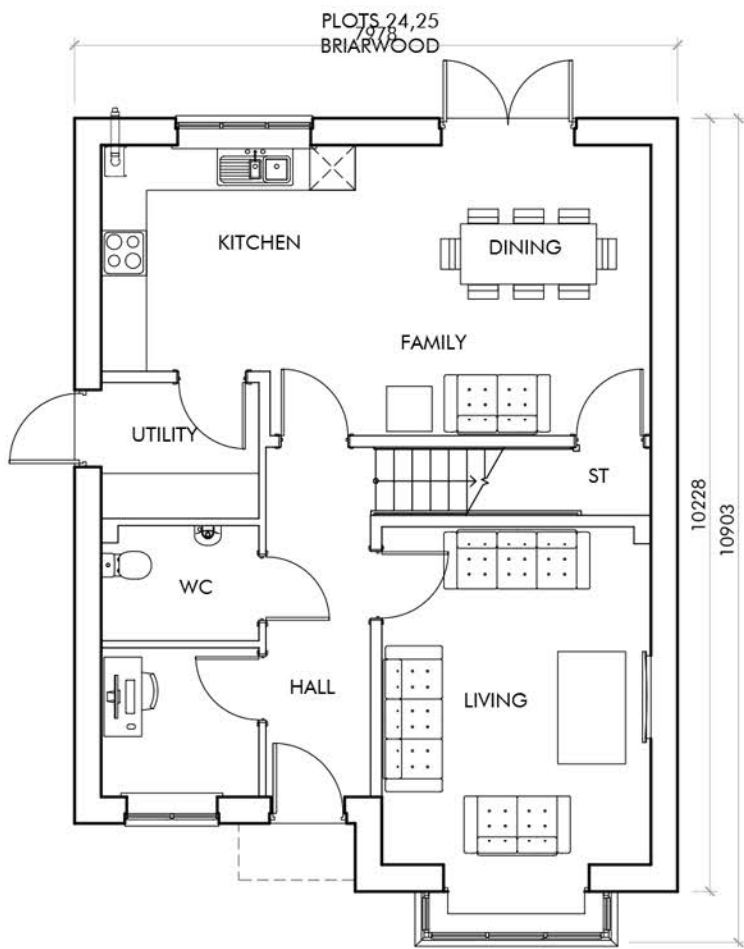

GROUND FLOOR



FRONT ELEVATION - A Scale 1:50

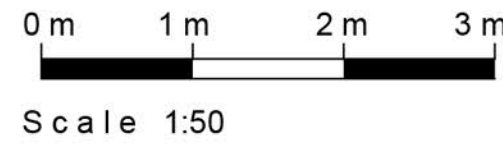

Scale 1:50




SIDE ELEVATION - D



REAR ELEVATION - C




SIDE ELEVATION - B

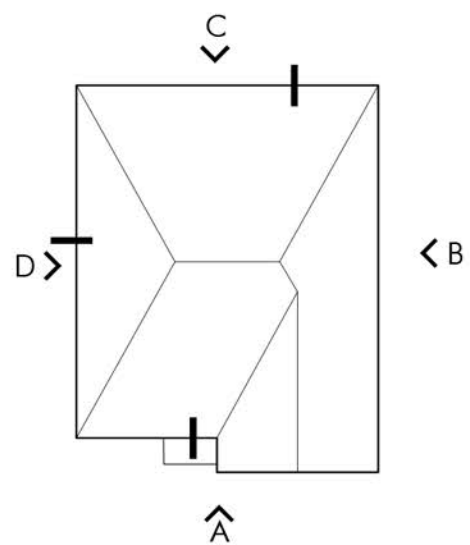

ROOF PLAN - SCALE 1:200



Scale 1:200

 

Scale 1:100

mill

erhomes



Client:
Miller Homes

Project:
Land at Campsfield, Linfield Close, Southwater,
West Sussex, RH13 9FR

Drawing Title:
PLOTS 24, 25 - BRIARWOOD

Scale:	Revision	Drawn	Check	Date
1:100 @ A1 except when stated	A	AC	TJ	15.07.26

Project No	Class	Dwg No	Status	Rev
3427	C	3046	PL	A

CLASS C: COLOURED, A: BLACK & WHITE
© 2025 BY OMEGA ARCHITECTS. THE CONTENTS OF THIS DOCUMENT ARE NOT TO BE REPRODUCED OR TRANSMITTED IN ANY FORM OR BY ANY MEANS, ELECTRONIC OR MECHANICAL, INCLUDING PHOTOCOPYING, RECORDING, OR BY ANY INFORMATION STORAGE AND RETRIEVAL SYSTEM, WITHOUT PERMISSION IN WRITING FROM OMEGA ARCHITECTS. THIS DRAWING IS THE PROPERTY OF OMEGA ARCHITECTS AND IS NOT TO BE REPRODUCED OR TRANSMITTED IN ANY FORM OR BY ANY MEANS, ELECTRONIC OR MECHANICAL, INCLUDING PHOTOCOPYING, RECORDING, OR BY ANY INFORMATION STORAGE AND RETRIEVAL SYSTEM, WITHOUT PERMISSION IN WRITING FROM OMEGA ARCHITECTS.