


PLOT No	UNIT TYPE	AREA m ²	AREA m ²	TENURE
26	BEAUWOOD	128.17	1379	MA

TENURES:
AR AFFORDABLE RENT
SO SHARED OWNERSHIP
MA MARKET

BEAUWOOD


NBS CHECK	4 BED	DOUBLE BEDROOMS OVER 11.5m ² & 2.75m ² WIDE (2.55m EVERY OTHER ONE)	✓	TOTAL GIA OVER 106m ²	✓
	6 PERSON				
	2 STOREY	SINGLE BEDROOMS OVER 7.5m ² & 2.15m ² WIDE	✓	STORAGE OVER 3m ²	✓

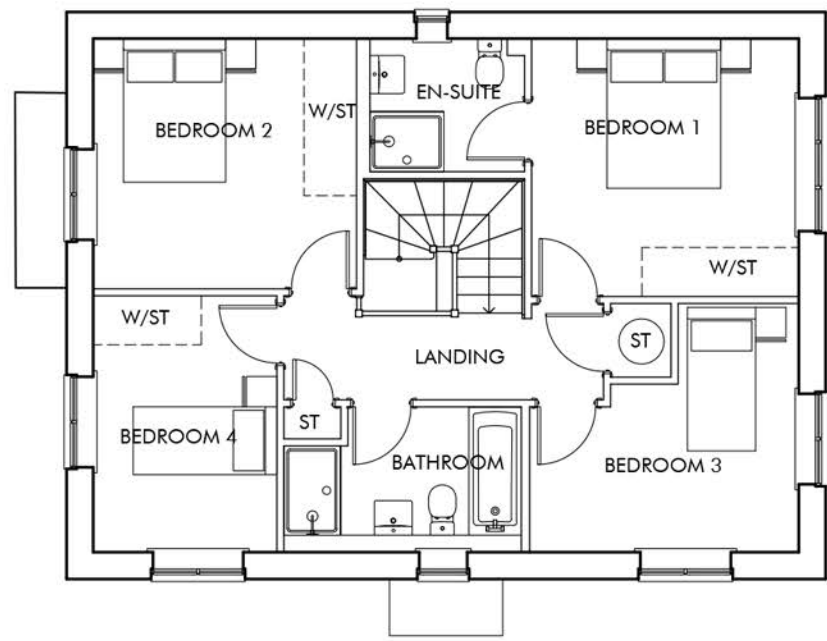

FIRST FLOOR




FRONT ELEVATION - A Scale 1:50

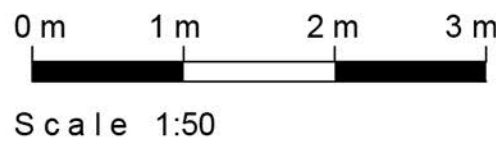

GROUND FLOOR




SIDE ELEVATION - D

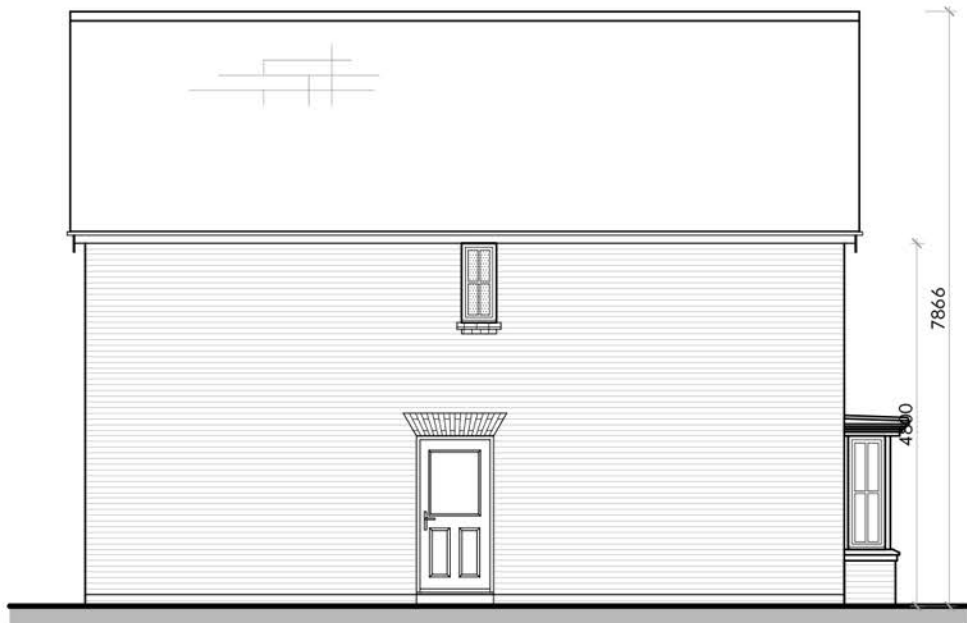

REAR ELEVATION - C



SIDE ELEVATION - B

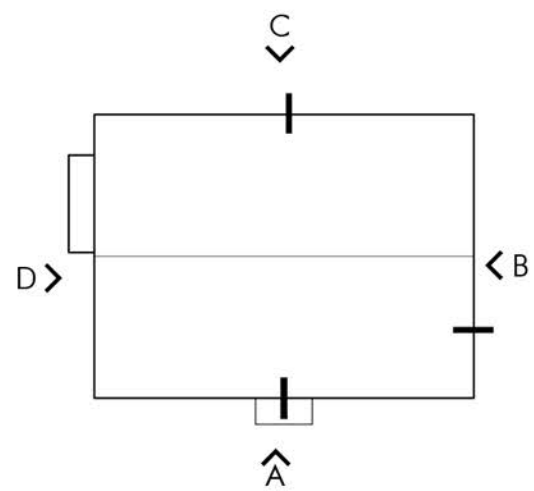

ROOF PLAN - SCALE 1:200



mill

er homes



Client:
Miller Homes

Project:
Land at Campsfield, Linfield Close, Southwater,
West Sussex, RH13 9FR

Drawing Title:
PLOT 26 - BEAUWOOD

Scale:	Revision	Drawn	Check	Date
1:100 @ A1 except when stated	A	AC	TJ	15.07.26

Project No	Class	Dwg No	Status	Rev
3427	C	3050	PL	A

CLASS C - COLOURED, A - BLACK & WHITE
© 2025 BY OMEGA ARCHITECTS. The contents of this document shall not be copied or reproduced in whole or in part without the written consent of Omega Architects Limited. Date: This Planning and Design Package is Omega Architects' PROPERTY. Copyright © 2025. Omega Architects Limited, UK Registered Company Number 1017236. Registered Address: Rural, 48 High Street, Birtley, County, TD15 8DT

