

PLOT No	UNIT TYPE	AREA m ²	AREA m ²	TENURE
27-28,78-79	DELMONT	70.39	758	MA

TENURES:
AR AFFORDABLE RENT
SO SHARED OWNERSHIP
MA MARKET

DELMONT



NBS CHECK	2 BED	DOUBLE BEDROOMS OVER 11.5m ² & 2.75m WIDE (2.55m EVERY OTHER ONE)	✓	TOTAL GIA OVER 70m ²	✓
	3 PERSON				
	2 STOREY				
		SINGLE BEDROOMS OVER 7.5m ² & 2.15m WIDE	✓	STORAGE OVER 2m ²	✓



FIRST FLOOR



FRONT ELEVATION - A Scale 1:50

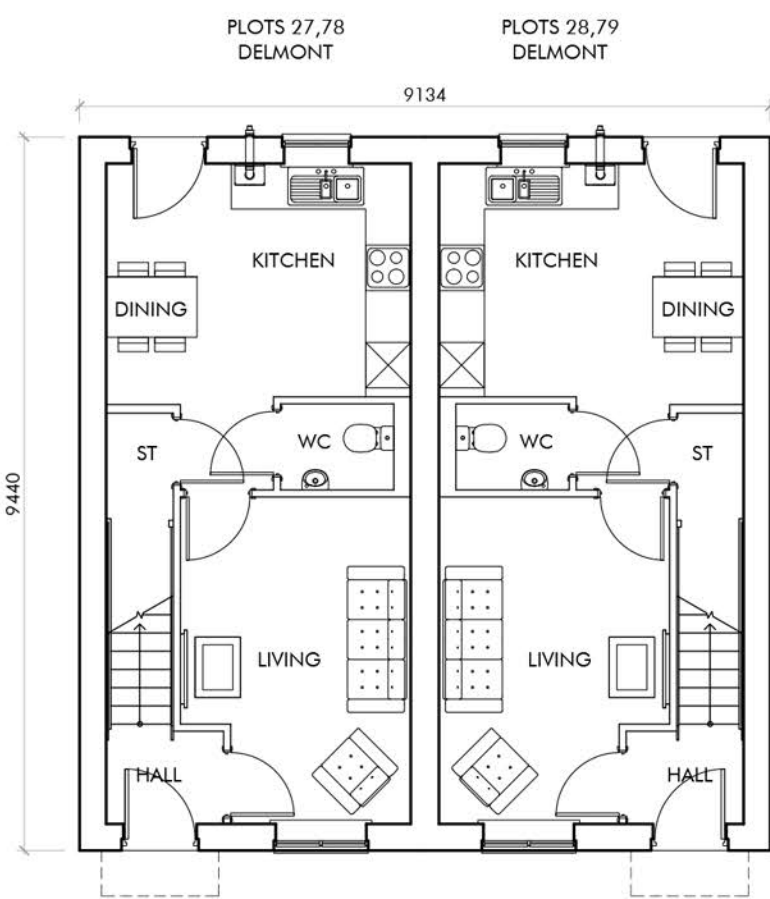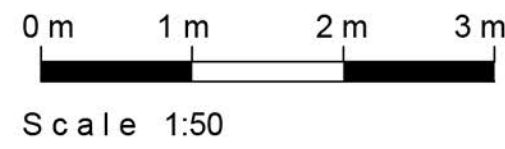

GROUND FLOOR




SIDE ELEVATION - D





REAR ELEVATION - C



SIDE ELEVATION - B

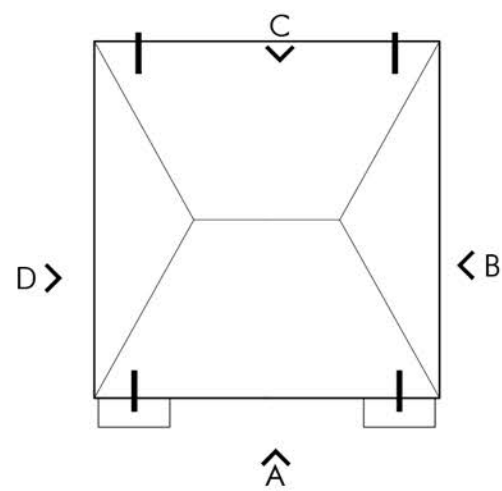

ROOF PLAN - SCALE 1:200

  

mill

er homes



Client: Miller Homes				
Project: Land at Campsfield, Linfield Close, Southwater, West Sussex, RH13 9FR				
Drawing Title: PLOTS 27-28,78-79 - DELMONT				
Scale: 1:100 @ A1 except when stated	Revision A	Drawn AC	Check TJ	Date 15.07.26
Project No: 3427	Class C	Dwg No: 3055	Status PL	Rev A
OMEGA C: COLOURED, A: BLACK & WHITE UNLESS SO STATED, ALL MEASUREMENTS ARE IN METRES (DIMENSIONS) PROTECTED BY DESIGN ARCHITECTS: The contents of this document shall not be copied or reproduced in whole or in part without the written consent of Omega Architects Limited. Date: This Planning and Design Stage is Omega Architects BESPOKE CONTRACT (STANDARD) Omega Architects Limited, 100 Regent Street, London, W1B 4UL. Registered Address: Rural, 40 High Street, Basingstoke, Hampshire, RG24 0JH				